

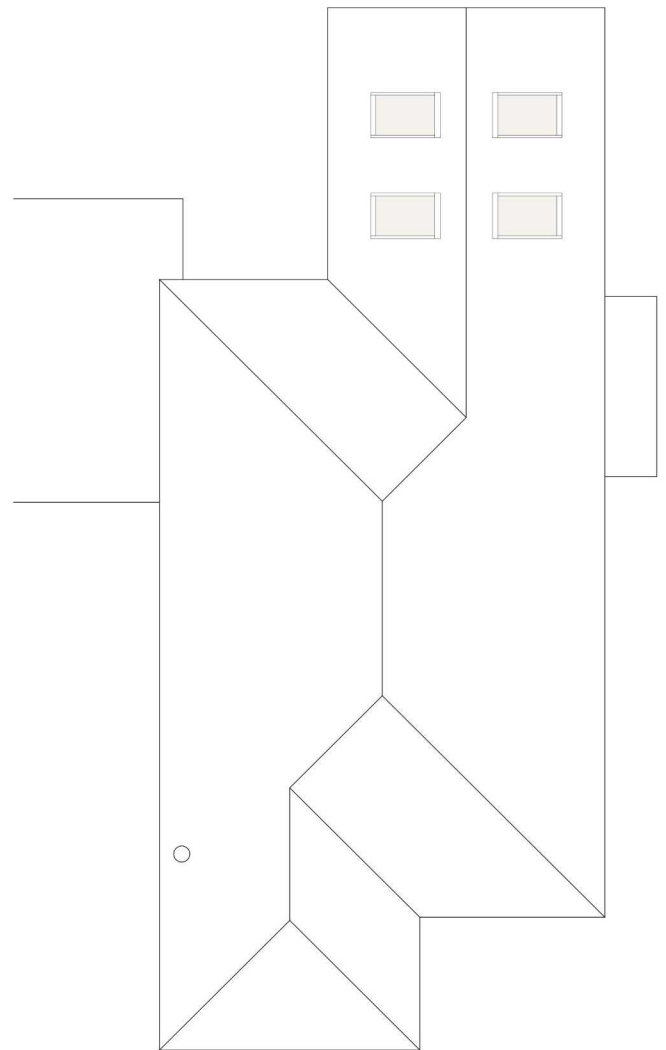


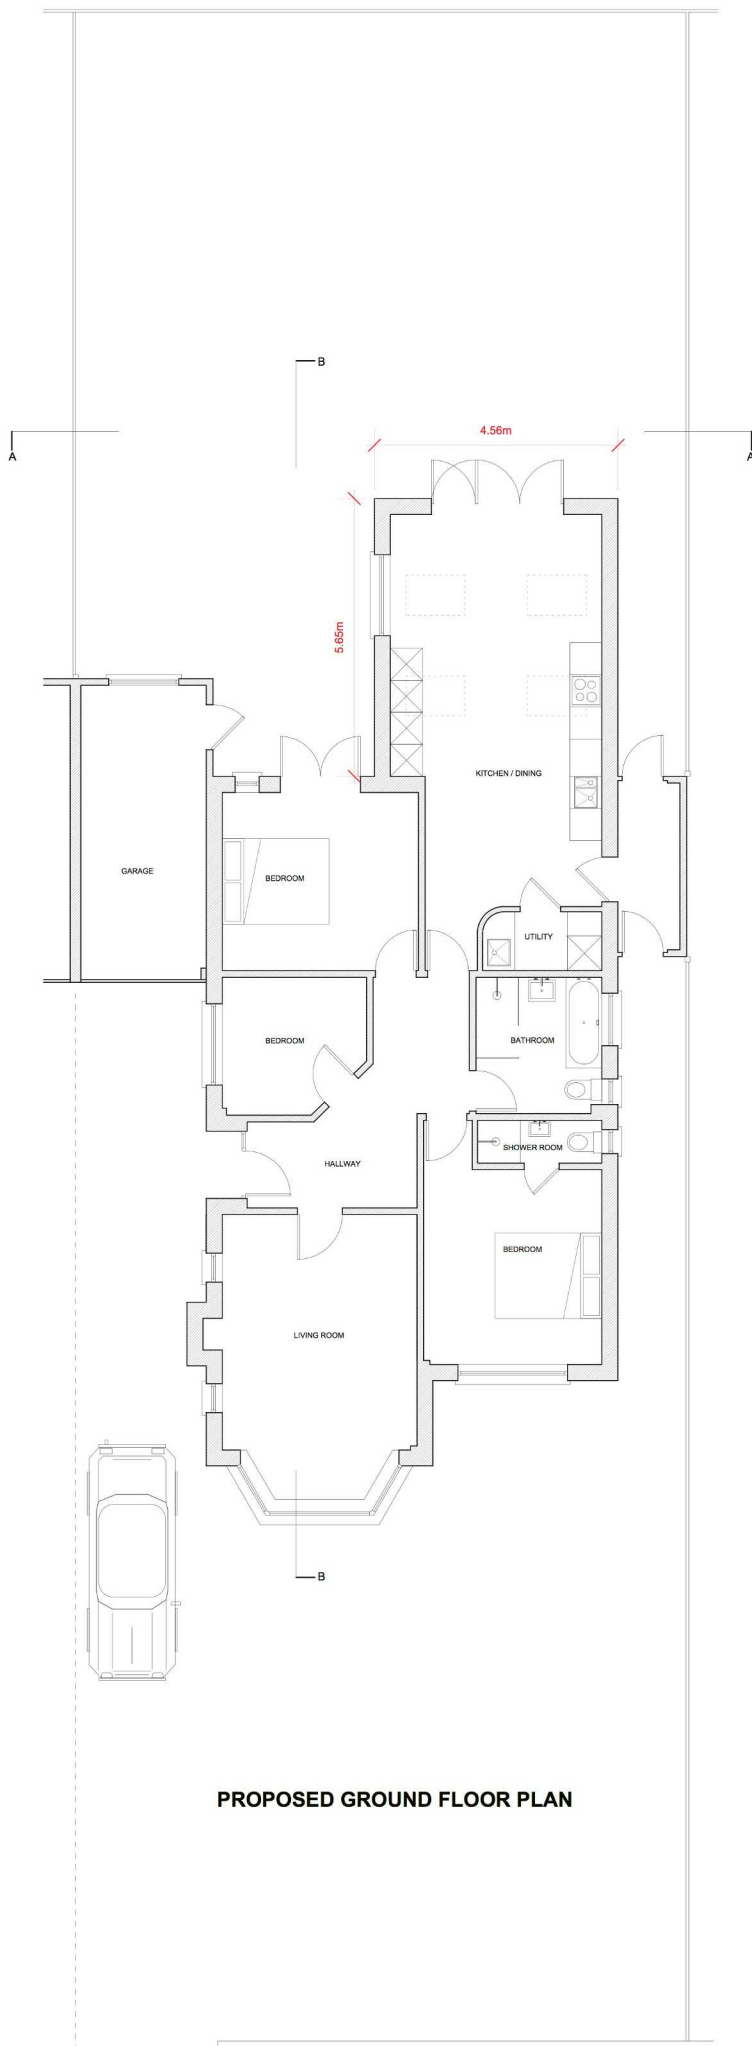

257 GORING WAY, FERRING,
WEST SUSSEX, BN12 5BY
DRWG 257GW 004 PROPOSED
GROUND FLOOR & ROOF PLANS
SCALE 1:100 @ A3
PLANNING DRAWINGS
15.02.2021

 

SCALE IN METERS 1:100