



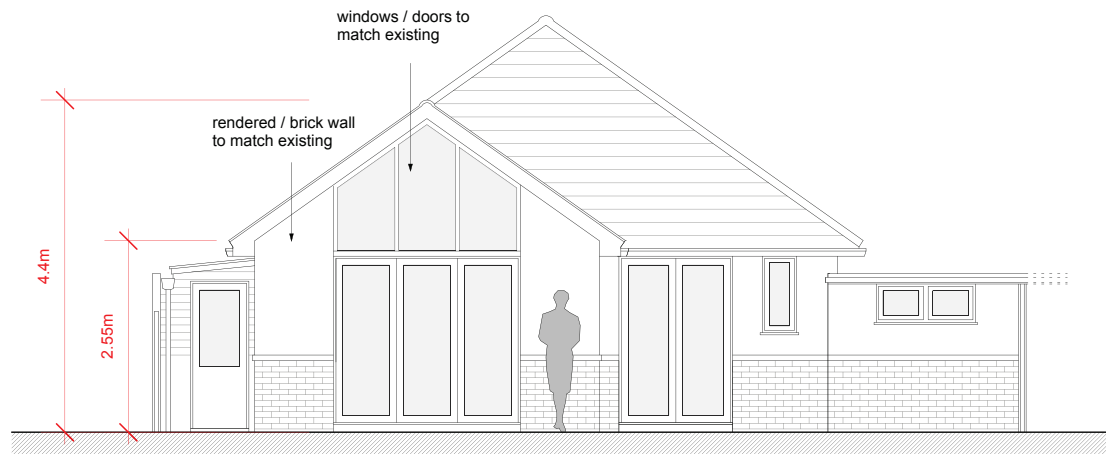

PROPOSED SOUTH / REAR ELEVATION A-A

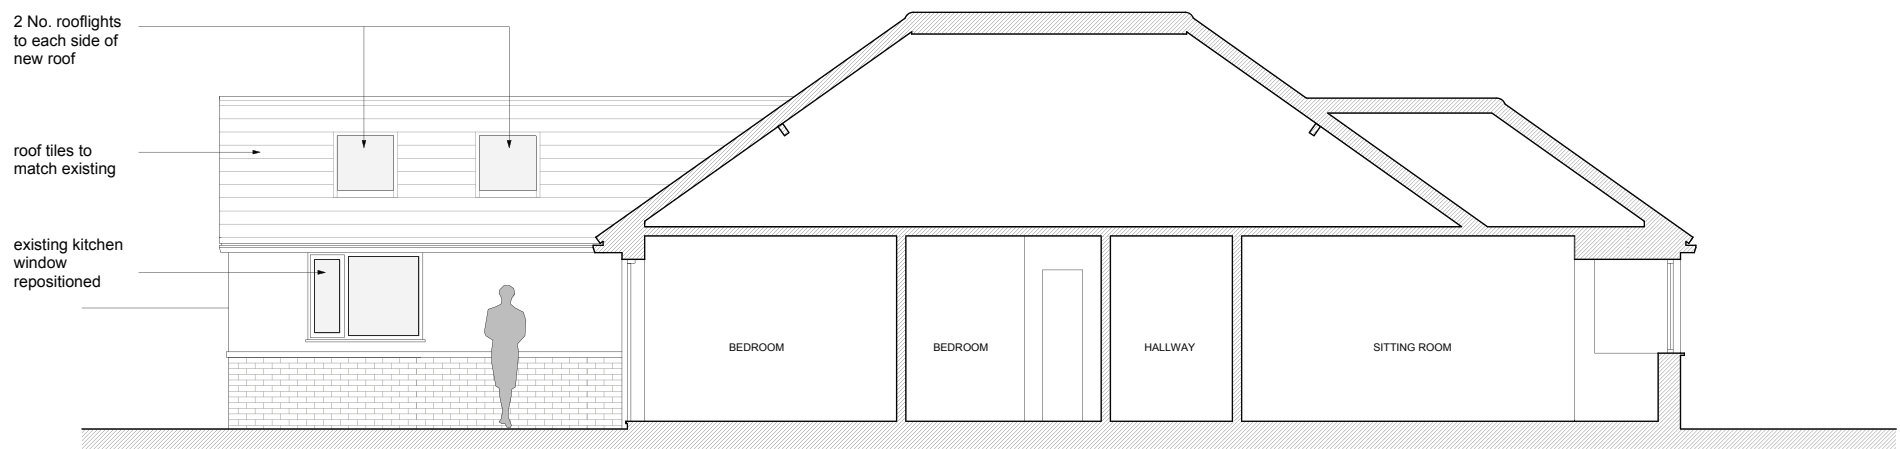


PROPOSED EAST / SIDE SECTIONAL ELEVATION B-B



PROPOSED WEST / SIDE ELEVATION C-C

**257 GORING WAY, FERRING,
WEST SUSSEX, BN12 5BY
DRWG 257GW 005 PROPOSED
ELEVATIONS / SECTIONS
SCALE 1:100 @ A3
PLANNING DRAWINGS
15.02.2021**

**(REV A - 23.02.2021)
(REV B - 13.04.2021 ANNOTATION ADDED)**

 

SCALE IN METERS 1:100