


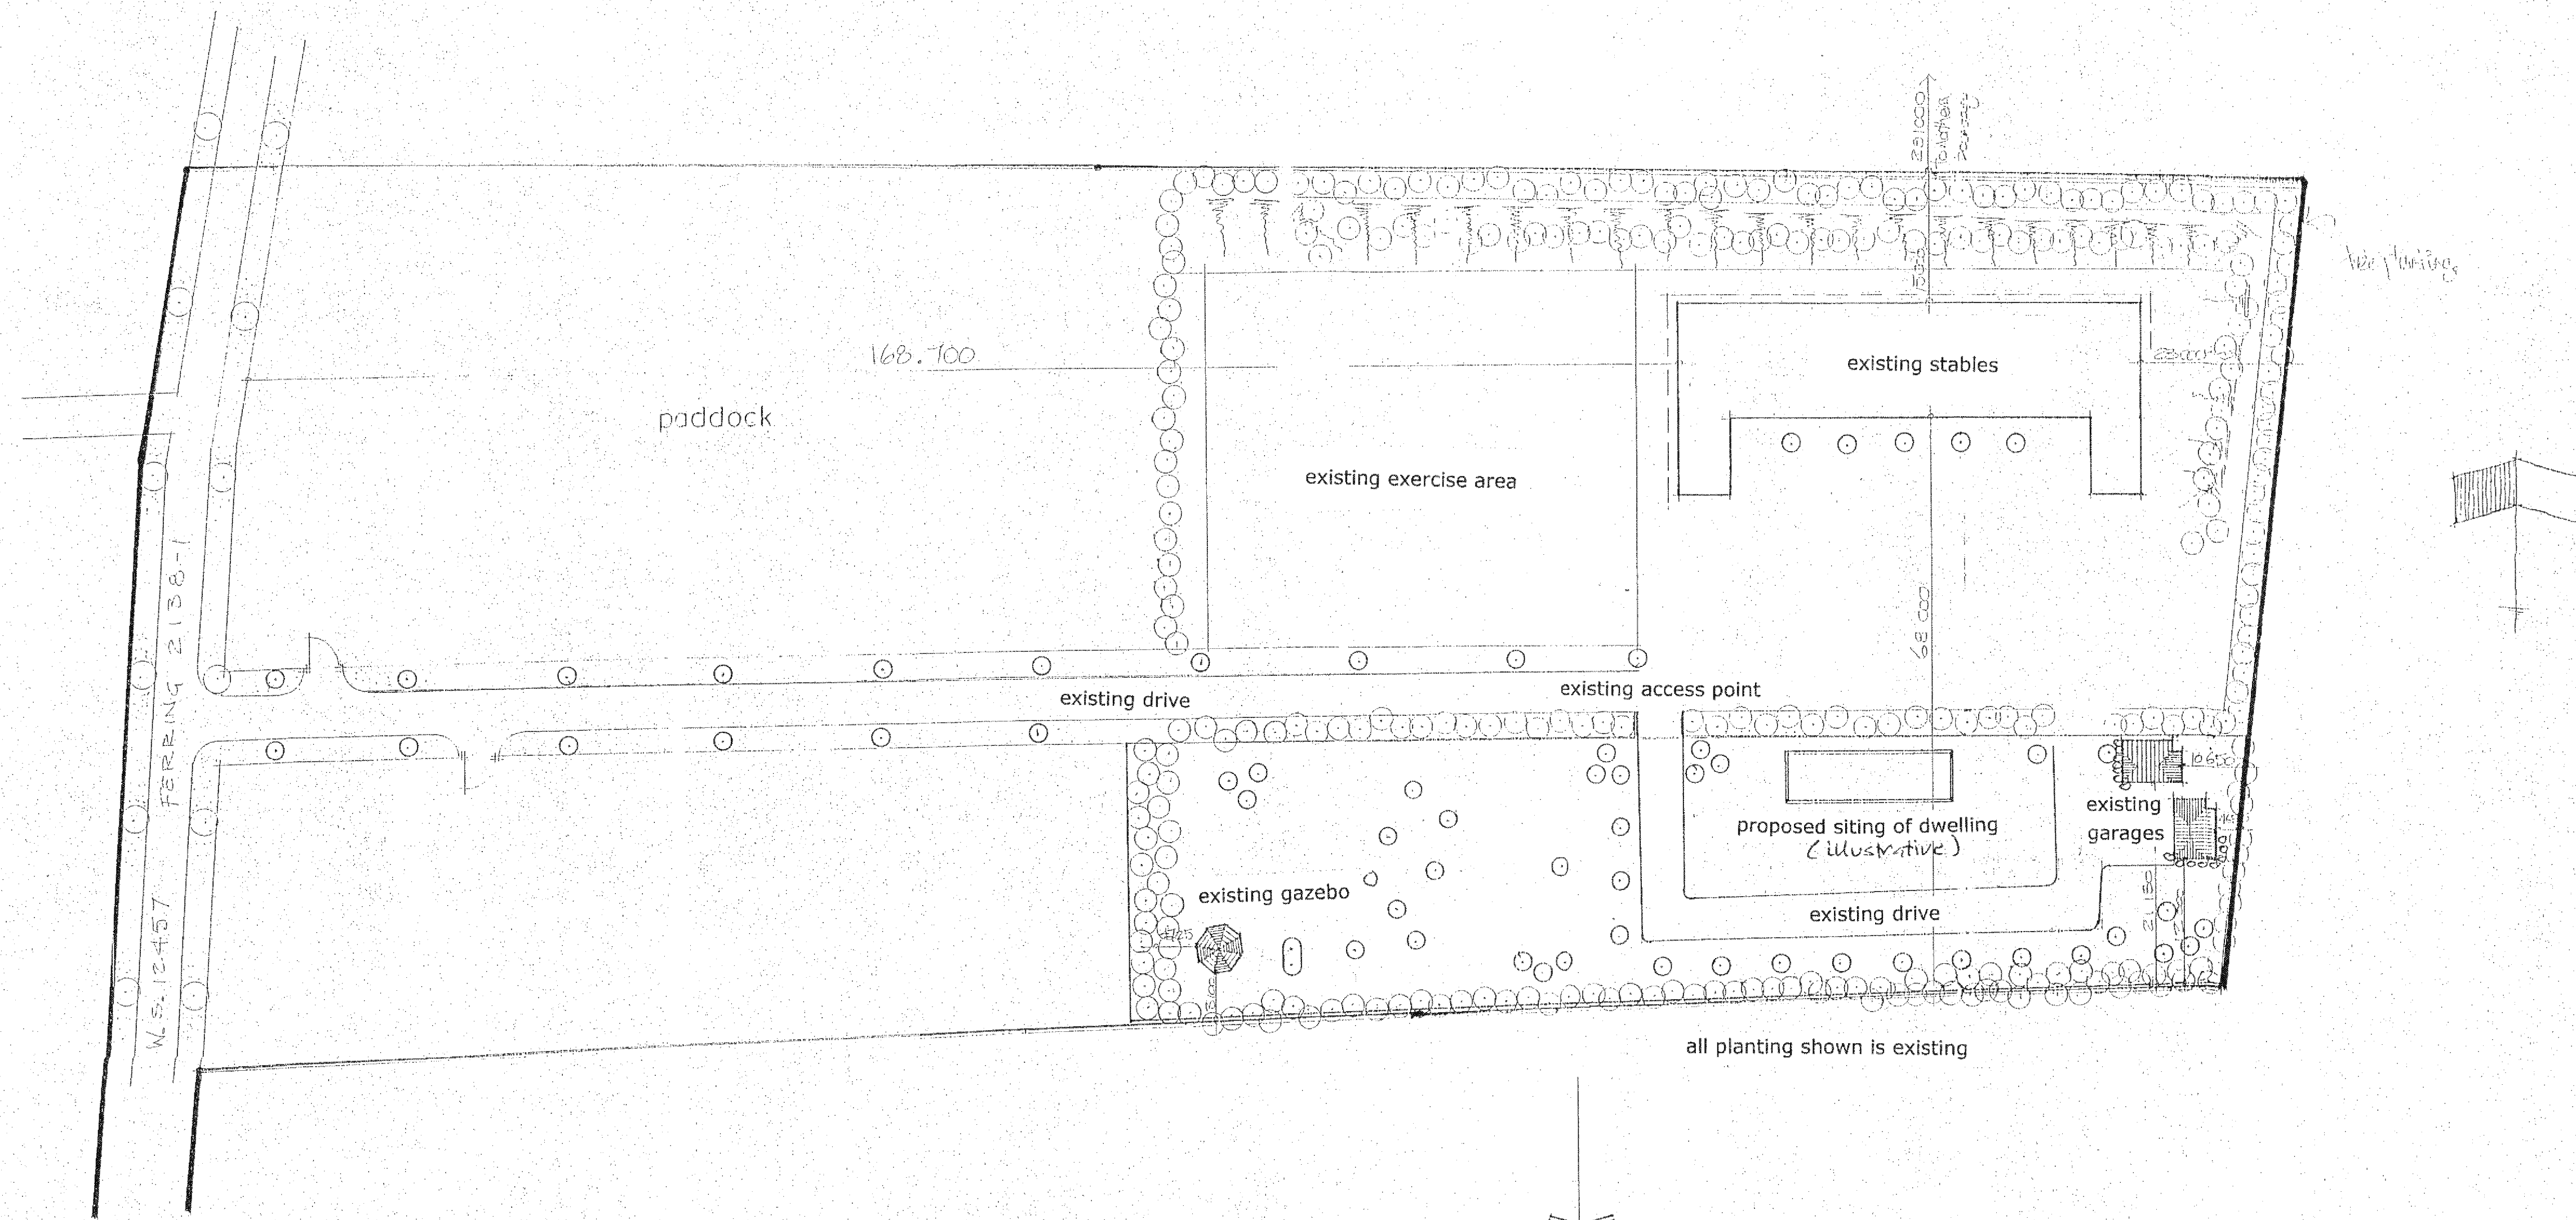

SITE PLAN

To A 259 Littlehampton Road

client	Mr. C. Ellis
job	Eastlands Littlehampton Road Ferring West Sussex
dwg. no.	Eli 001
dwg. title	Dwelling SITE PLAN
drawn by	
date	JAN 2015
scale	1:500
<small>do not scale off drawings check all dimensions on site before on work is commenced All quoted materials and workmanship to conform with current building regulations, B.S.S. and C.O.D.</small>	