




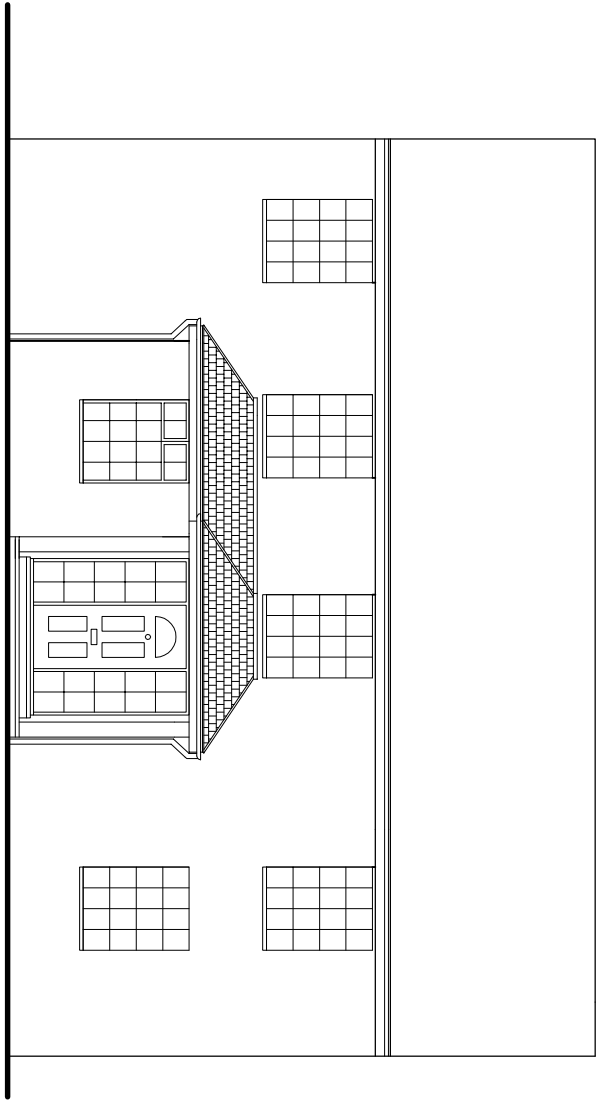

PROPOSED EAST ELEVATION 1:100

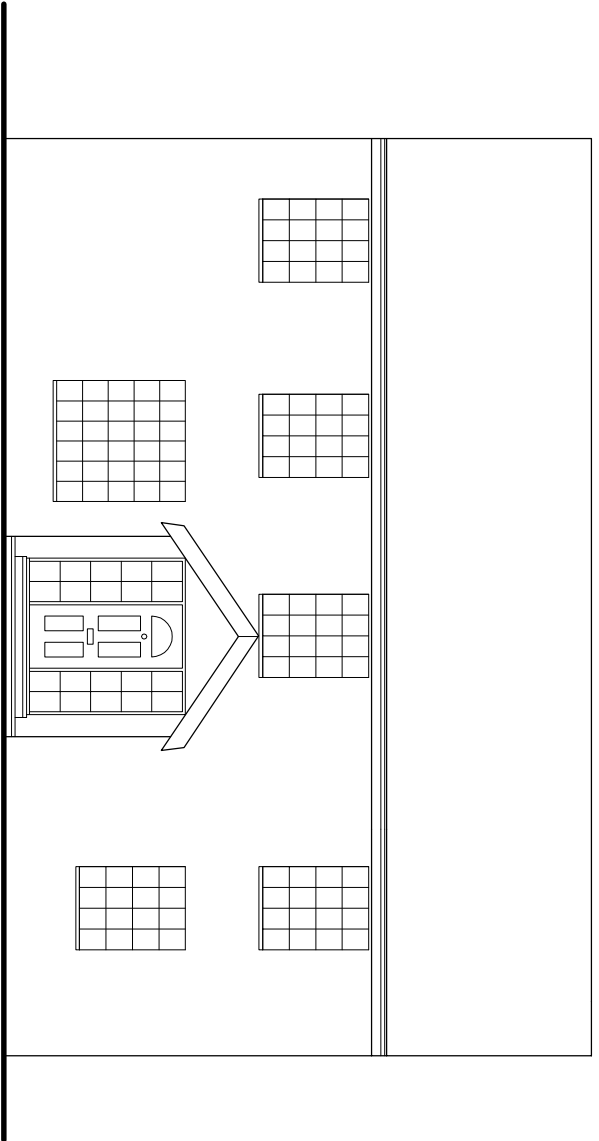


EXISTING EAST ELEVATION 1:100

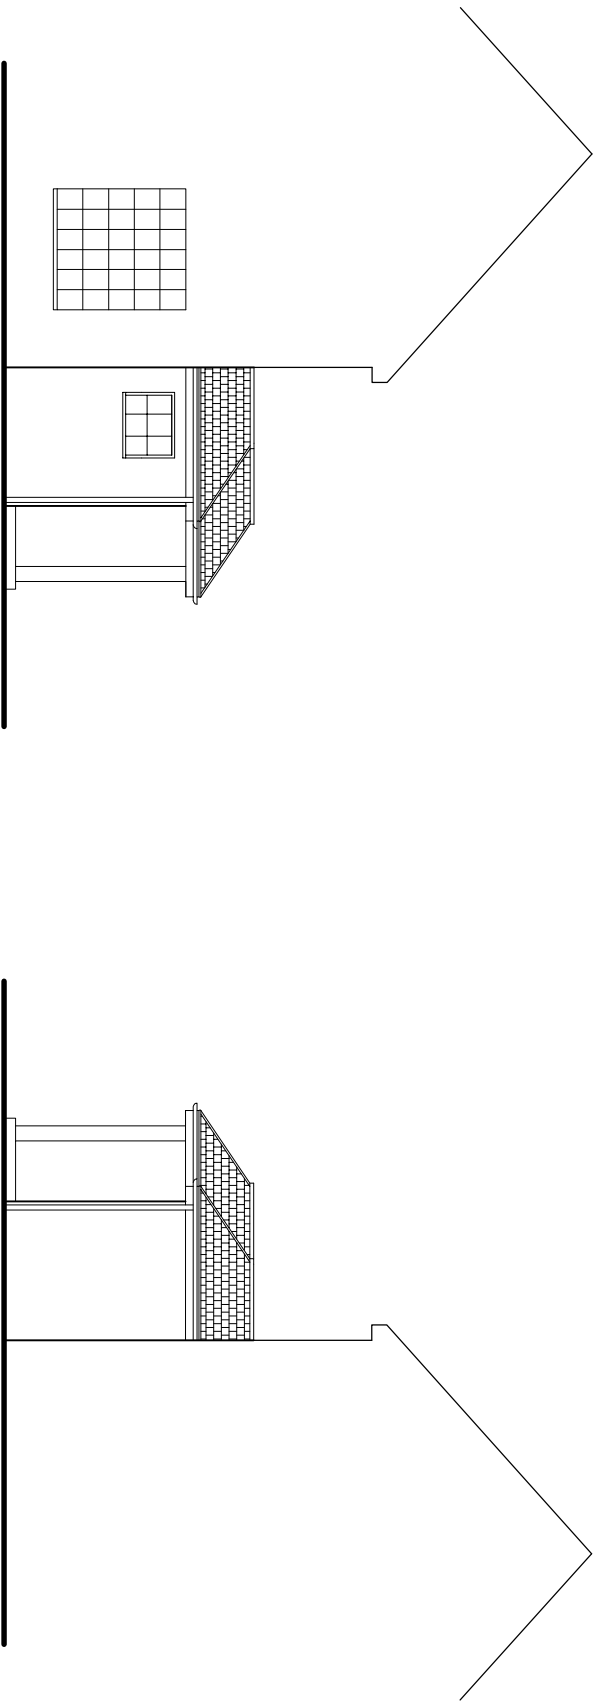

PROPOSED SOUTH ELEVATION 1:100





EXISTING SOUTH ELEVATION 1:100

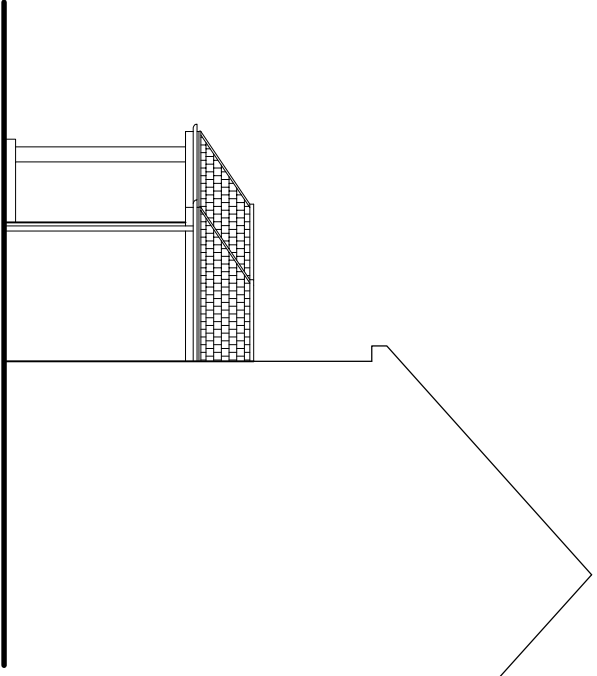


PROPOSED NORTH ELEVATION 1:100




EXISTING NORTH ELEVATION 1:100

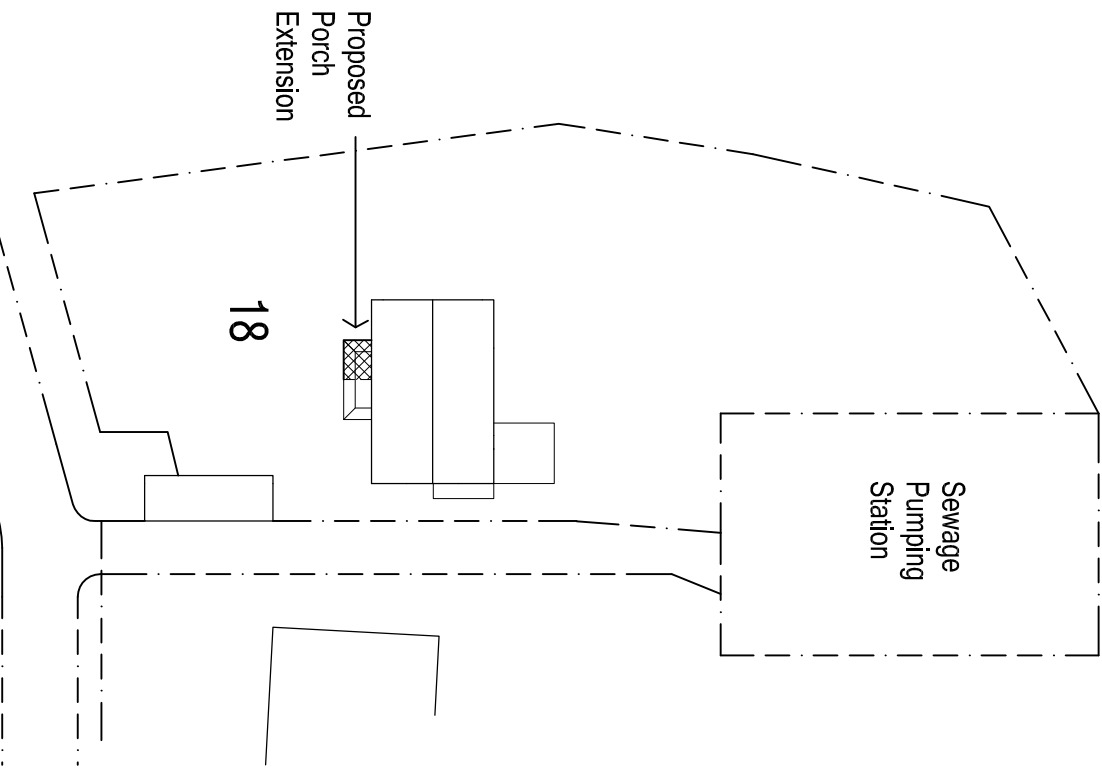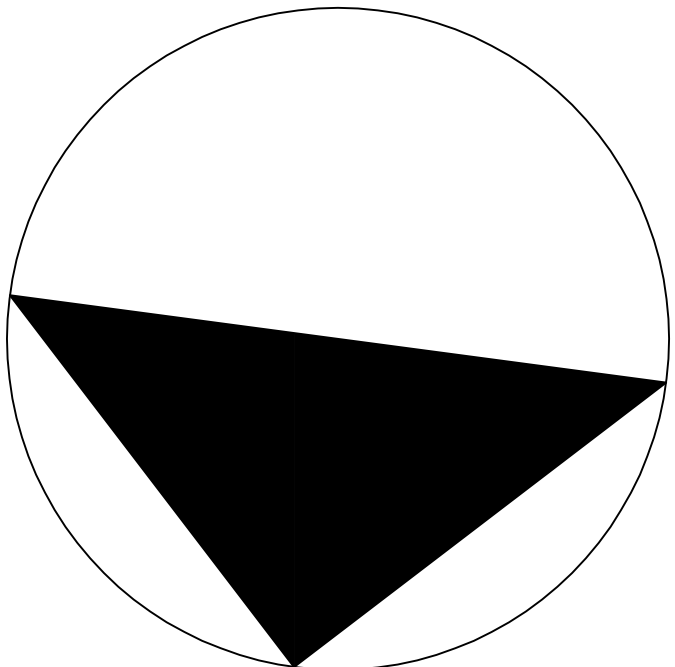


BLOCK PLAN 1:500

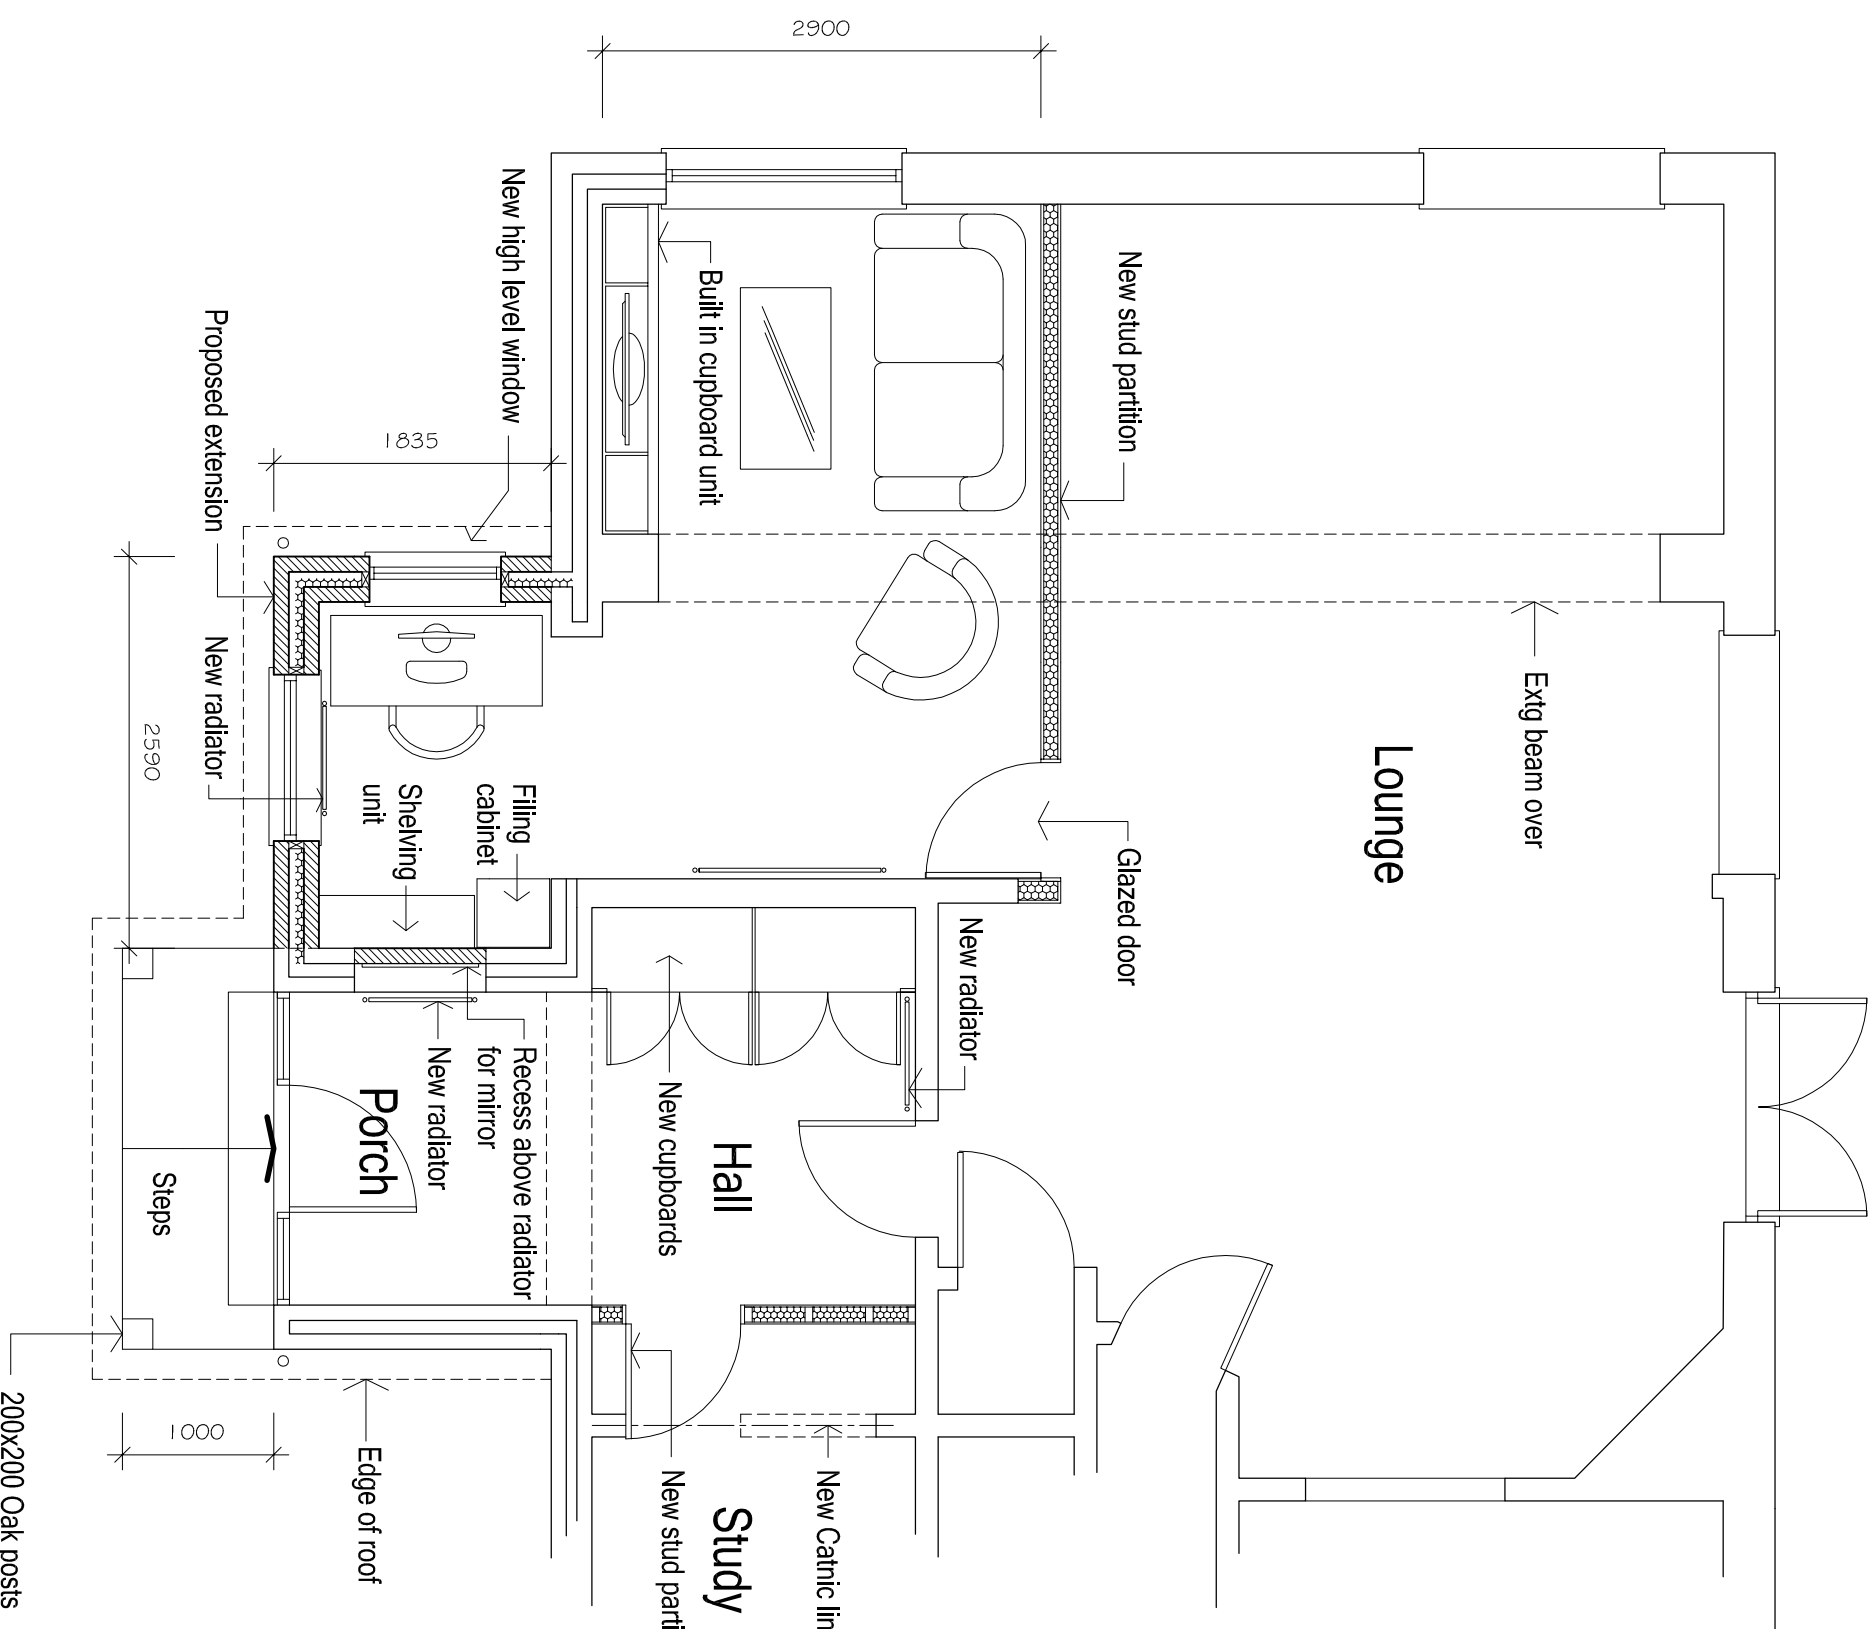

PROPOSED GROUND FLOOR PLAN 1:50

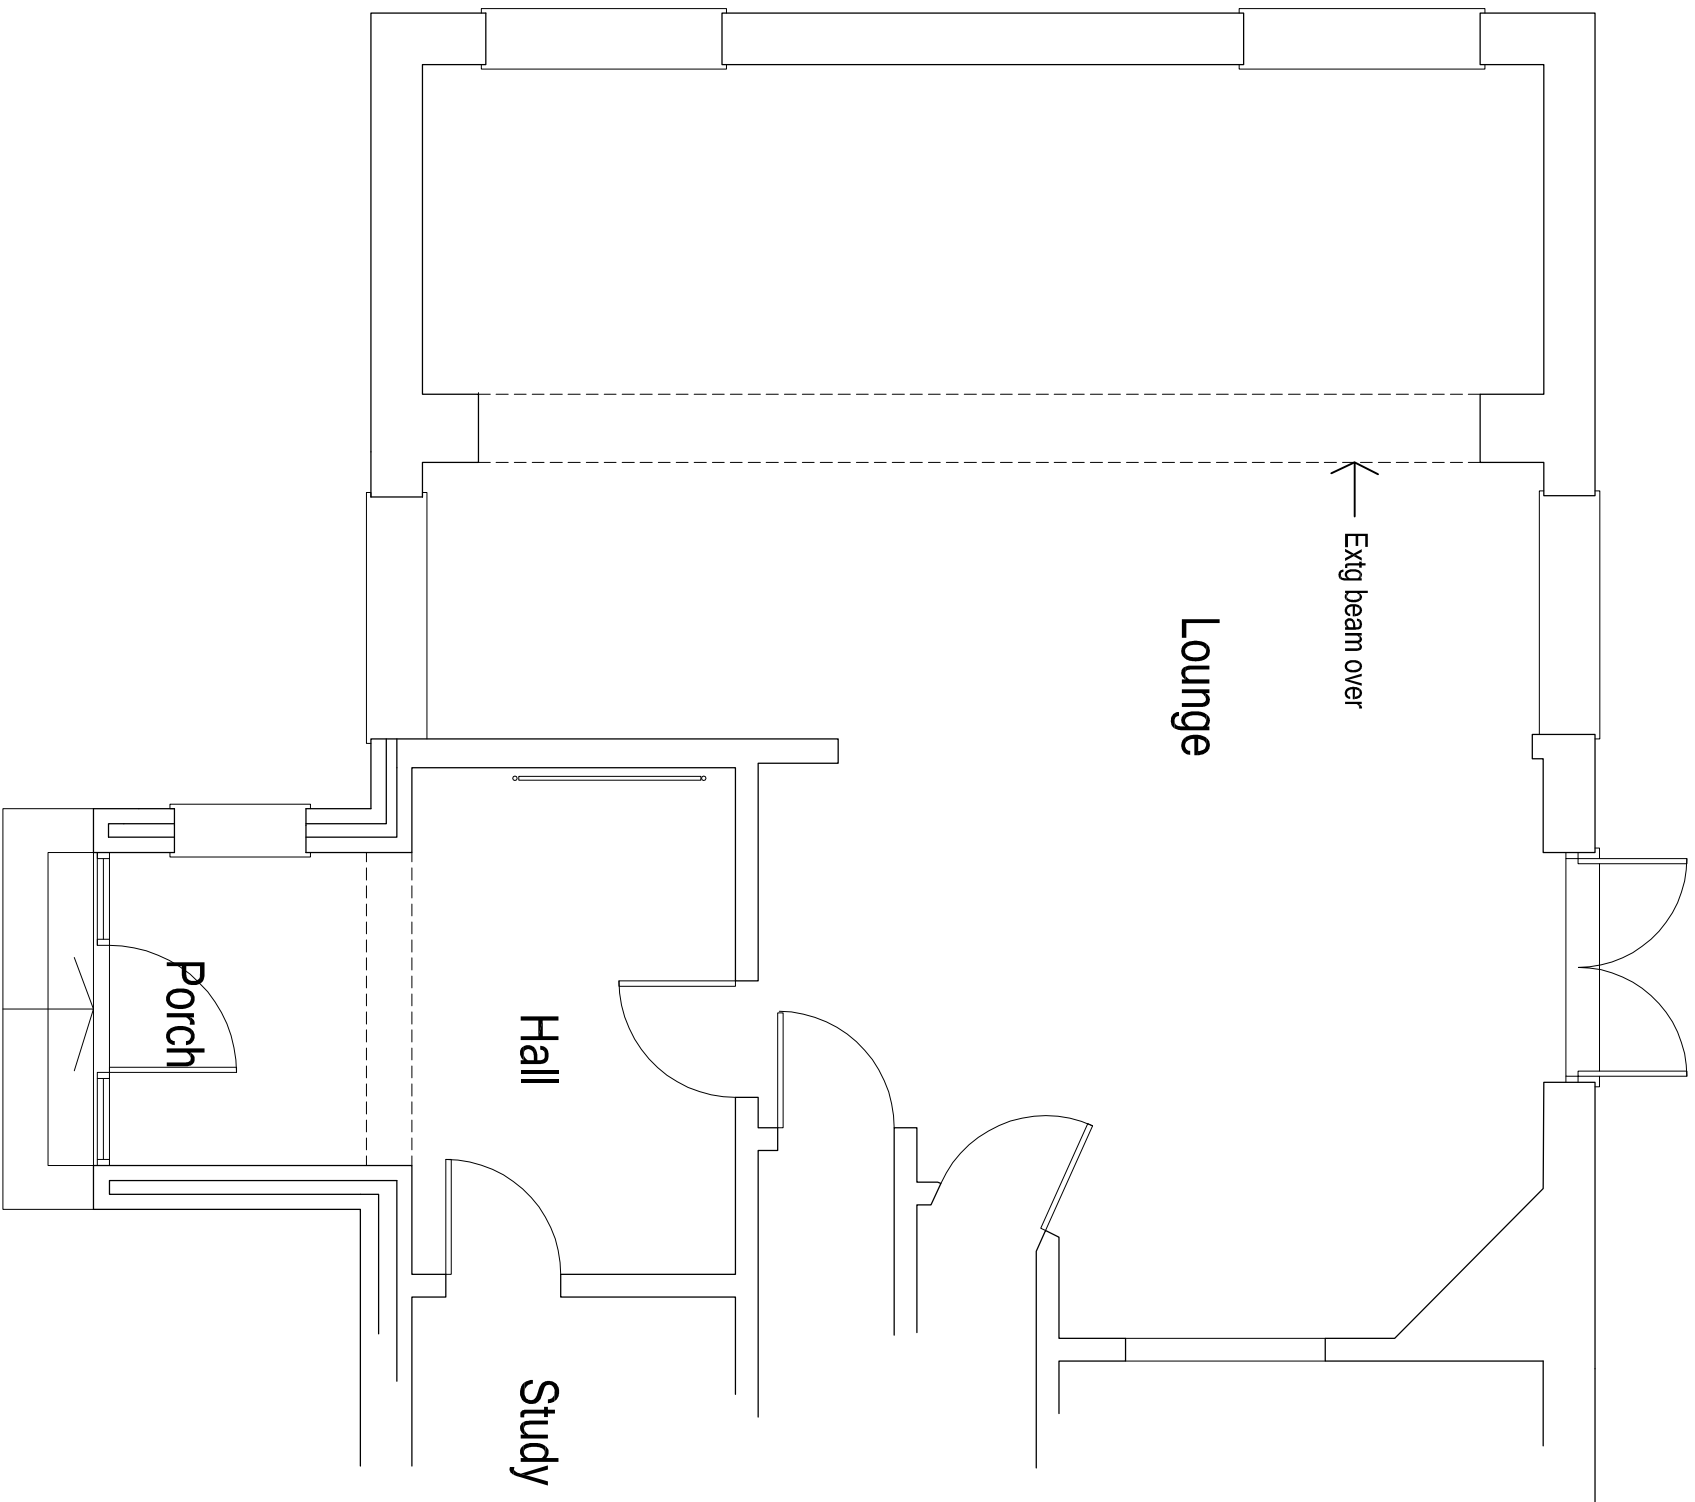

EXISTING GROUND FLOOR PLAN 1:50

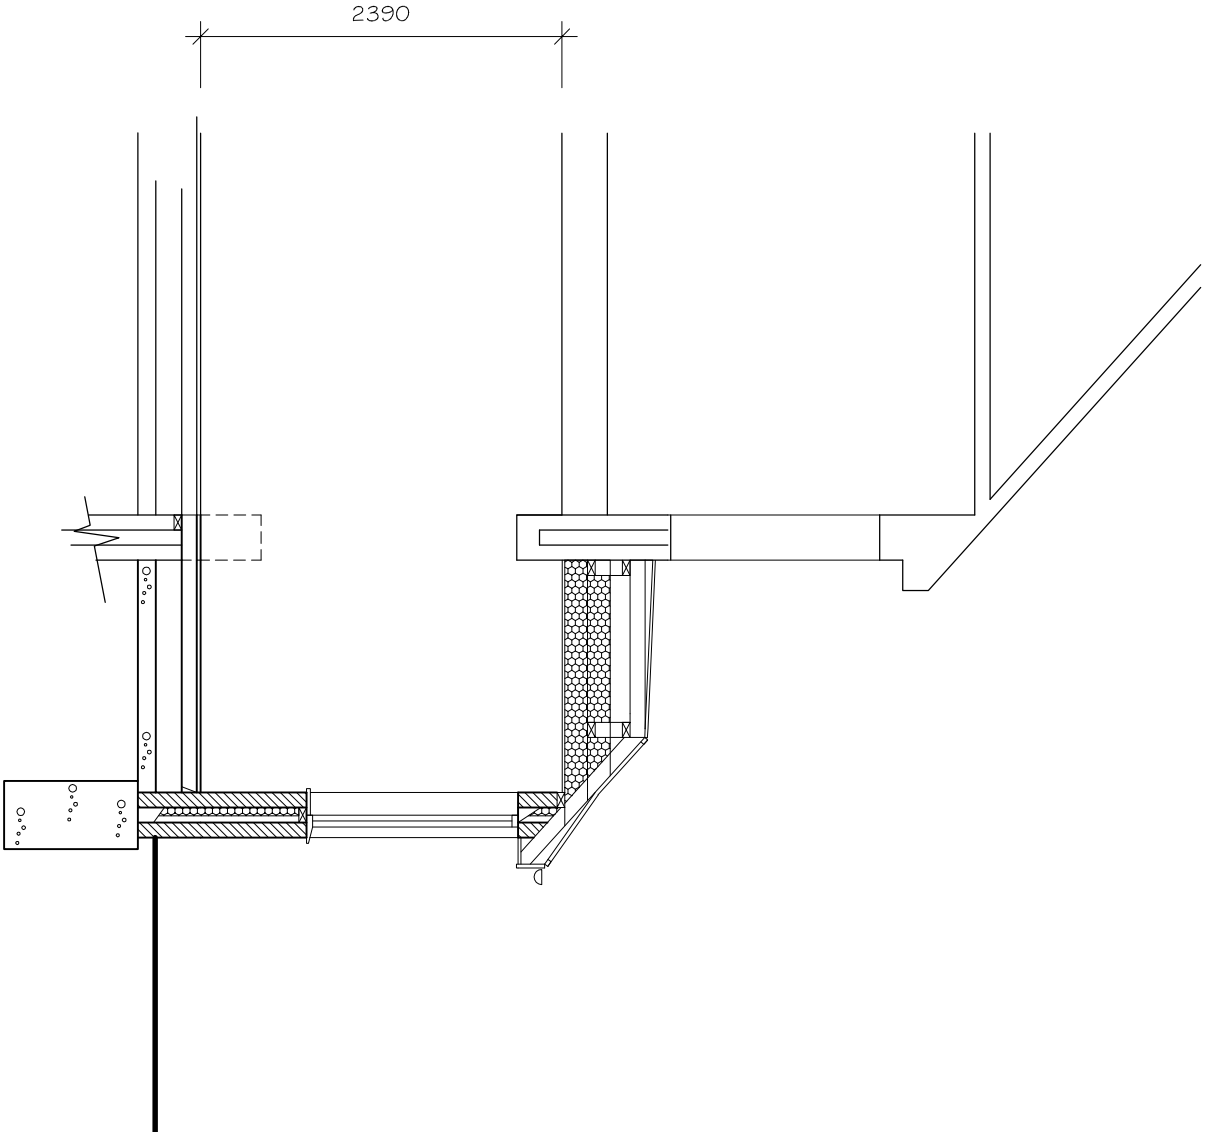

SECTION 1:50

GENERAL

The client is reminded of his obligations under the Construction Design & Management Regulations 2007 particularly the to appoint a Health & Safety CDM Co-ordinator where required to do so under the regulations.
The property owner is reminded of the requirement to serve a Party Structure Notice on any adjoining property owner should they need to do so under the requirements of the Party Wall etc Act 1998

- Amenments:-
Smaller window in south elevation
Extended roof supported on oak columns over front door
New partition to enlarge study with new lintol over existing partition

ARW Design

DRAWING NO:

88321/1

REVISION:

A

DRAWING TITLE:

EXISTING & PROPOSED FLOOR PLANS, ELEVATIONS, SECTION & BLOCK PLAN

SCALE:

AS NOTED @ paper size A1

CLIENT:

M. NEWMAN

DATE:

JAN 2012

PROJECT:

SINGLE STOREY EXTENSION TO FRONT ELEVATION & INTERNAL ALTERATIONS

DRAWN:

ARW

LOCATION:

18, OVAL WAY, FERRING, WEST SUSSEX

ARW Design 88 SOUTH STREET, TARBURG, WORthington, WEST SUSSEX BN14 7ND. T: +44(0)190234187 M: +44(0)771881222 E: Anewman@arw.com
THIS DRAWING REMAINS THE COPYRIGHT OF ARW Design & SHALL NOT BE COPIED IN ANY FORMAT WITHOUT SPECIFIC APPROVAL IN WRITING