



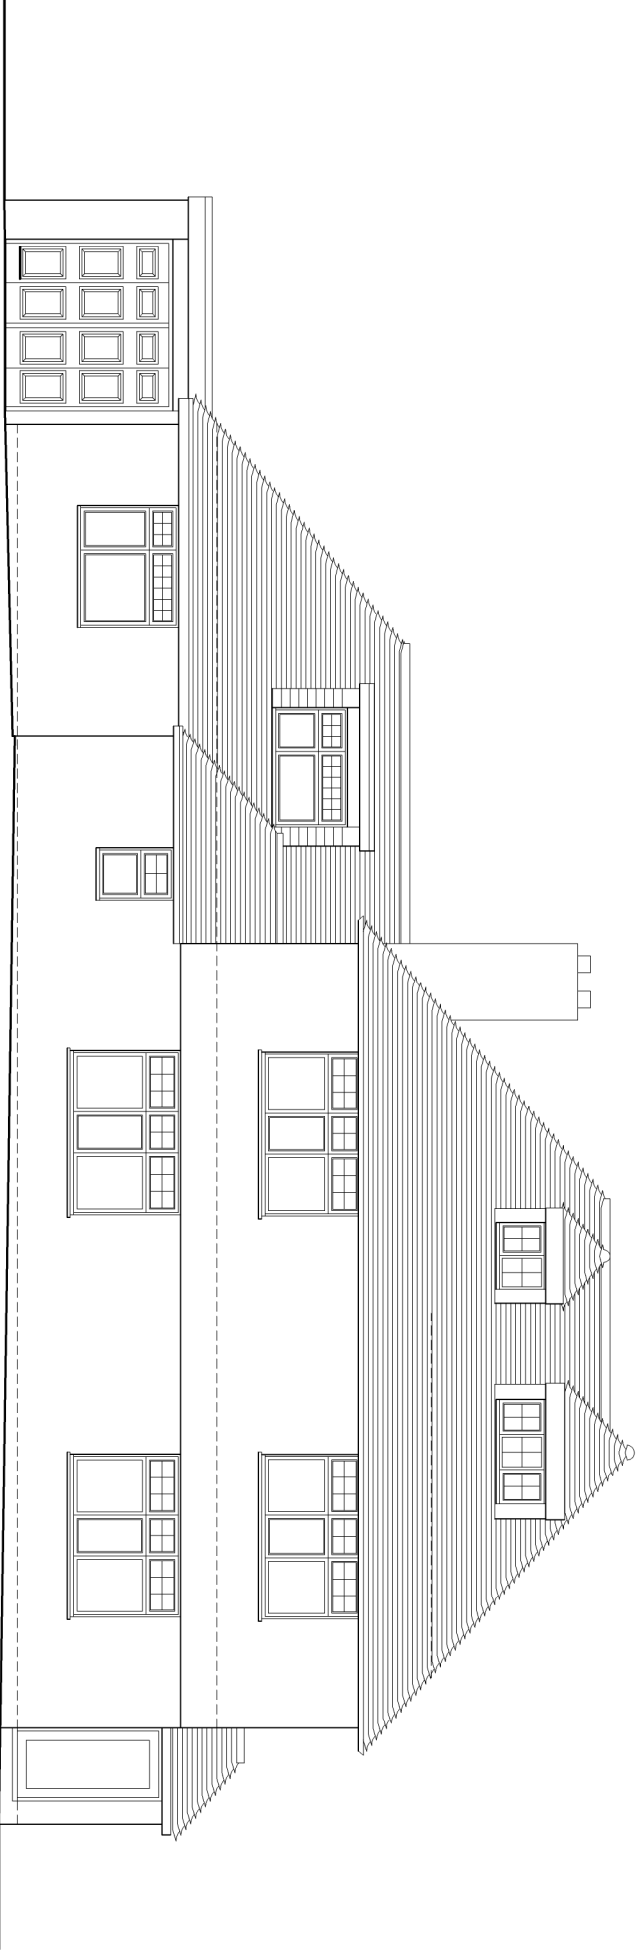

Existing front / north west elevation Scale 1:100 @A3

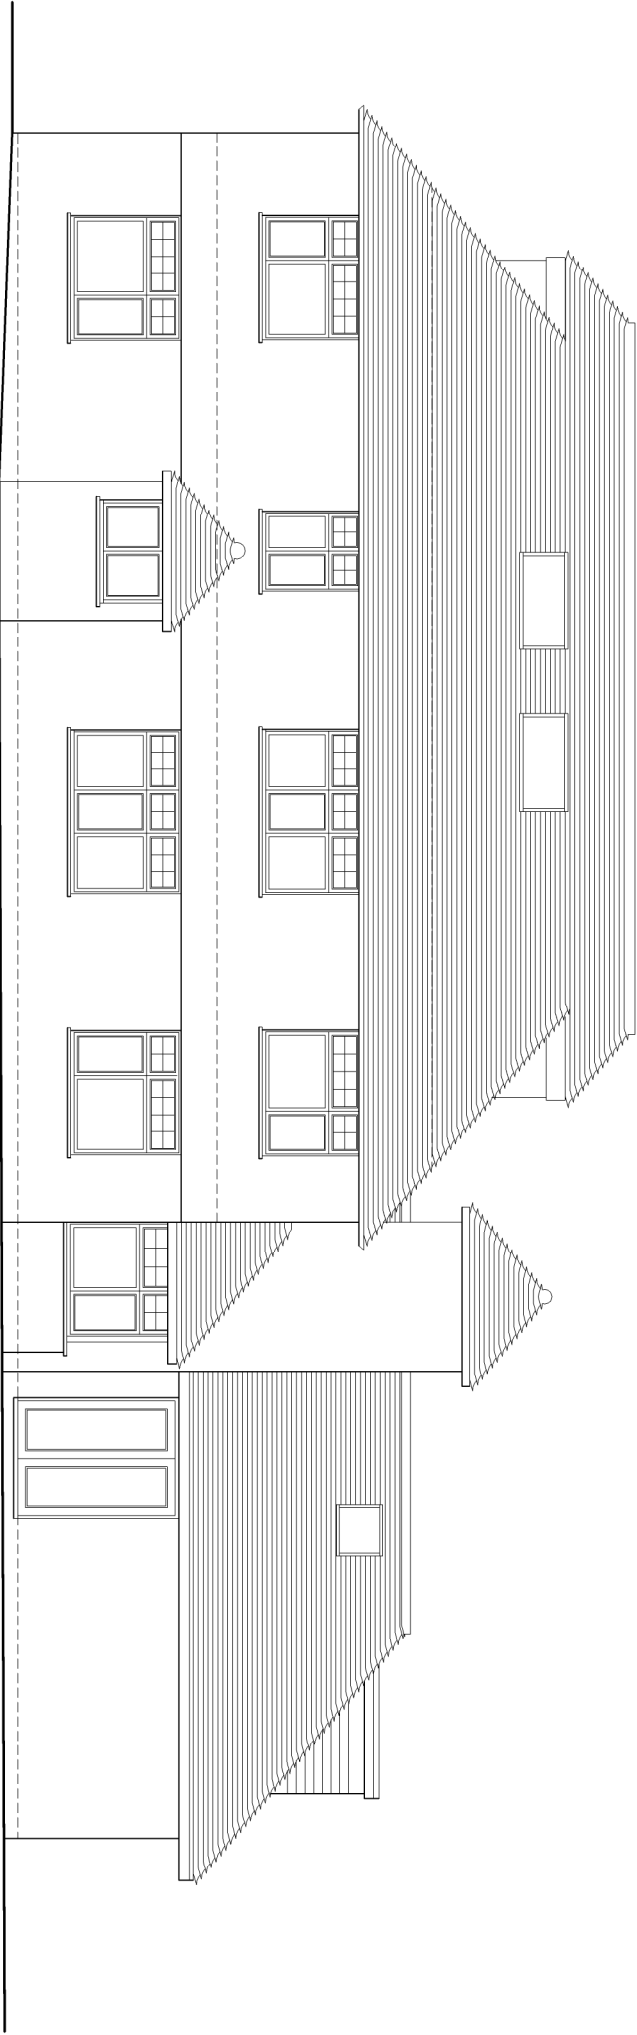

Existingd side / south west elevation Scale 1:100 @A3

Existing elevations Scale 1:100 @A3



Planning issue

rev.	date

These drawings should be approved by local Authority
No dimensions to be scaled from this drawing. All dimensions to be checked on site. This drawing is copyright and should not be reproduced without the permission of the Architects.

client Summerdown Homes Ltd

project 58 Ferringham Lane
Ferring, BN12 5LU

drawing Existing elevations

scale	1:100@A3	date	March 16	drawn	MOONCIE	rev.

19a Wilbury Avenue tel: 01273 203230
Hove, East Sussex fax: 01273 321067
BN3 6HS email: info@taunarchitects.co.uk



Turner Associates
Architects and Planning Consultants

TA 1078 / 06

rev.