


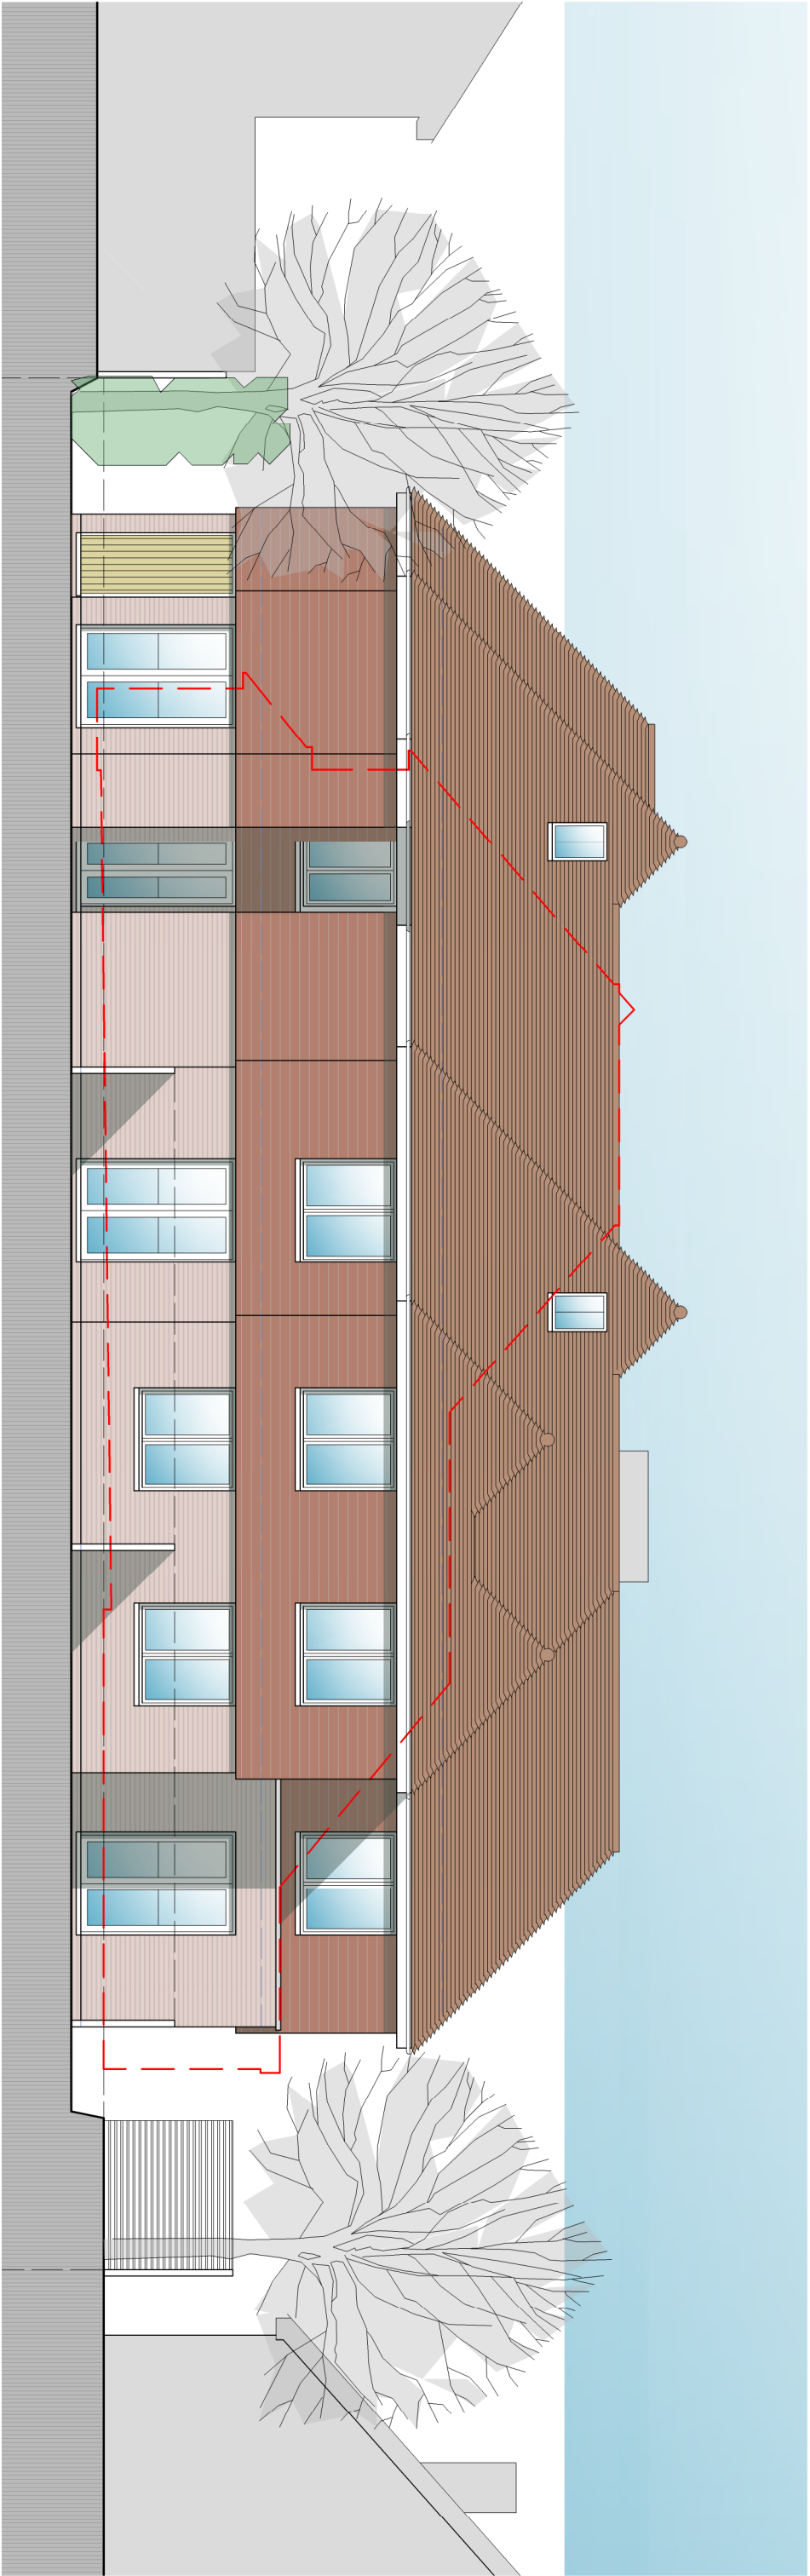

Proposed rear / south east elevation Scale 1:100 @A3

Note:

Red broken line indicates
outline of existing building
to be removed



Planning issue

rev.	date

These drawings should be approved by local Authority
No dimensions to be scaled from this drawing. All dimensions to be
checked on site. This drawing is copyright and should not be
reproduced without the permission of the Architects.

client Summerdown Homes Ltd

project 58 Ferringham Lane

Ferring, BN12 5LU

drawing Proposed rear elevation

scale	1:100@A3	date	March 16	drawn	MOONCIE

19a Wilbury Avenue tel: 01273 203230
Hove, East Sussex fax: 01273 321667
BN3 6HS email: info@turnerassociates.co.uk

Turner Associates
Architects and Planning Consultants

TA 1078 / 17 rev.