



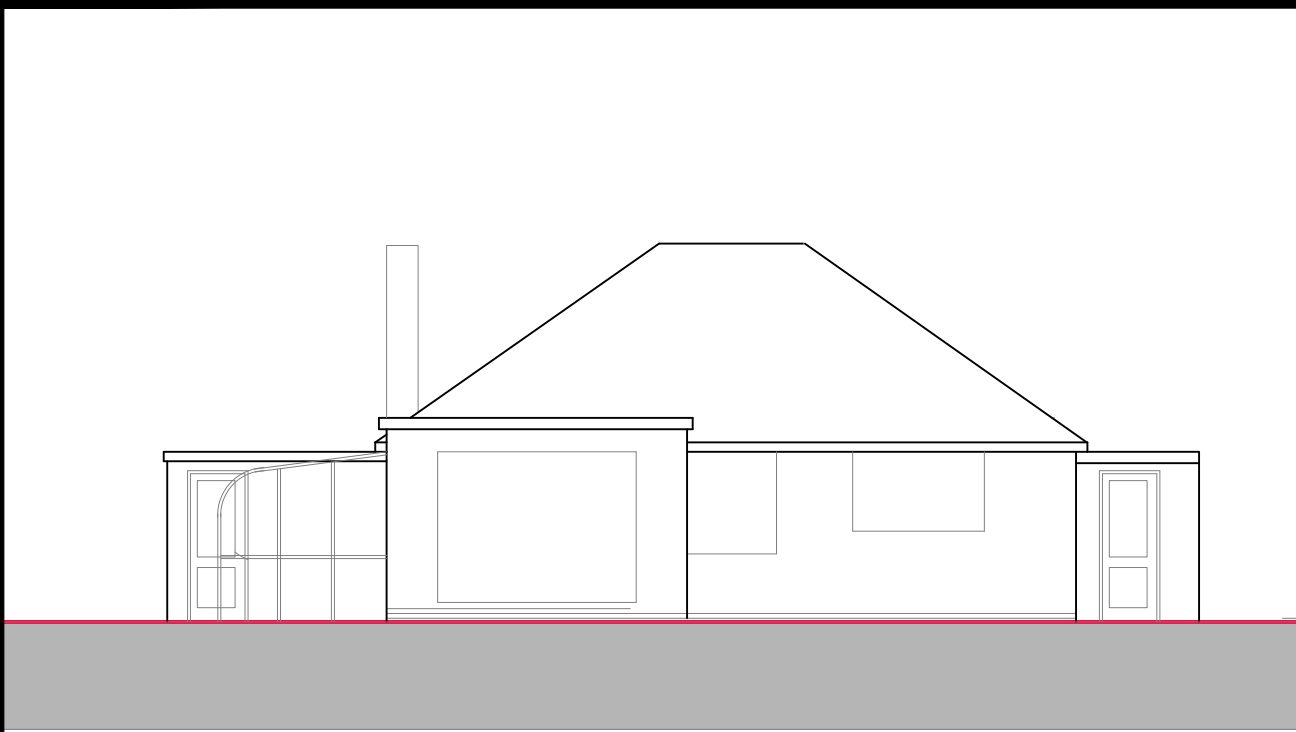

EXISTING REAR ELEVATION facing south

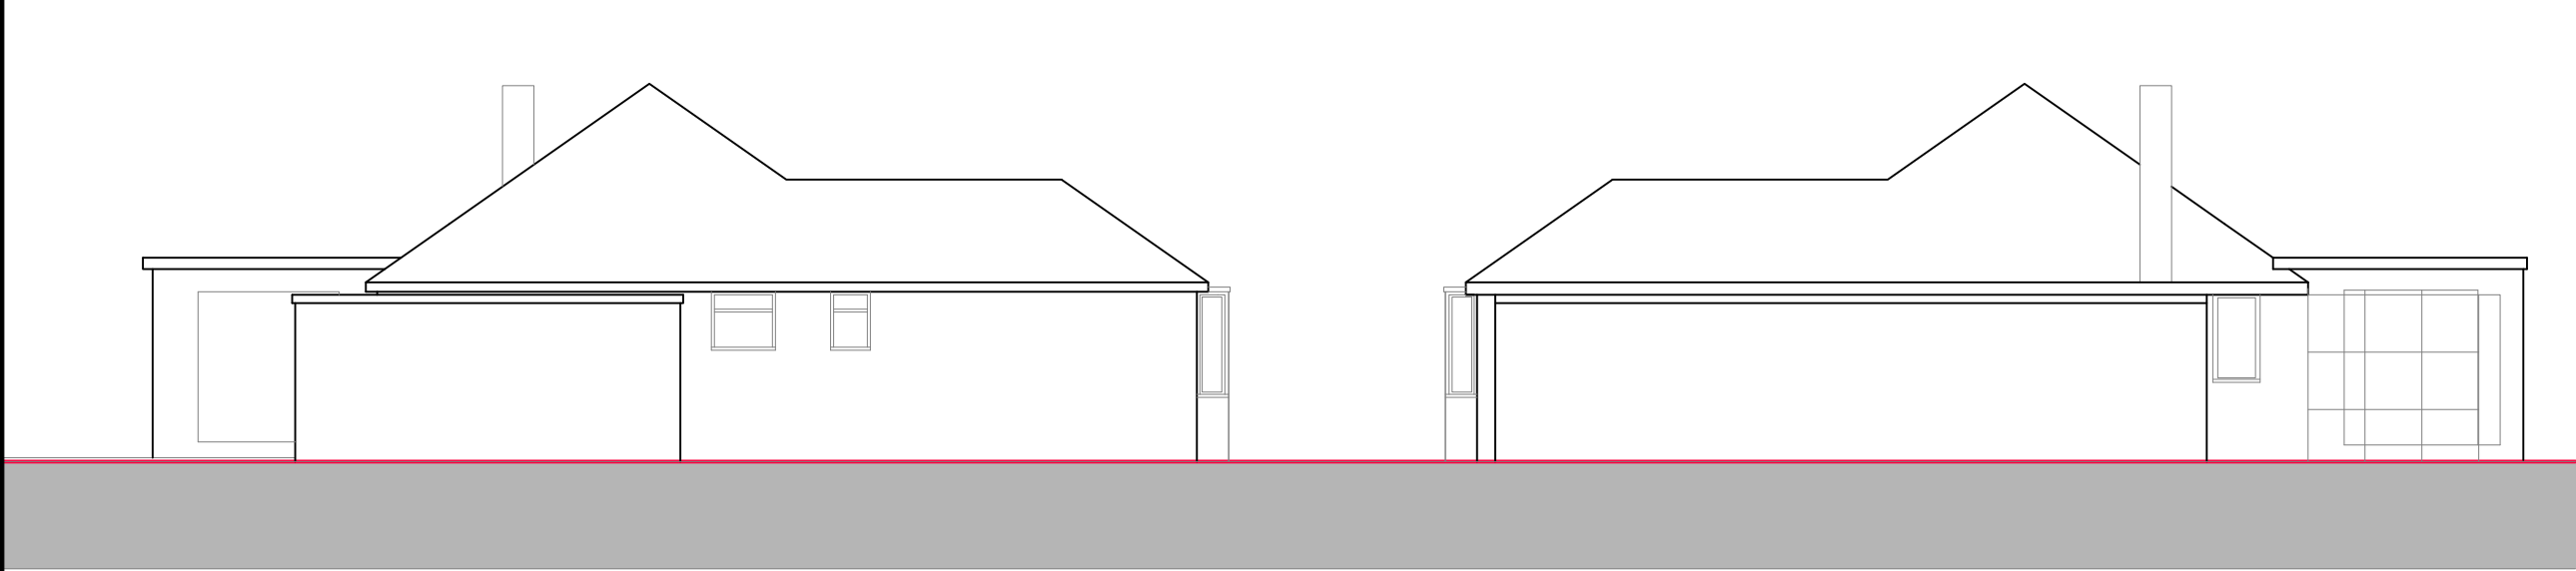

EXISTING SIDE ELEVATION facing east

EXISTING SIDE ELEVATION facing west

040m

1:1250

015m

1:500

06m

1:200

03m

1:100

01m

1:50

DVD Building Design
Flat E2, Belvedere
152-158 Dyke Road
BN1 5PA
Brighton

07976 410454

Revision
b en suite removed

Client
Richard James

Project
Proposed single storey rear extension
with internal alterations
116 Littlehampton Road
Ferring,
WorthingBN12 6PL

Drawing
Existing elevations

Issue Date 11.03.2026	CHL drawing ref. 2026-14-02
Scale 1:100@A3	