



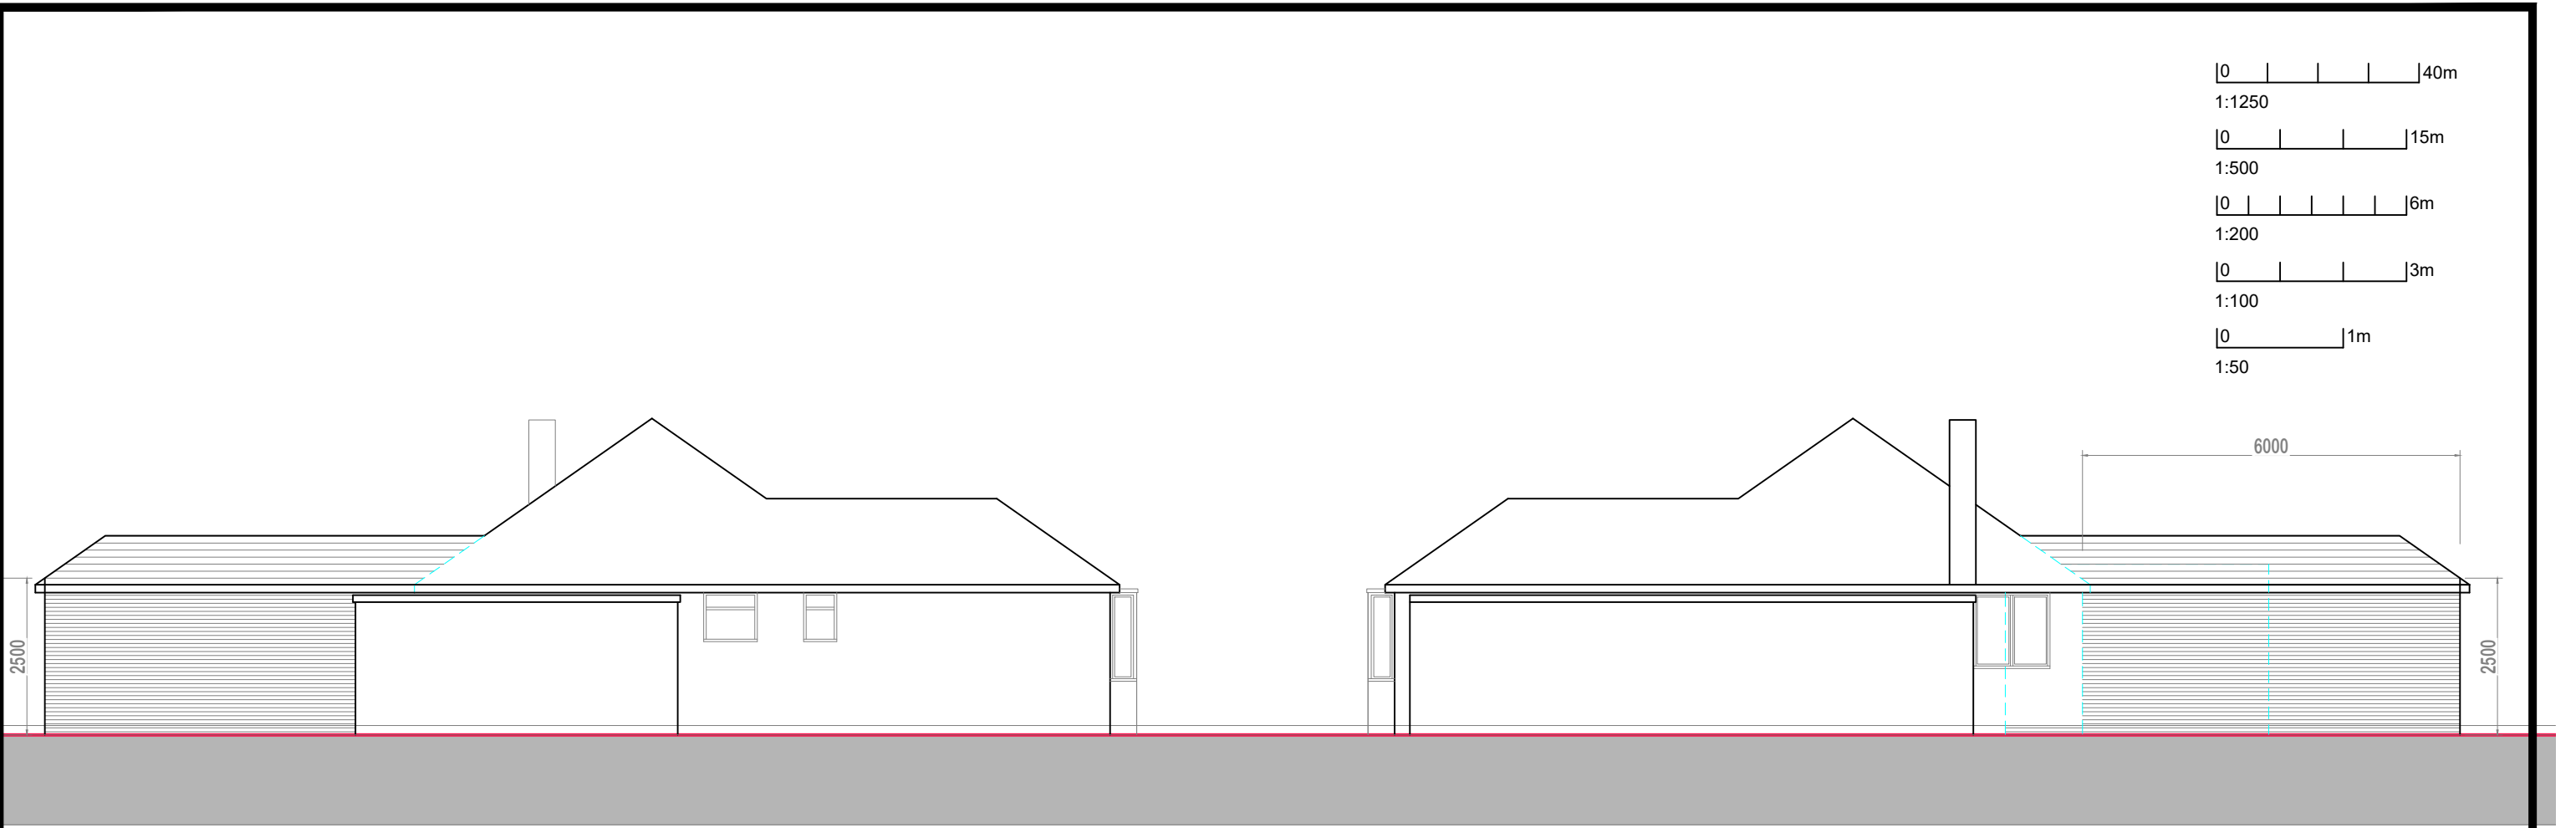

PROPOSED SIDE ELEVATION facing east

PROPOSED SIDE ELEVATION facing west

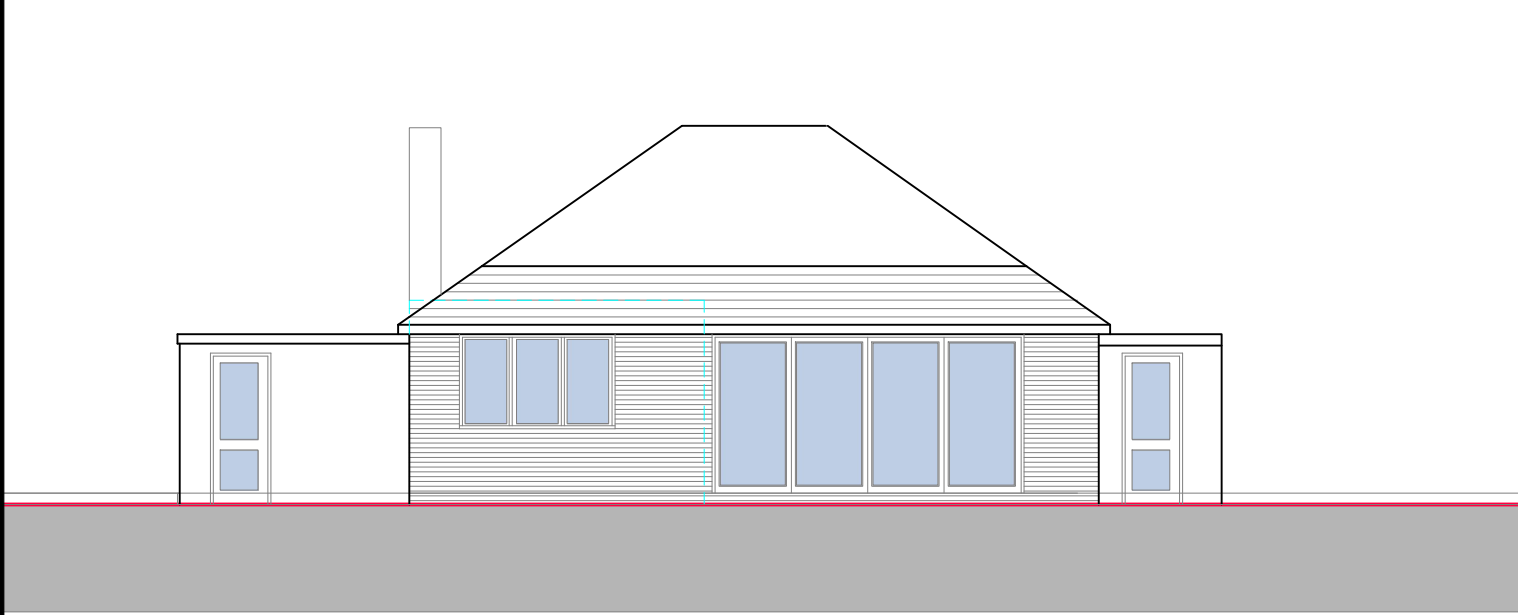

PROPOSED REAR ELEVATION
facing south

DVD Building Design
Flat E2, Belvedere
152-158 Dyke Road
BN1 5PA
Brighton

07976 410454

Revision
c eaves height dimension added

Client
Richard James

Project
Proposed single storey rear extension
with internal alterations
116 Littlehampton Road
Ferring,
Worthing BN12 6PL

Drawing	
Proposed elevations	
Issue Date 11.03.2026	CHL drawing ref. 2026-14-03c
Scale 1:100@A3	