




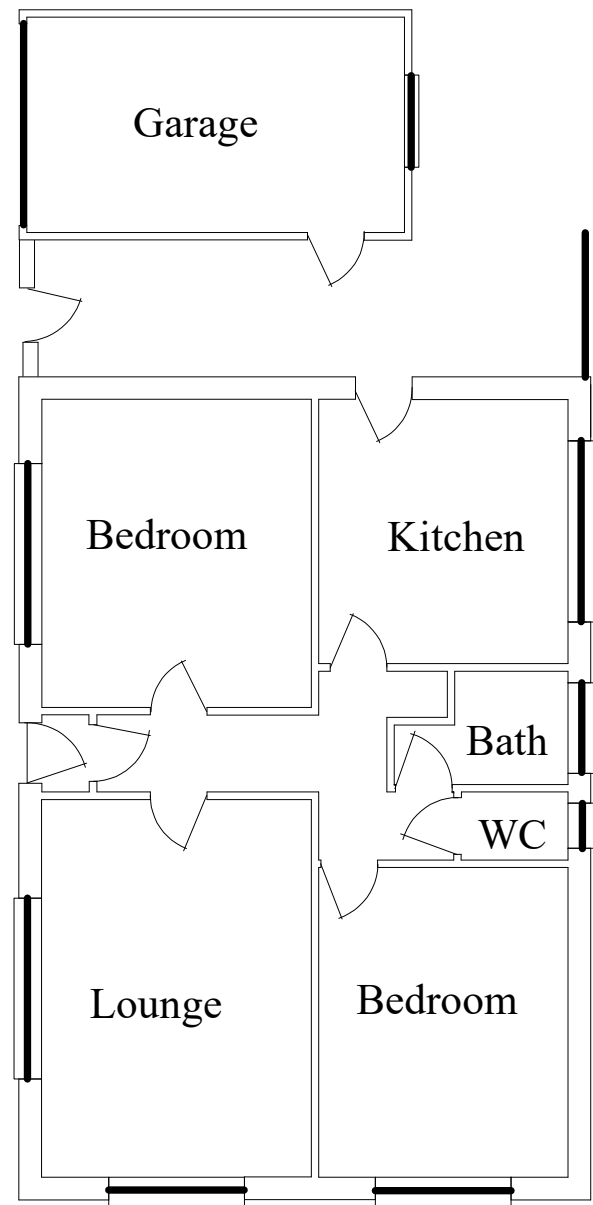


Existing Floor Plan

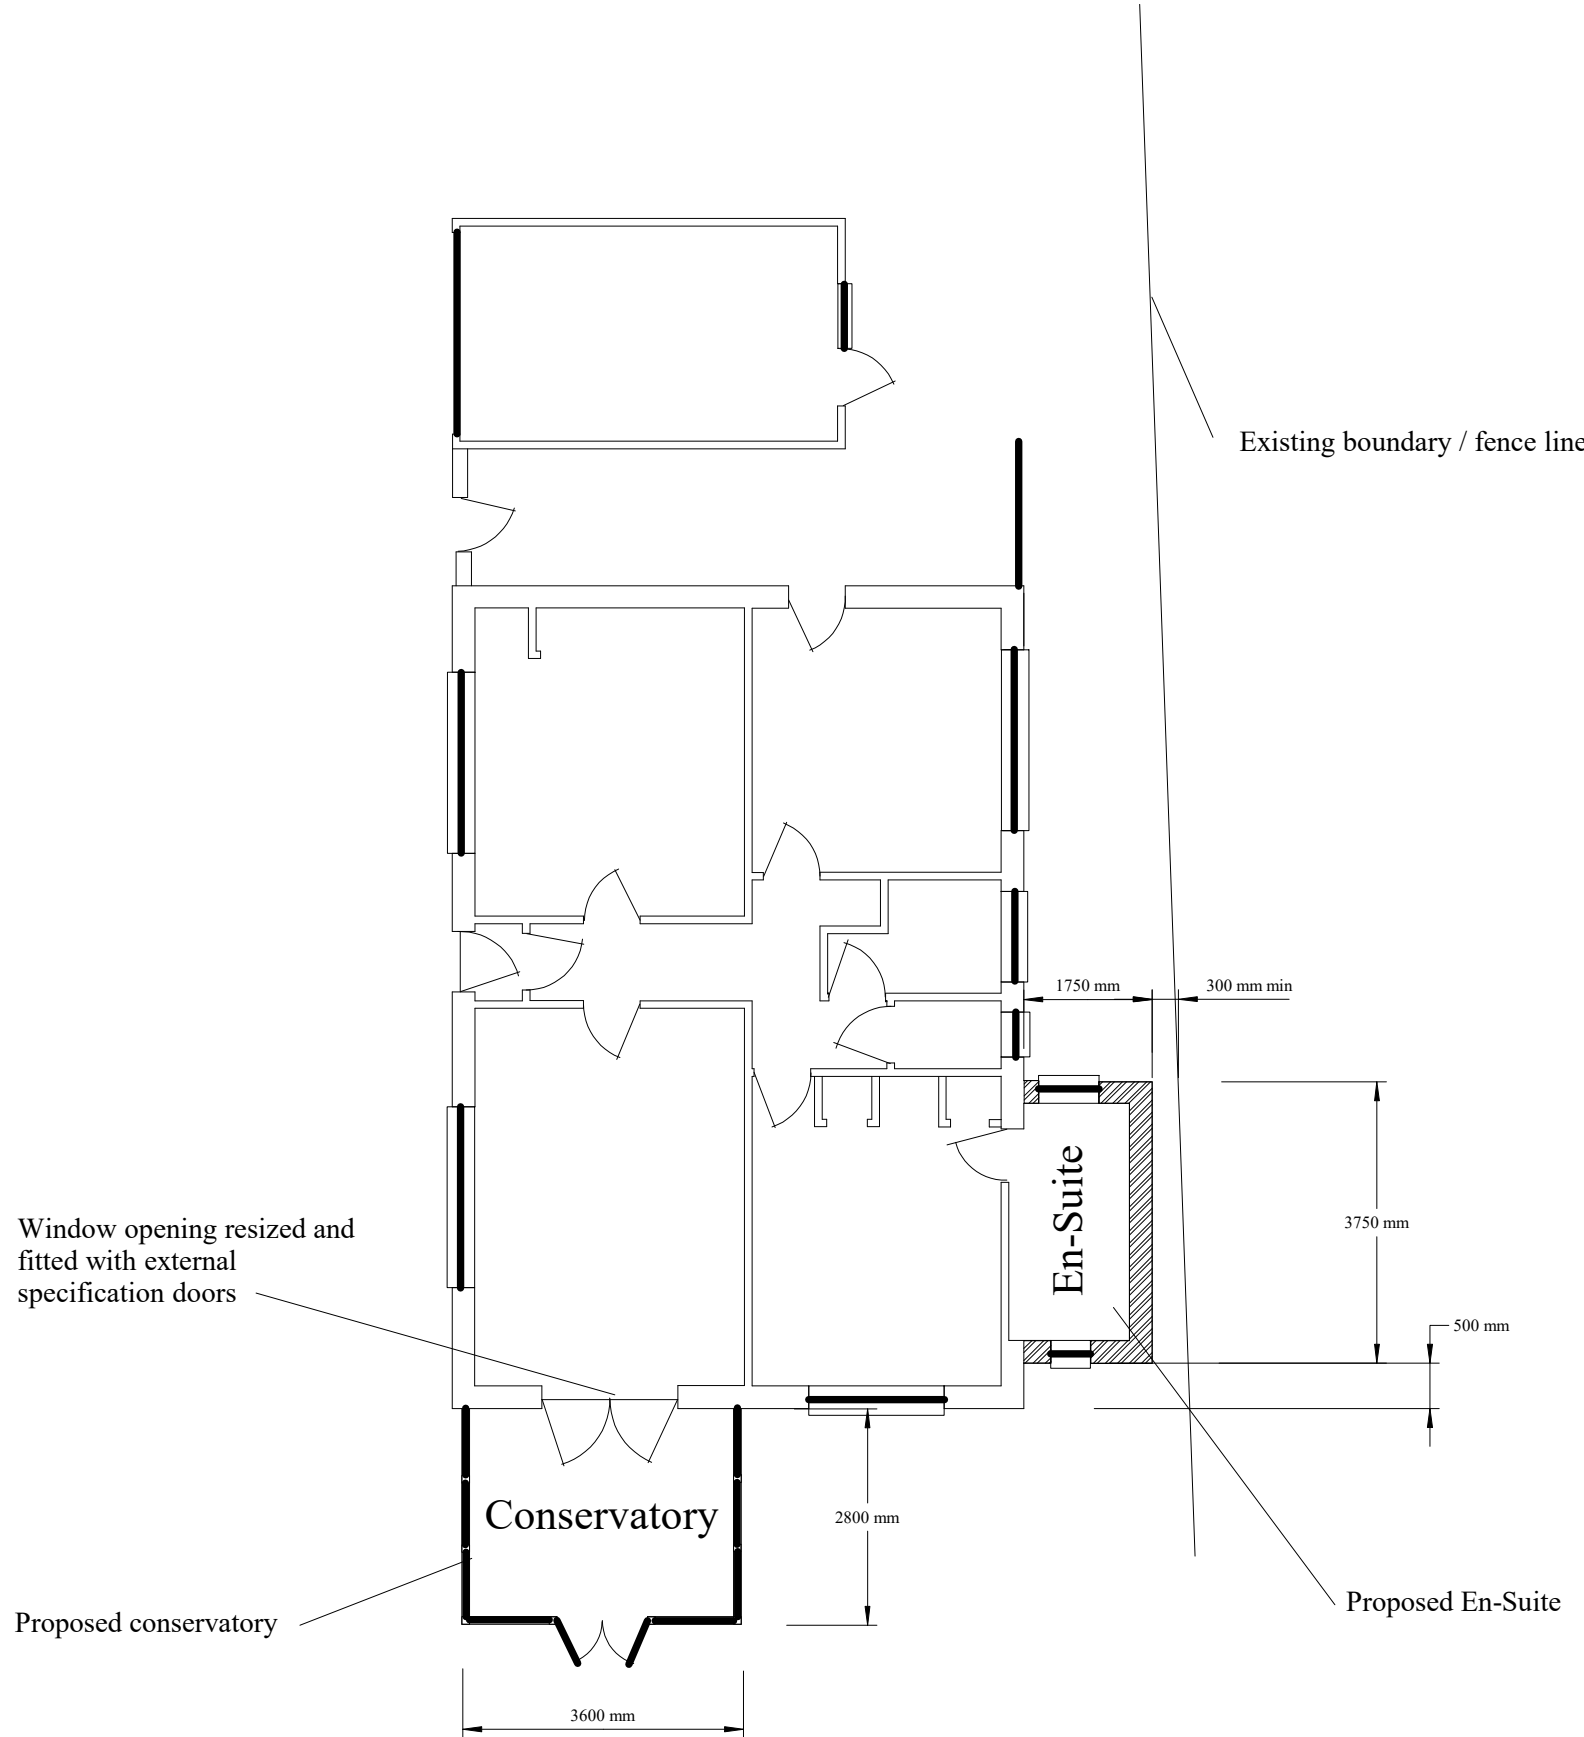


Proposed Floor Plan

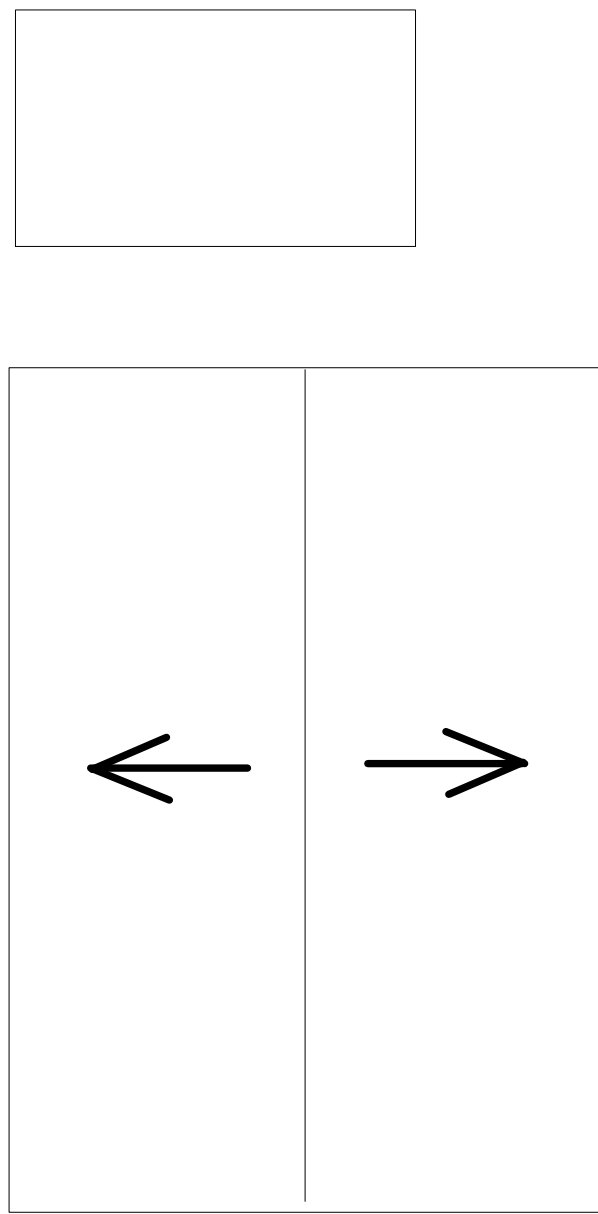


Existing Roof Layout

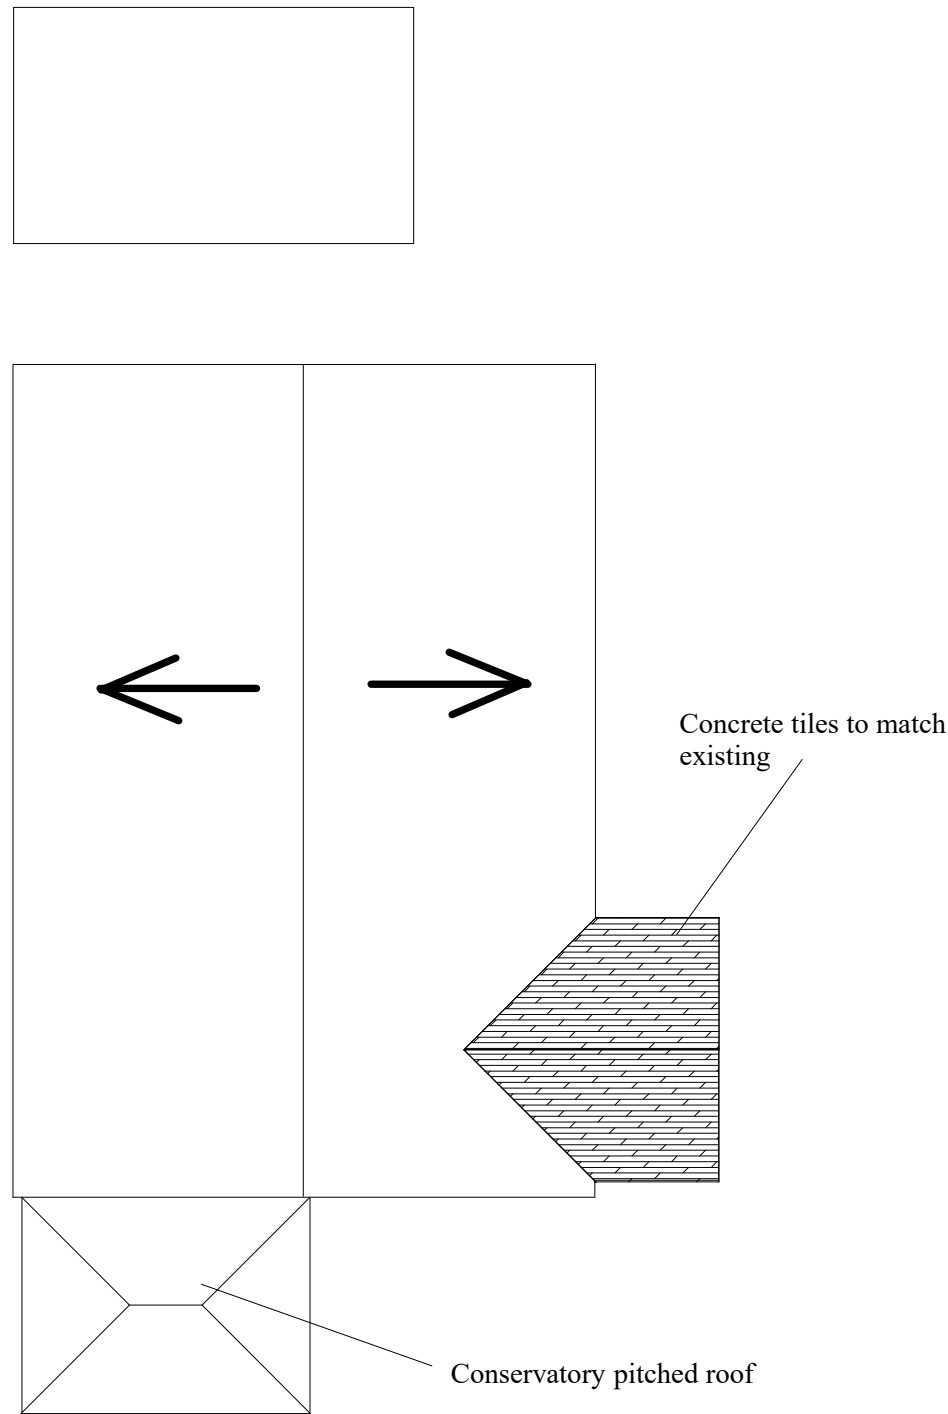


Proposed Roof Layout

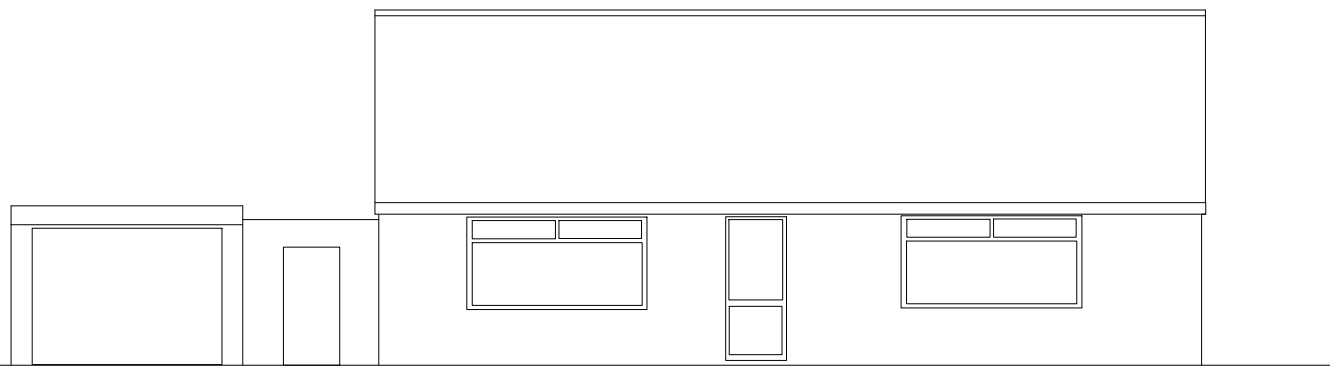


Existing Front Elevation

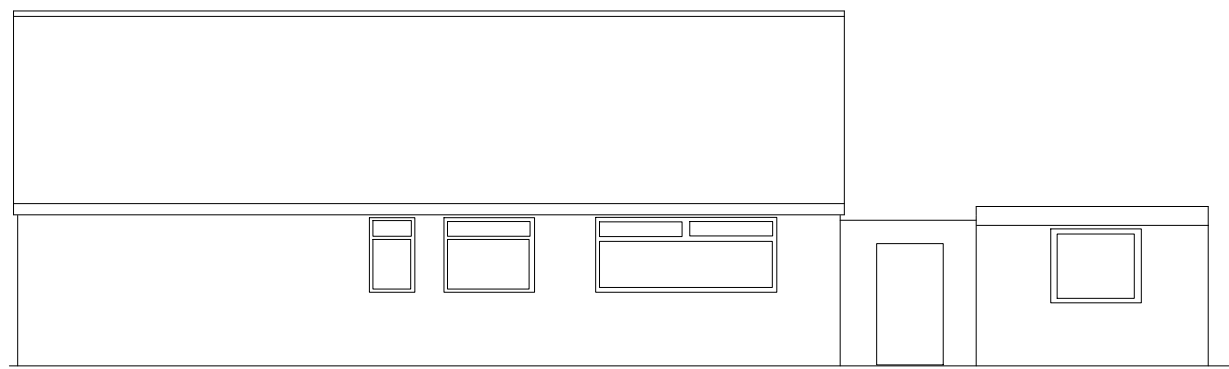


Existing Rear Elevation

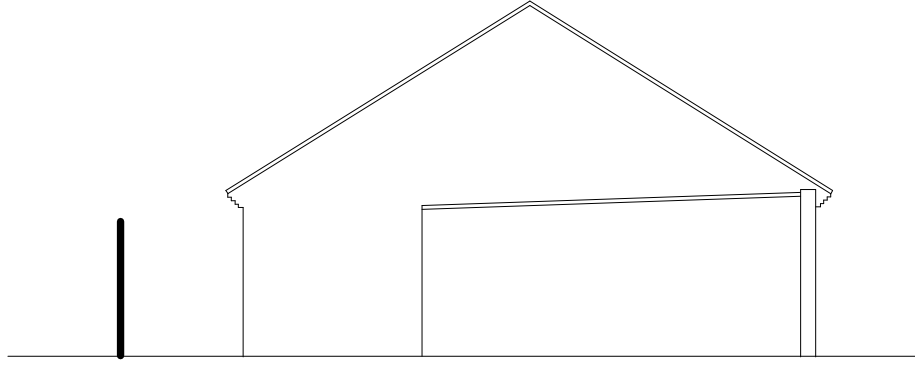


Existing Side elevation (North)

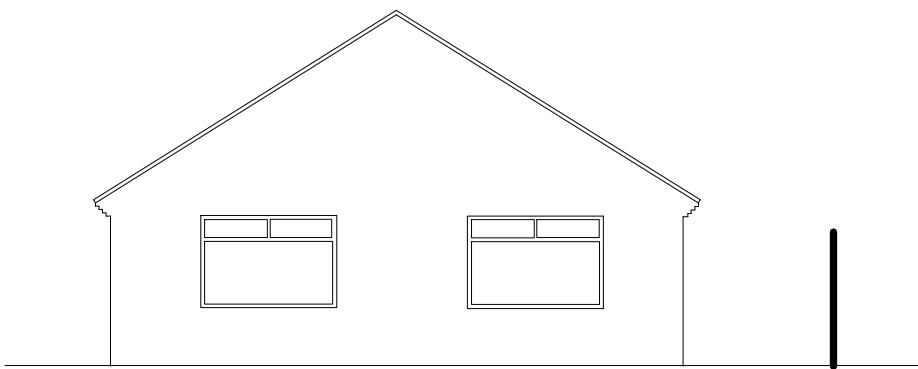


Existing Side elevation (South)

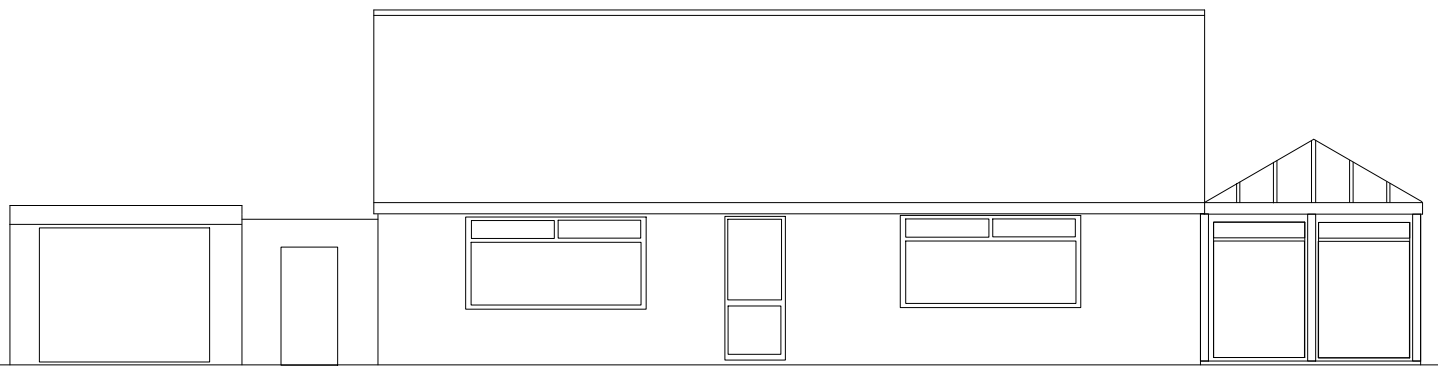


Proposed Front Elevation

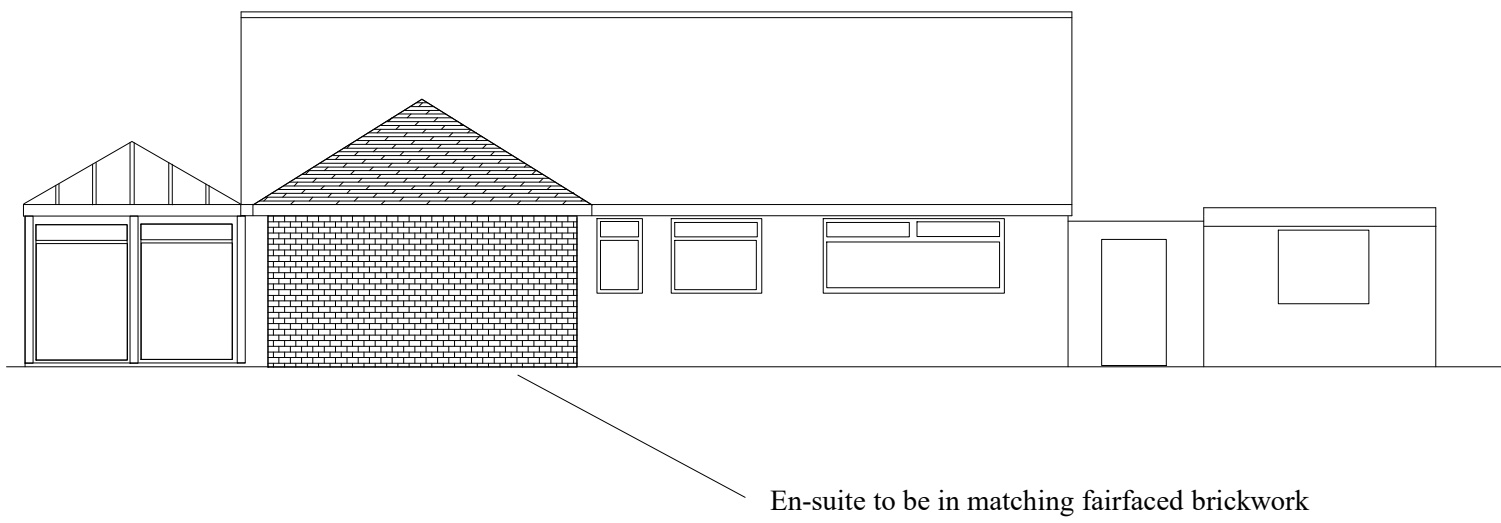


Proposed Rear Elevation

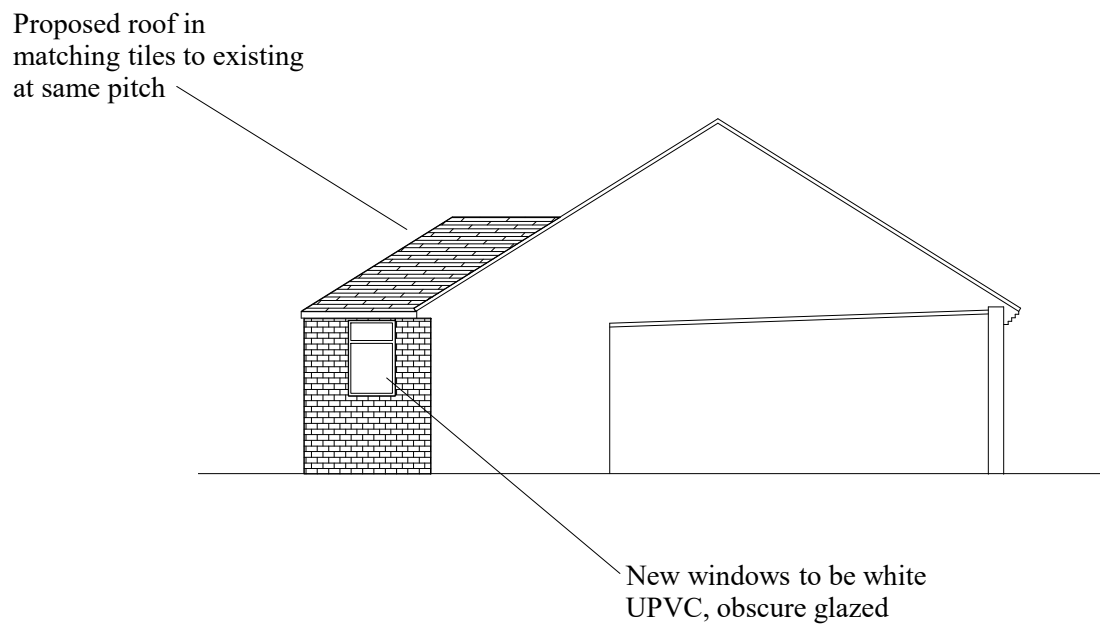

Proposed Side elevation (North)

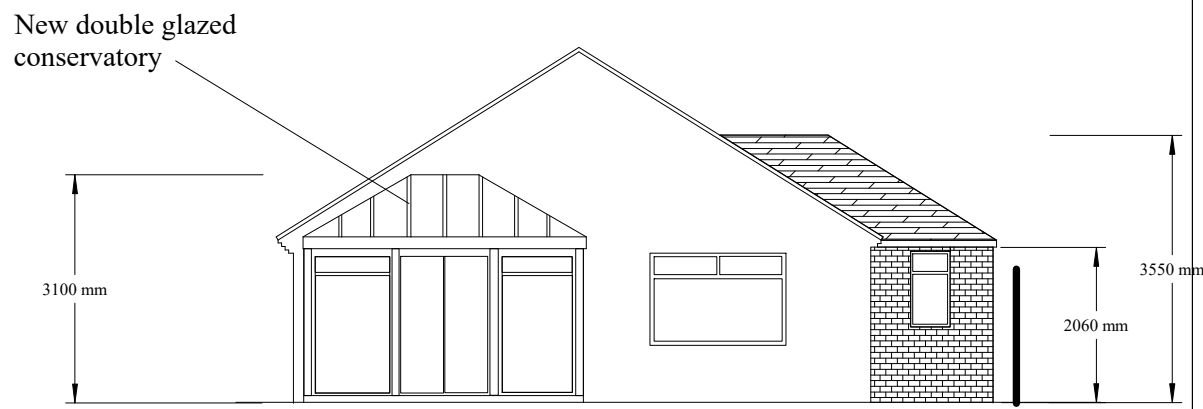

Proposed Side elevation (South)

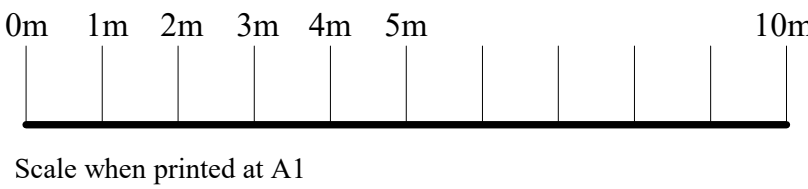

General Notes

A	Minor amendments	23/02/21
No	Revision/Issue	Date

Firm Name and address

Peter Phillips
30 Ocean Drive
Ferring
West Sussex BN12 5QP
07974027543
peterphillips@pgphillips.co.uk

Project Name and address

D Baker &
J O'Callaghan
3 Hermione Close
Ferring
West Sussex BN12

Proposed ground floor rear extension and side conservatory

Project PGP/21/01/01 A	Sheet Existing and proposed layouts and elevations
Date February 2021	
Scale 1:100	