


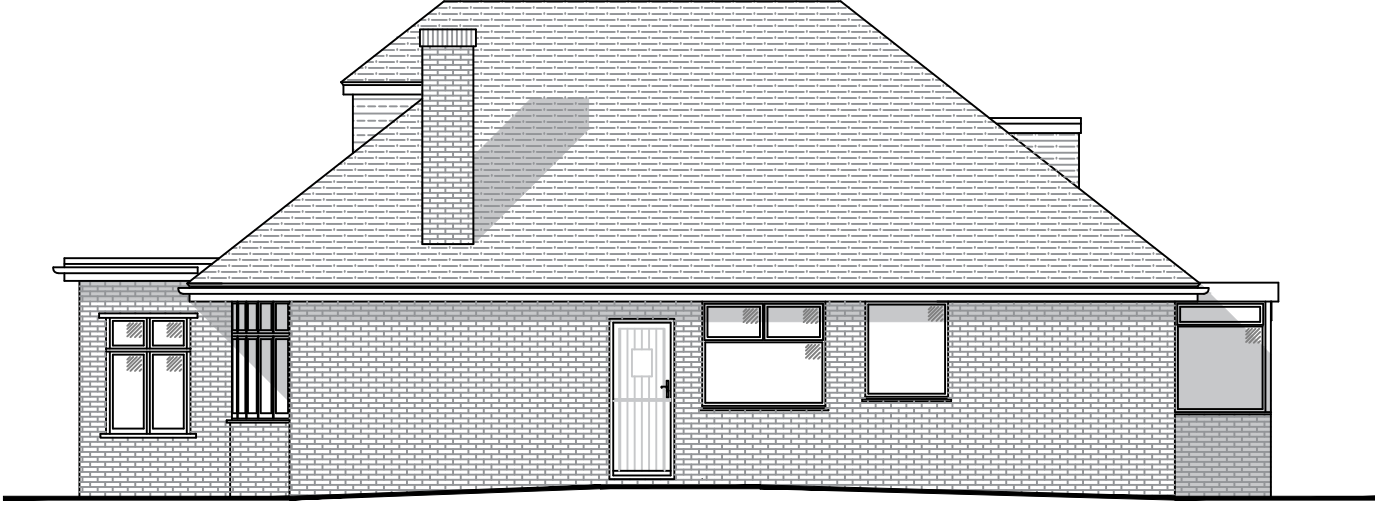


Existing Front Elevation (Scale 1:100)




Existing Side Elevation (Scale 1:100)



Existing Side Elevation (Scale 1:100)

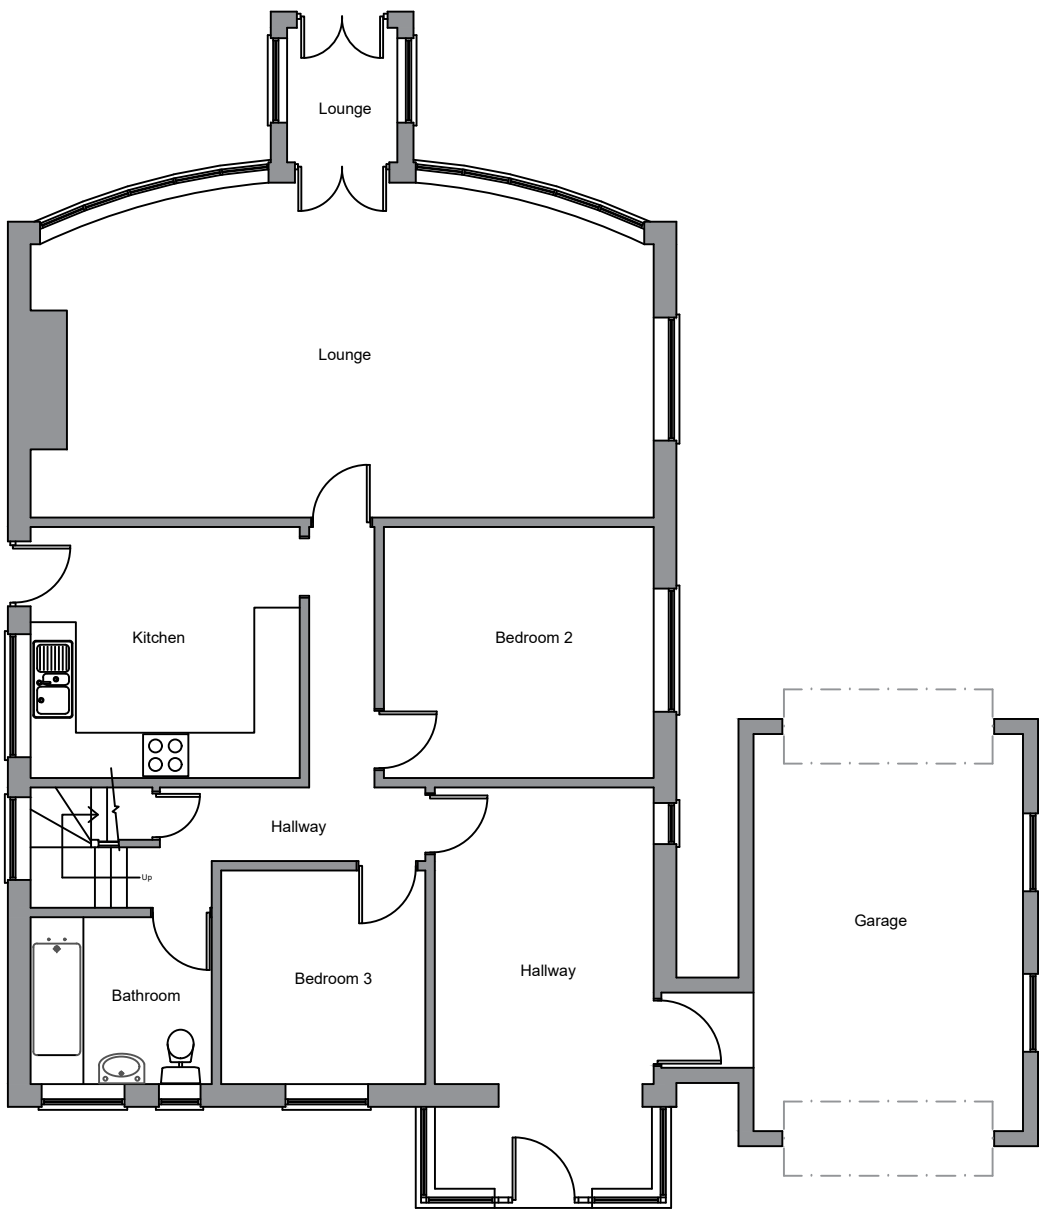


Existing Ground Floor Plan (Scale 1:100)

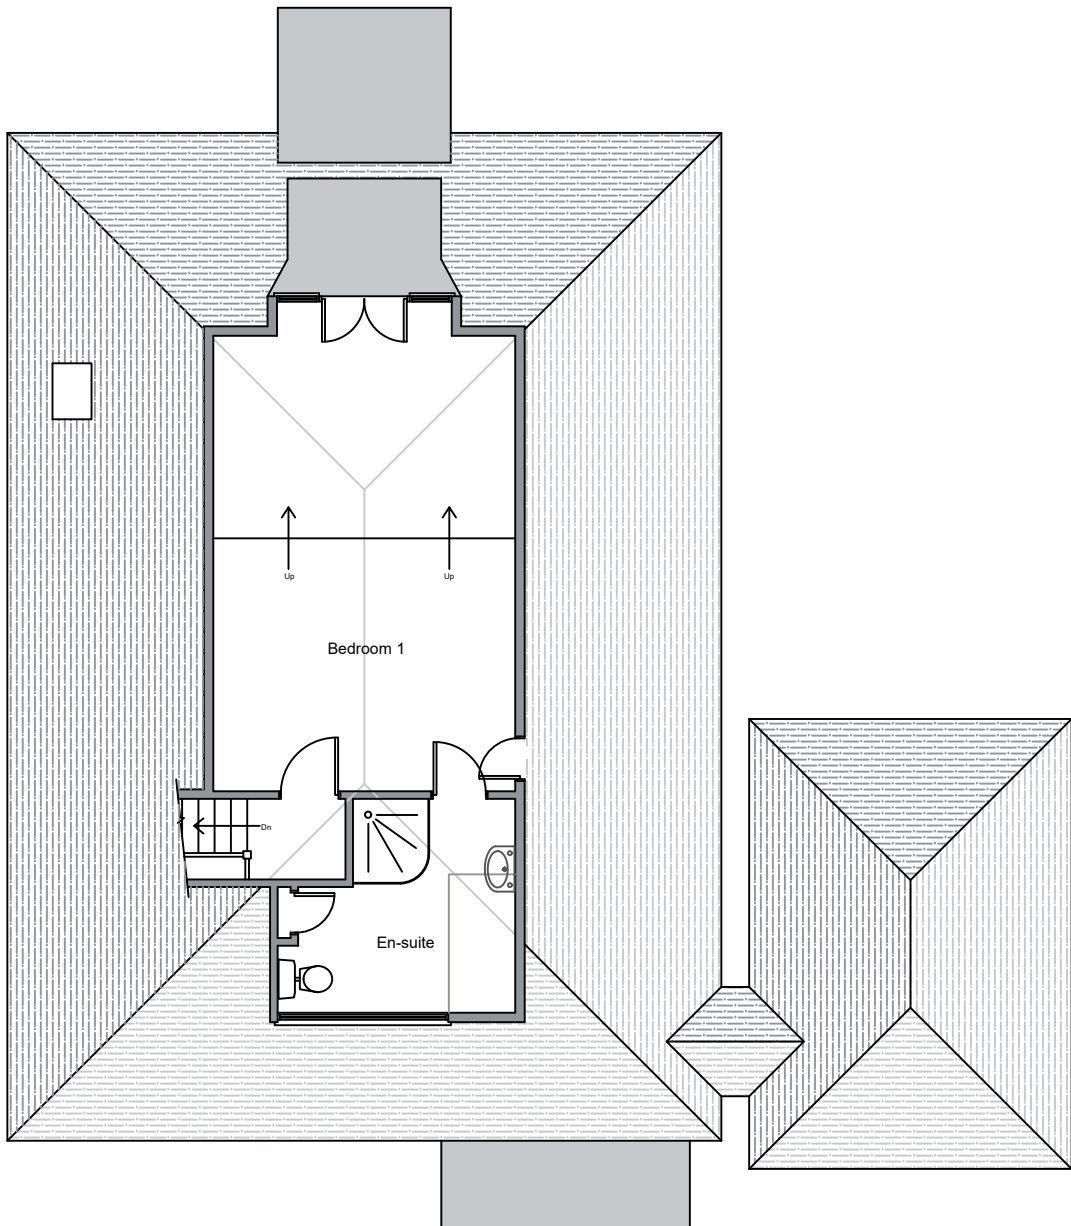


Existing First Floor Plan (Scale 1:100)



Existing Rear Elevation (Scale 1:100)

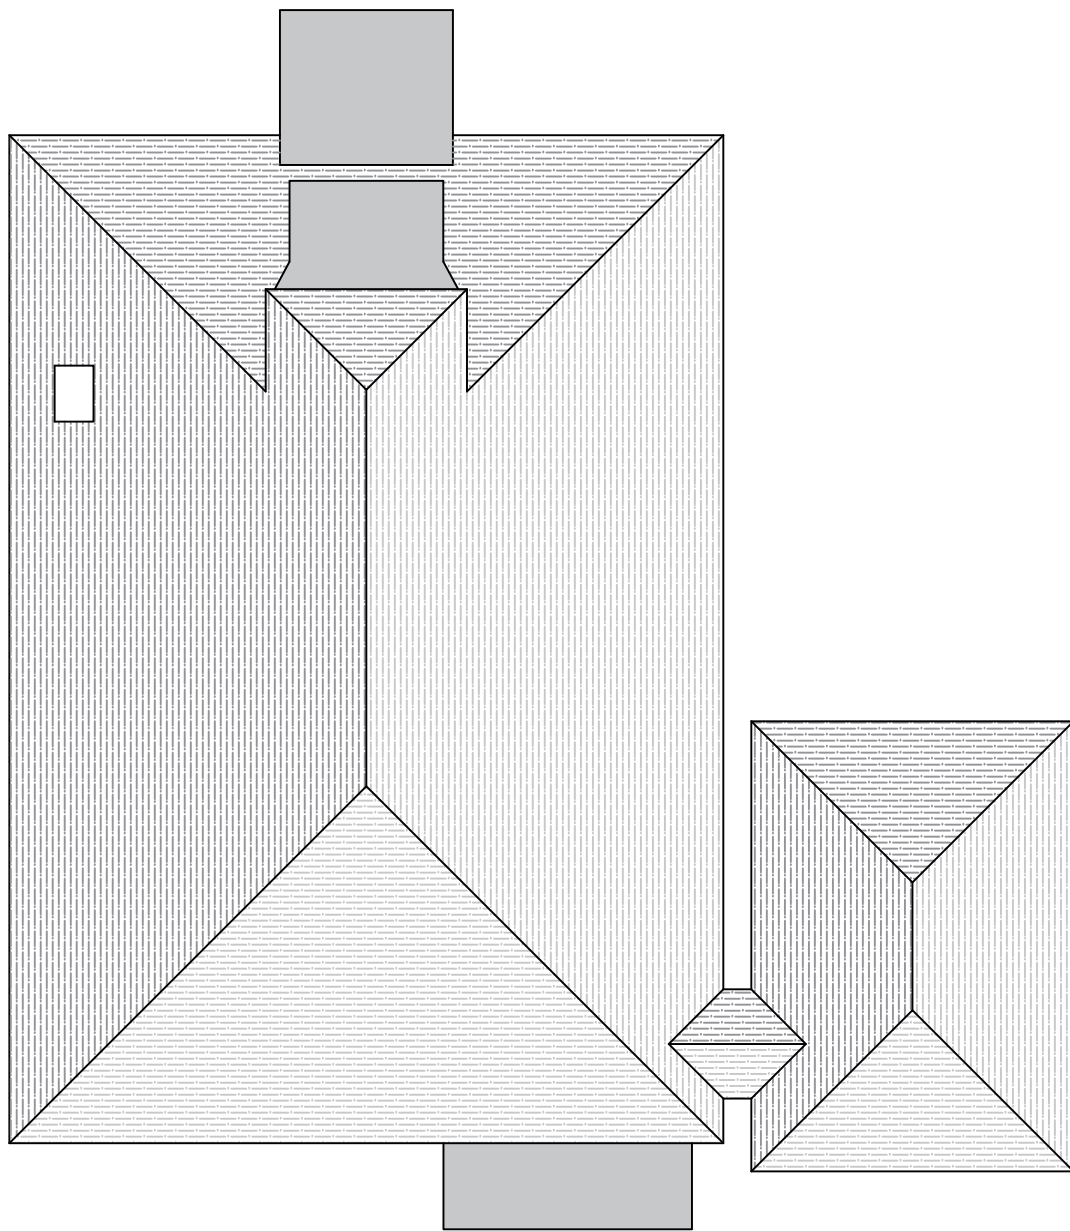

Existing Roof Plan (Scale 1:100)

 

revisions		
DOWNSVIEW ASSOCIATES Chartered Surveyors Little Acorns, Hangers Lane, Storrington, West Sussex, RH20 3HZ Tel: 01903 765267 Fax: 7525 66565 Email: info@downview-surveyors.co.uk		
address 9 Chalet Road Ferring West Sussex BN12 5PB		
project Proposed side/ rear extension		
title Existing Layouts and elevations		
scale: As noted @ A2	date: Feb 2022	revision:
drawing number 2021.331.01		

APPROVED BY RCT COUNCIL FG28/22/H