





Proposed Front Elevation (Scale 1:100)

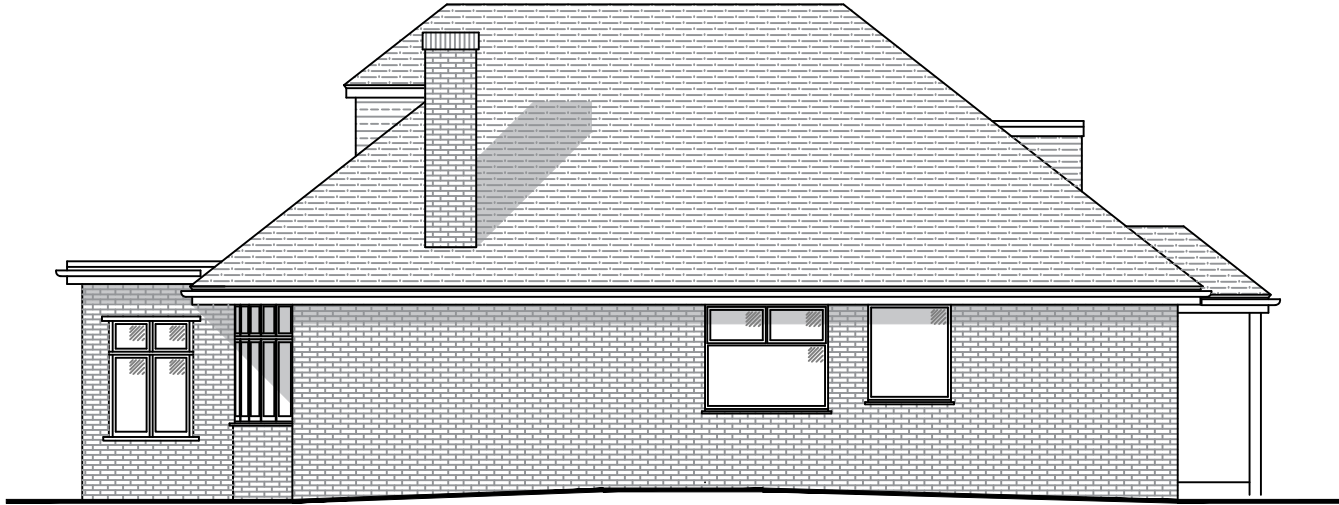


Proposed Side Elevation (Scale 1:100)



Proposed Side Elevation (Scale 1:100)

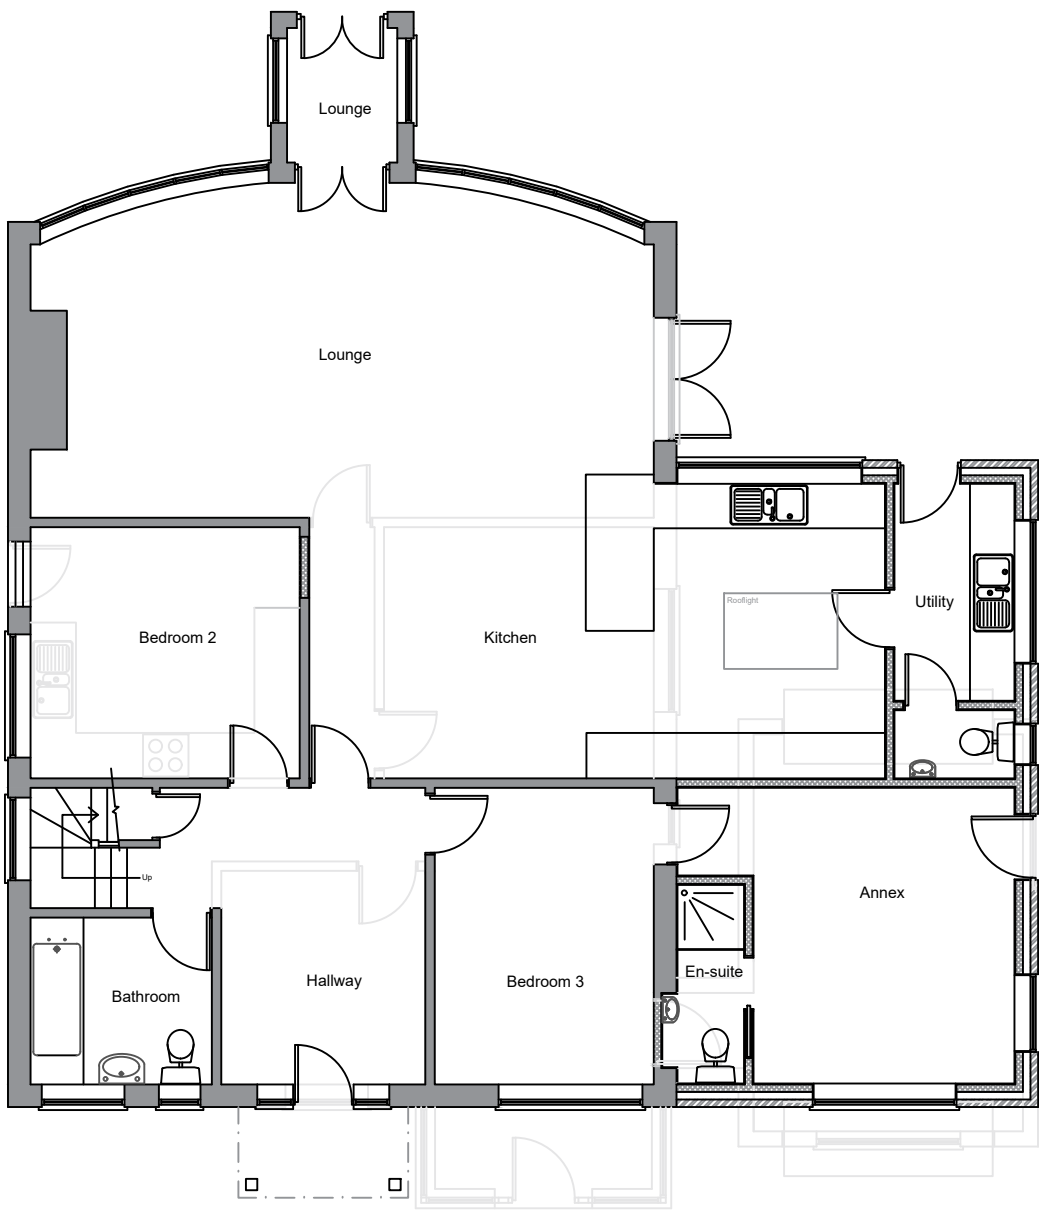


Proposed Ground Floor Plan (Scale 1:100)

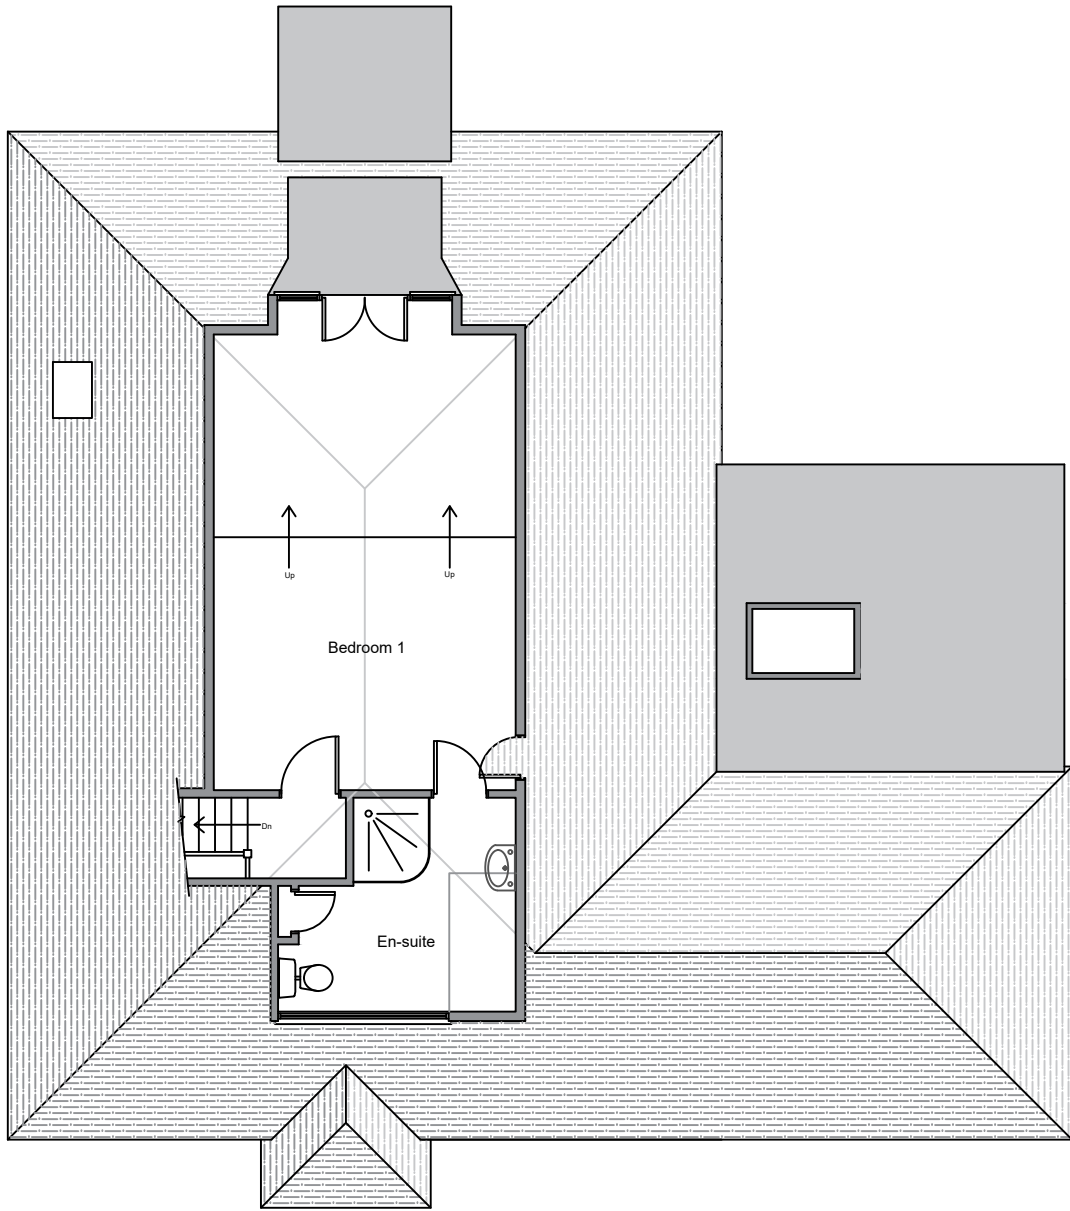

Proposed First Floor Plan (Scale 1:100)



Proposed Rear Elevation (Scale 1:100)

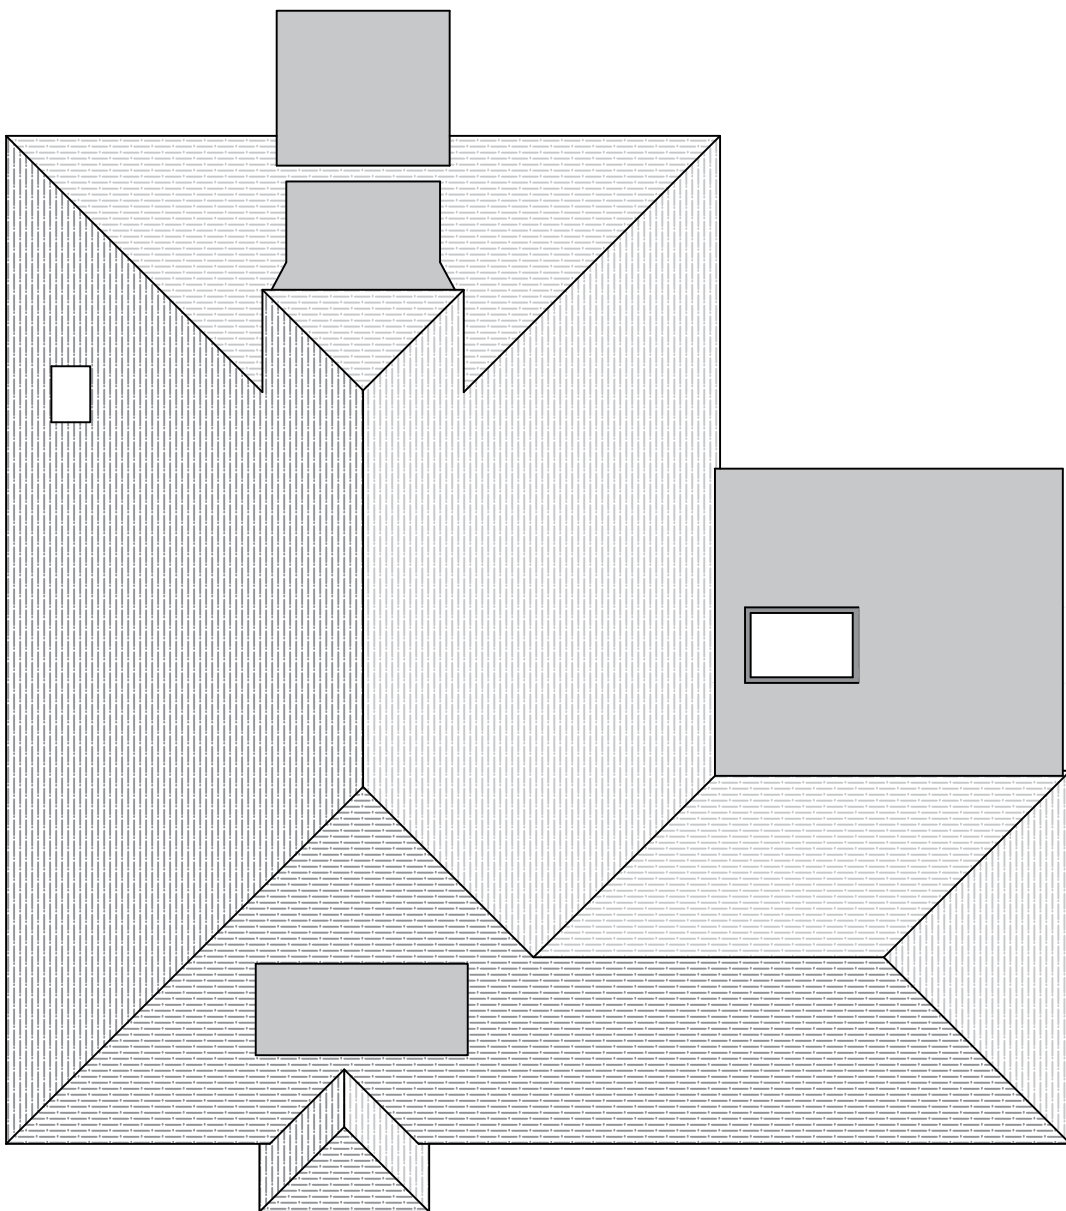

Proposed Roof Plan (Scale 1:100)



revisions		
DOWNVIEW ASSOCIATES Chartered Surveyors Little Acorns, Hampers Lane, Storrington, West Sussex, RH20 3HZ Tel: 01903 748257 Mob: 7935 844655 Email: mail@downview-surveyors.co.uk RICS		
address 9 Chalet Road Ferring West Sussex BN12 5PB		
project Proposed side/ rear extension		
title Proposed Layouts and elevations		
scale As noted @ A2	date Feb 2022	revision
drawing number 2021.331.02		