


NOTES

DO NOT SCALE OFF THIS DRAWING EXCEPT FOR PLANNING PURPOSES

ALL DIMENSIONS SHOULD BE CHECKED ON SITE PRIOR TO COMMENCEMENT OF WORK

ALL GOODS MATERIALS AND WORKMANSHIP MUST CONFORM WITH CURRENT BUILDING REGULATIONS, BRITISH STANDARDS AND CODES OF PRACTICE

COPYRIGHT OF THIS DRAWING IS RETAINED BY GARRY MOUNT CHARTERED ARCHITECTURAL TECHNOLOGIST AND IT MUST NOT BE REPRODUCED WITHOUT WRITTEN CONSENT

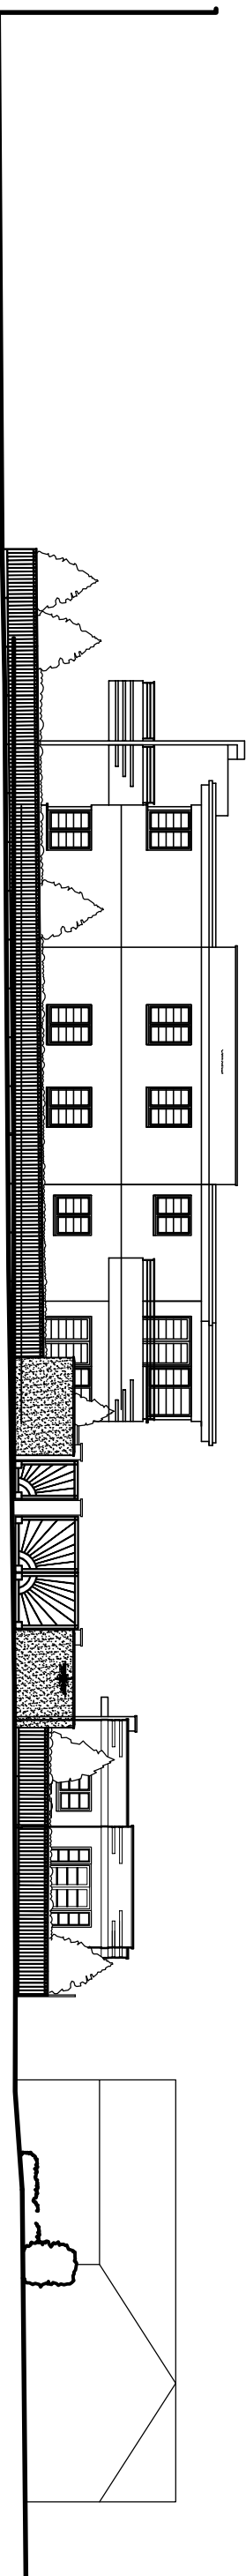

South Elevation - Beehive Lane

Extent of previously approved site

Extent of site

No 3 Beehive Lane

LB

Ocean Drive

Beehive Lane

South Point Apartments
0890 apartments as approved under
Planning Permission ref FG23/17/PL -
dated 11th May 2017

Bin Store -
10m² cycle spaces

Parking and turning area
for 10m² cars

Planning to boundary of
unit 9 to provide screening from
parking area

Proposed Dwelling
Unit 9


no. 3
no. 3a

Outline of previously
approved dwelling


Boundary-fencing erected
and approved under planning approval FG23/17/PL

Street Elevations


vehicular & pedestrian access as per
approved scheme - FG23/17/PL

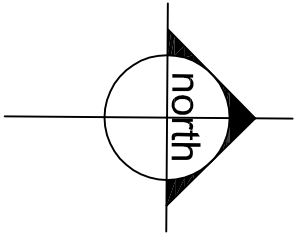

Location Plan
scale 1 : 1250 @ A1

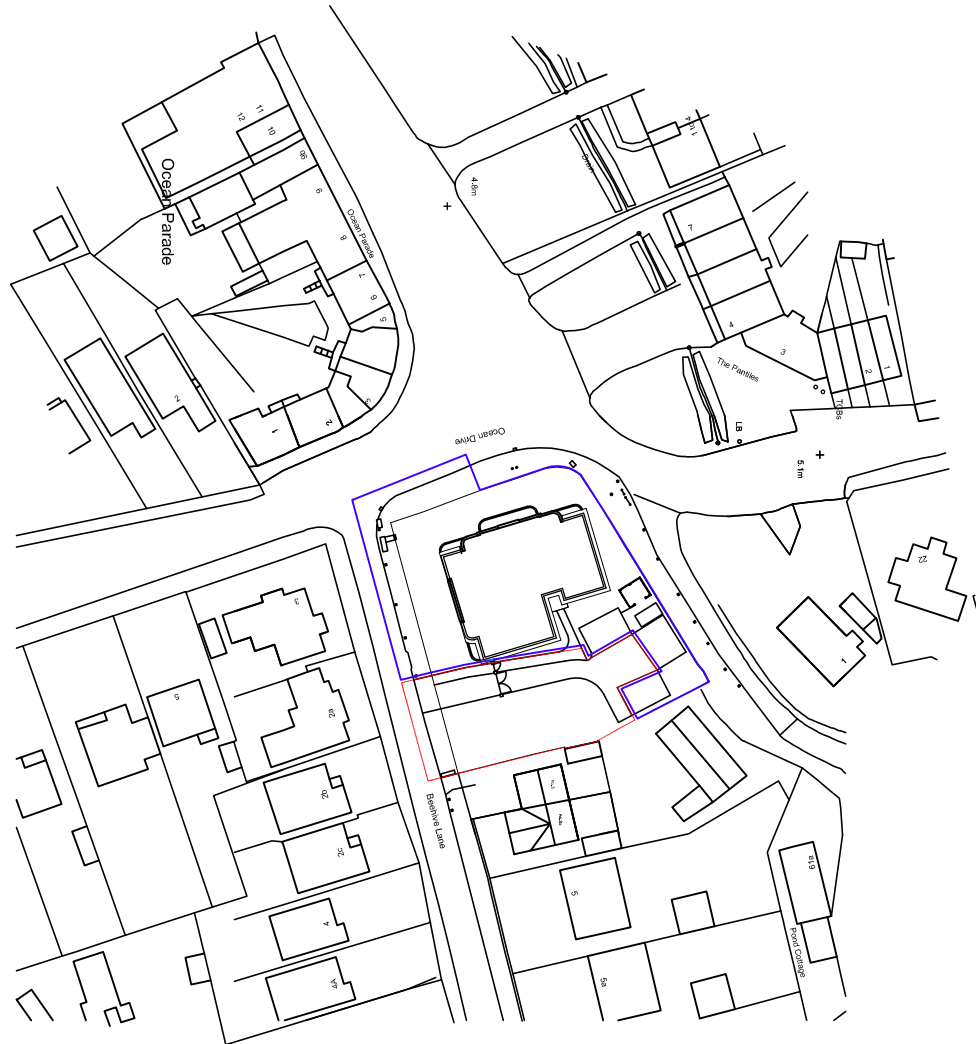

Context Plan
scale 1 : 1250 @ A1

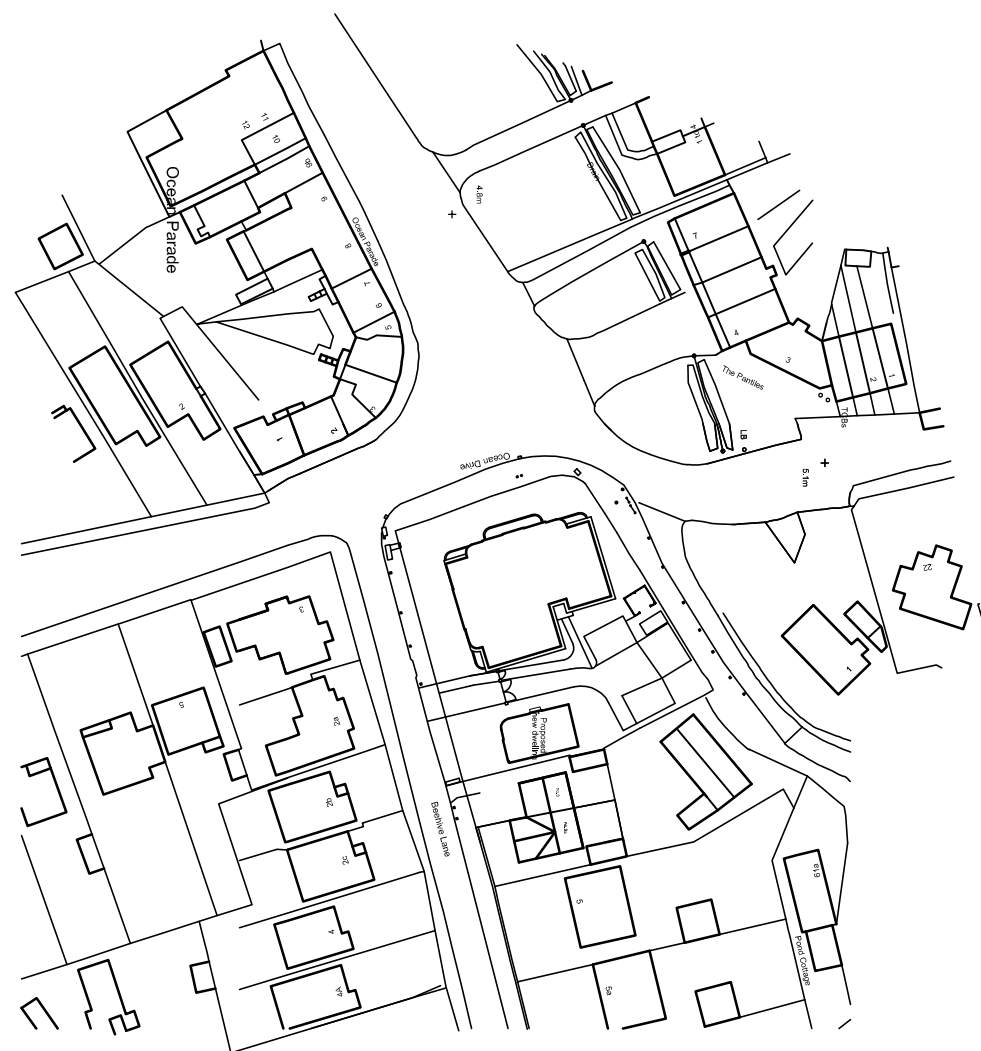

--	--	--	--

A, Mar 19, GM, Planning Issue

REV, DATE, BY, AMENDMENT

CLIENT, Globe Estates (Southern) Ltd

JOB TITLE, Residential development at South Point, Beehive Lane, Ferring

Residential development at
South Point, Beehive Lane, Ferring

DRAWING TITLE

Proposed Site Plan, Location Plan,
and Context Plan

DATE, Mar 2019, SCALE, as shown, DRAWN BY, GM, CHECKED BY

JOB NO., 1907, DRAWING NO., 2.02, REVISION, A

Garry Mount MCAT

Chartered Architectural Technologist

34 Penny Acre
Chichester
West Sussex
PO19 8DY
Tel : 07351 332812 email : garrymount@gmail.com

Site Plan
scale 1 : 200 @ A1

