




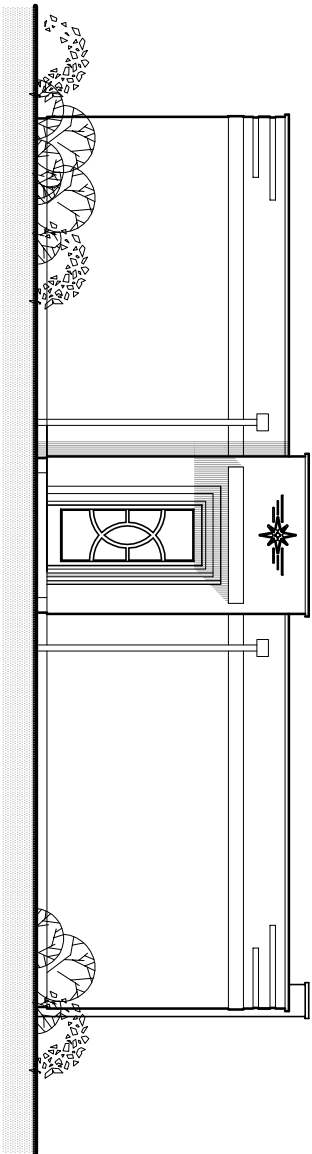


West Elevation

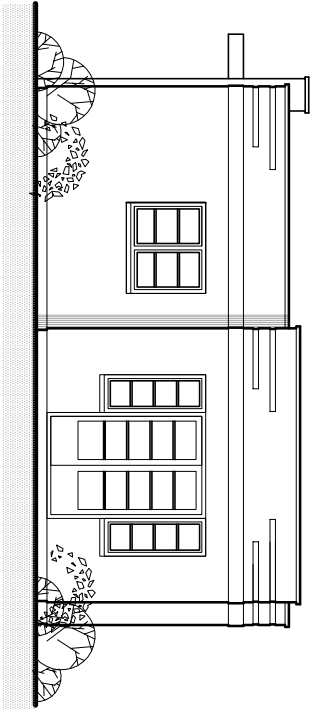


South Elevation

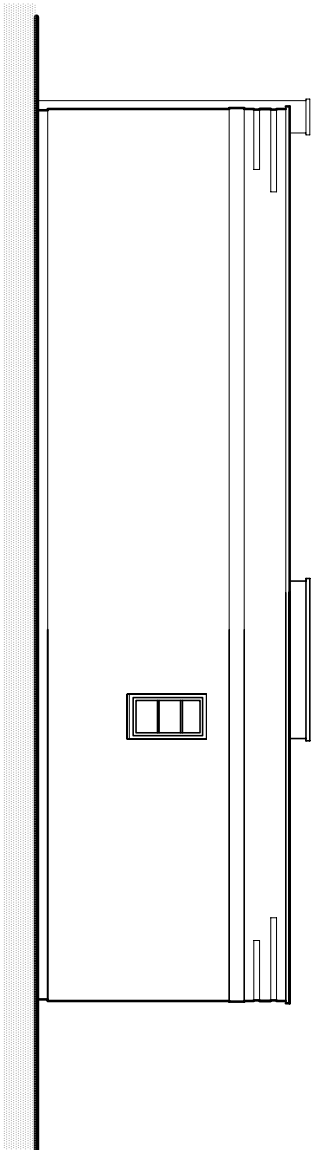


East Elevation

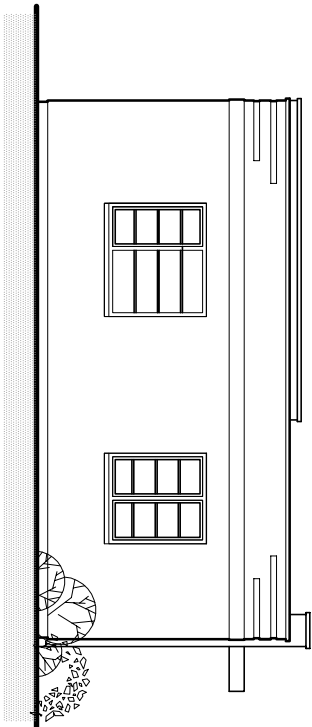


North Elevation

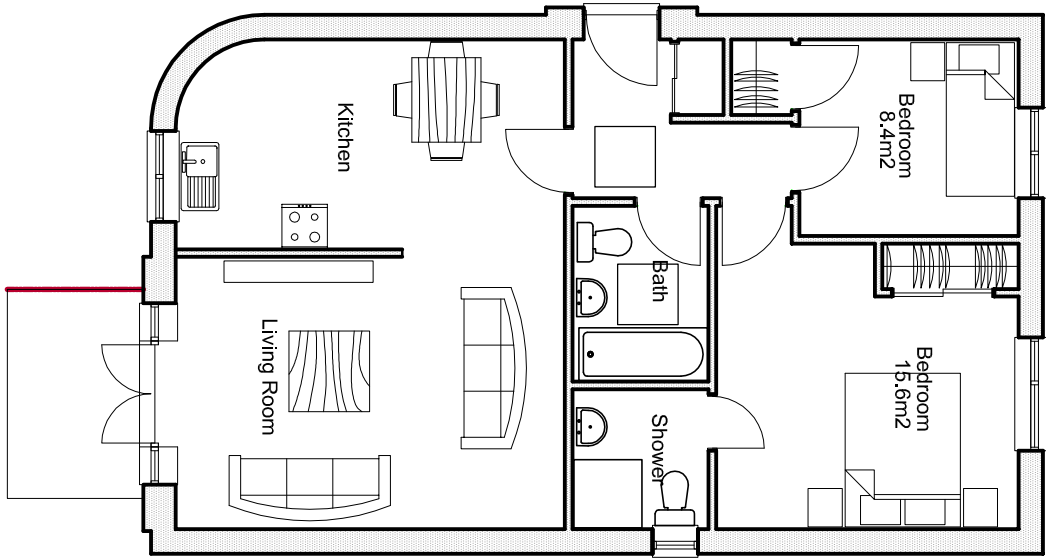

Floor Plan
GIA - 71.9m2

 

scale 1:100 @ A2

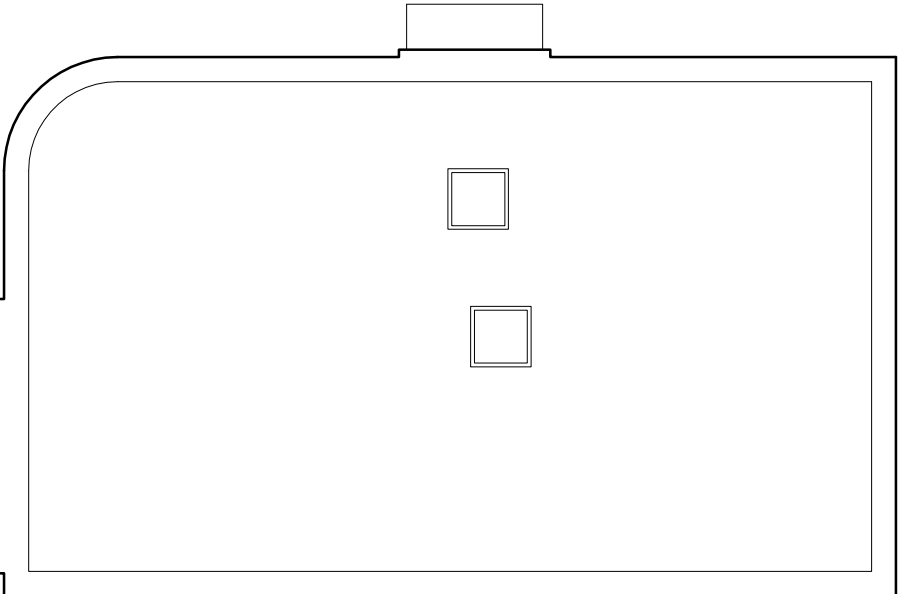

Roof Plan

NOTES

DO NOT SCALE OFF THIS DRAWING EXCEPT FOR PLANNING PURPOSES
ALL DIMENSIONS SHOULD CHECKED ON SITE PRIOR TO COMMENCEMENT OF WORK
ALL GOODS MATERIALS AND WORKMANSHIP MUST CONFORM WITH CURRENT BUILDING REGULATIONS, BRITISH STANDARDS AND CODES OF PRACTICE
COPYRIGHT OF THIS DRAWING IS RETAINED BY GARRY MOUNT CHARTERED ARCHITECTURAL TECHNOLOGIST AND IT MUST NOT BE REPRODUCED WITHOUT WRITTEN CONSENT

External Materials:

Roof

Flat roof finished with grey polymeric membrane
Fascias, gutters and copings to be grey
powder coated aluminium

Walls

Walls to be rendered with smooth through
colour render - Parex Monorex - Blanc

Doors and Windows

Doors and windows to be powder coated
aluminium finished in dark grey

All external materials to be match those
on the approved scheme for 8No flats
on adjoining site - application FG/33/17.

REV	DATE	BY	AMENDMENT	
CLIENT				
Globe Estates (Southern) Ltd				
JOB TITLE				
Residential development at South Point, Beehive Lane, Ferring				
DRAWING TITLE				
Proposed detached unit Proposed Plans and Elevations				
DATE	SCALE	DRAWN BY		
Mar 2019	1:100 @ A1	GM		
CHECKED BY				
JOB NO.	DRAWING NO.	REVISION		
1907	2.01			

Garry Mount MCIAI

Chartered Architectural Technologist

34 Penny Acre
Chichester
West Sussex
PO19 6DY

Tel : 07951 332812 email : garrymount@gmail.com