

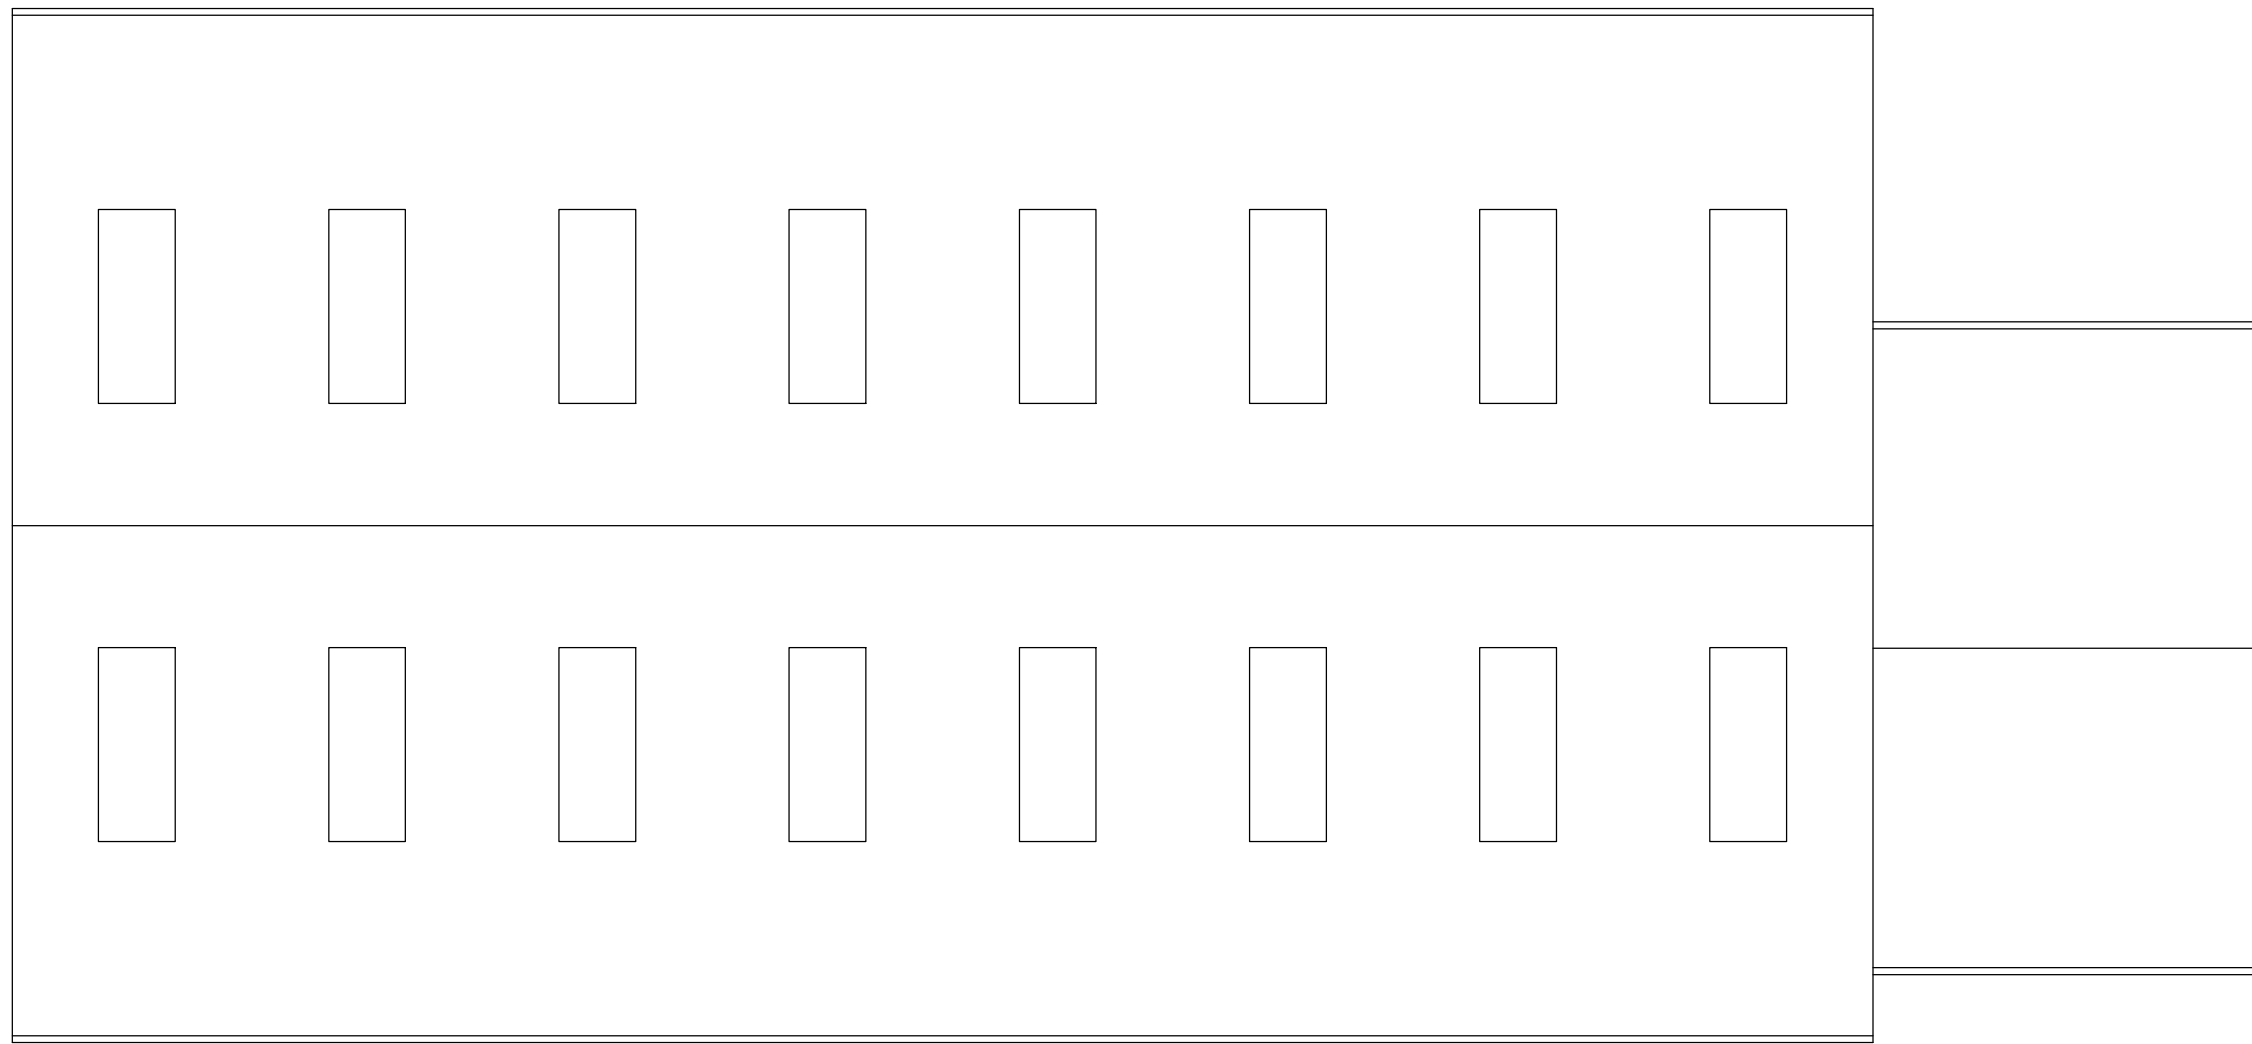


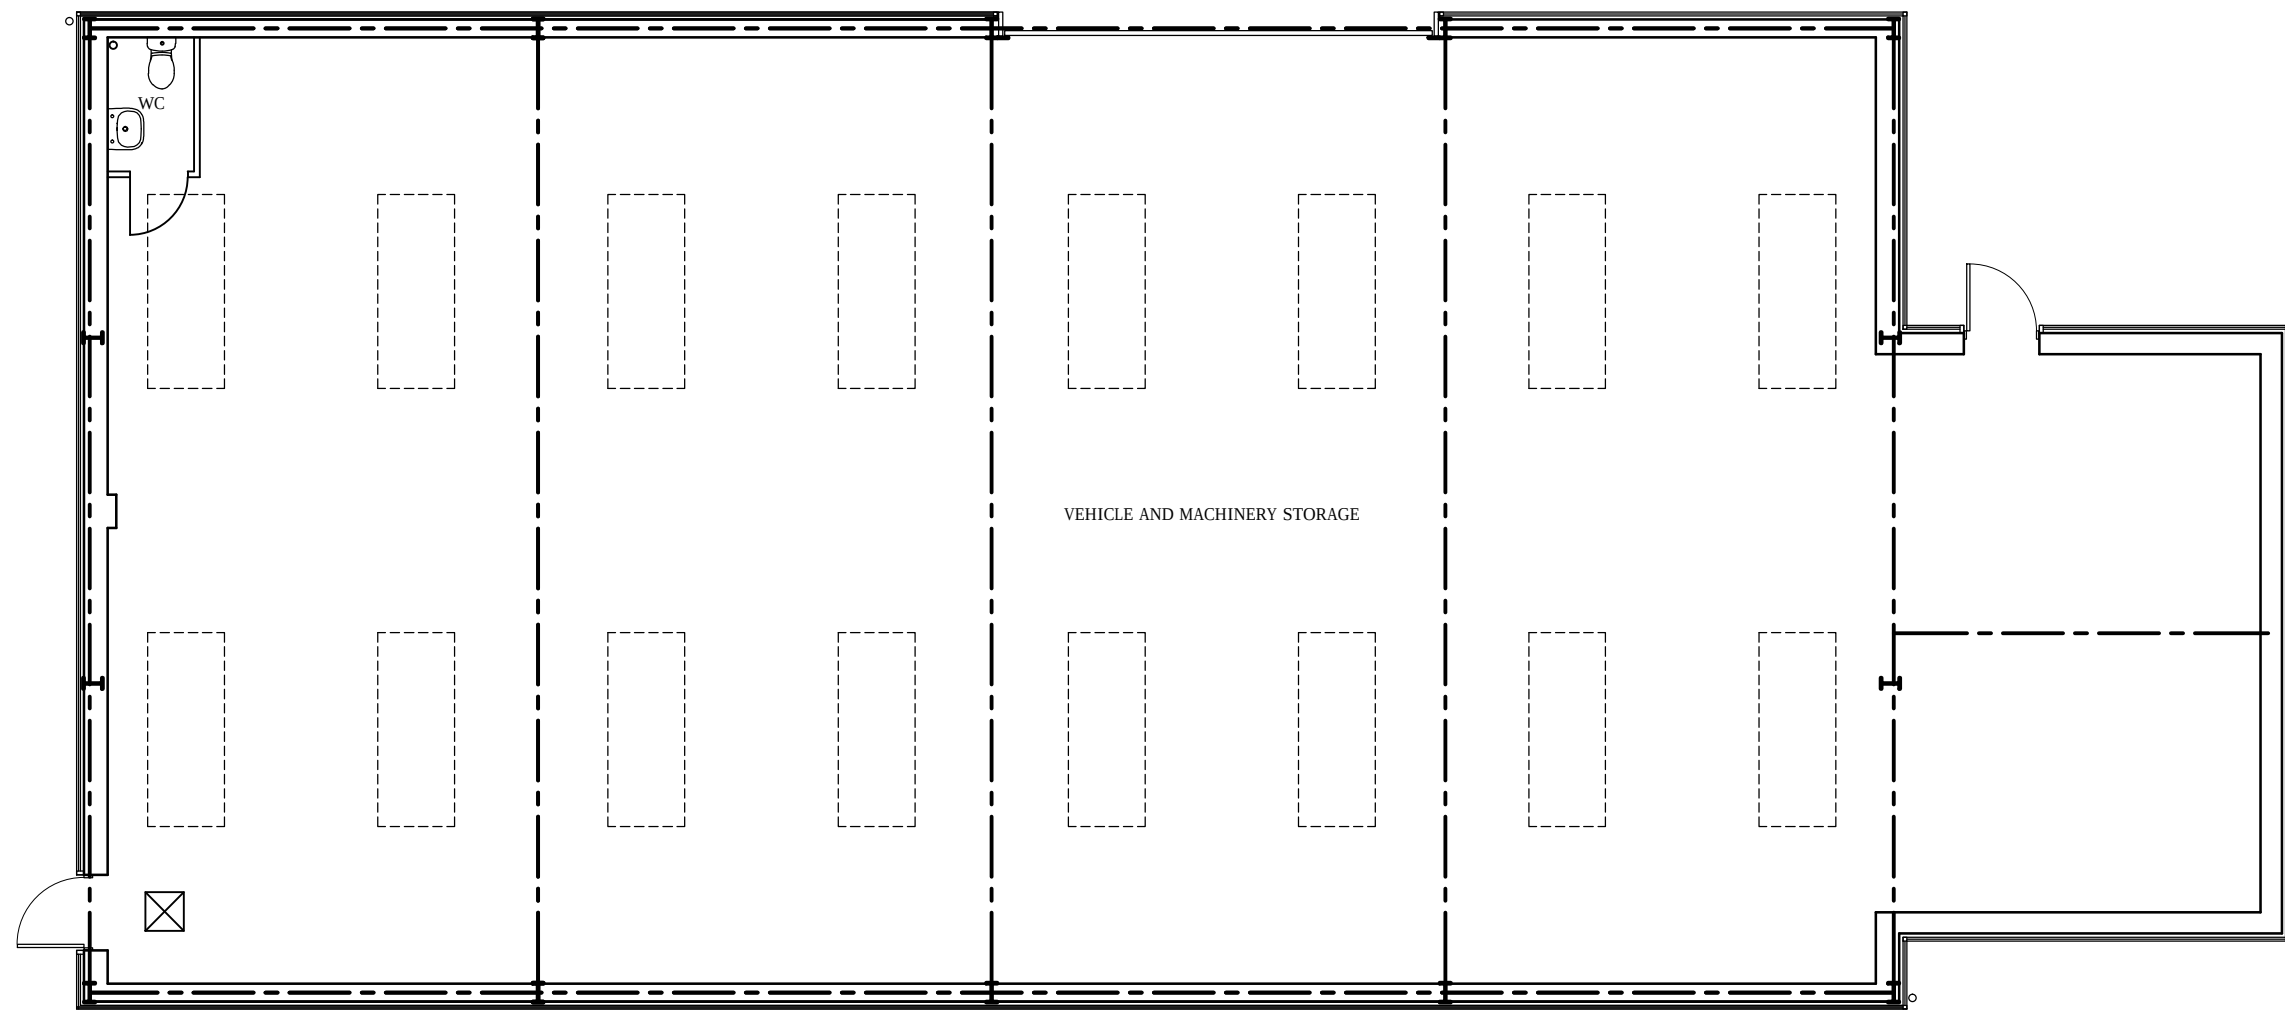

REV.	AMENDMENT	BY	DATE
bayside ARCHITECTURAL DESIGN LIMITED			
19 Pyrford Close Nyerimber, Bognor Regis West Sussex PO21 3NL Tel: 01243 263320 studio@bayside-architectural.co.uk www.bayside-architectural.co.uk			
CLIENT'S NAME Island Meadow Parks			
JOB TITLE Storage Barn Onslow Caravan Site, Ferring			
DRAWING TITLE Proposed Plan, Roof Plan and Elevations			
SCALE@A1 1:100		DATE 02/20	
JOB NO. 031	DRAWING NO. 04	REV. A	DRAWN SCB
STATUS PLANNING			

DO NOT SCALE FROM THIS DRAWING EXCEPT FOR PLANNING PURPOSES ONLY.
ALL DIMENSIONS MUST BE CHECKED ON SITE BY CONTRACTOR. ANY DISCREPANCIES SHOULD BE HIGHLIGHTED AS SOON AS POSSIBLE FOR CONFIRMATION BEFORE WORK PROCEEDS.
ALL DIMENSIONS ARE IN MILLIMETERS. IF IN DOUBT ASK.

© BAYSIDE ARCHITECTURAL DESIGN LIMITED

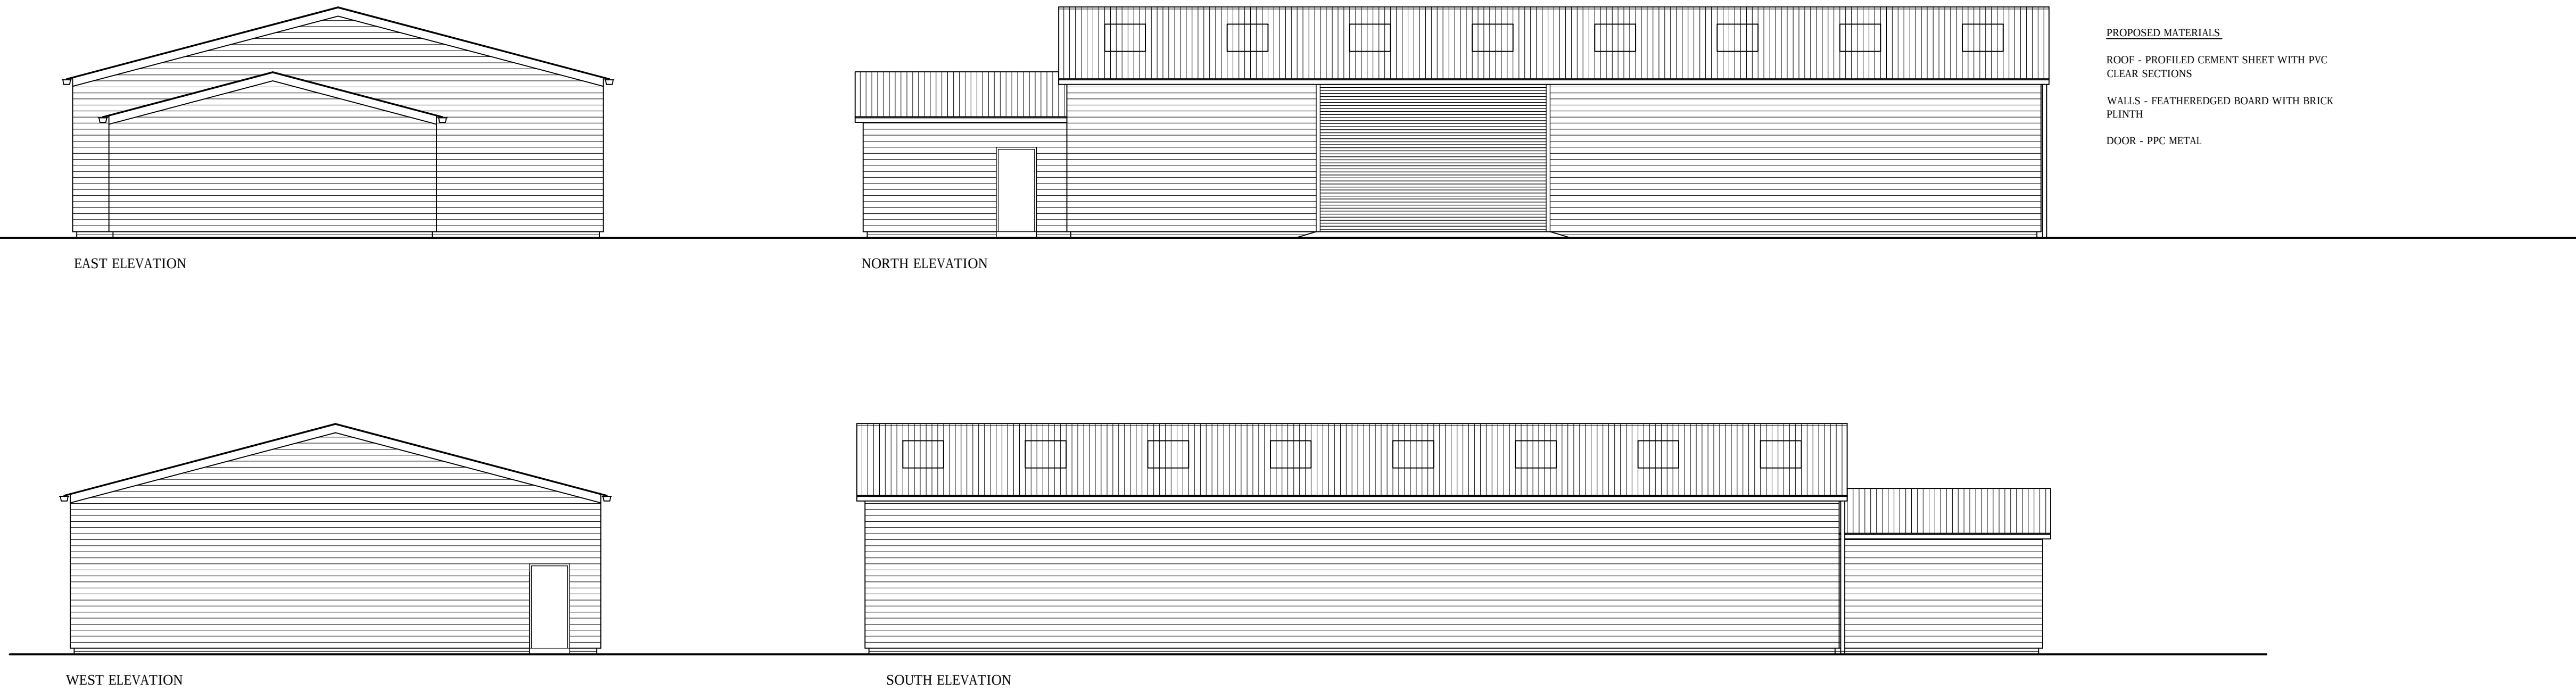