


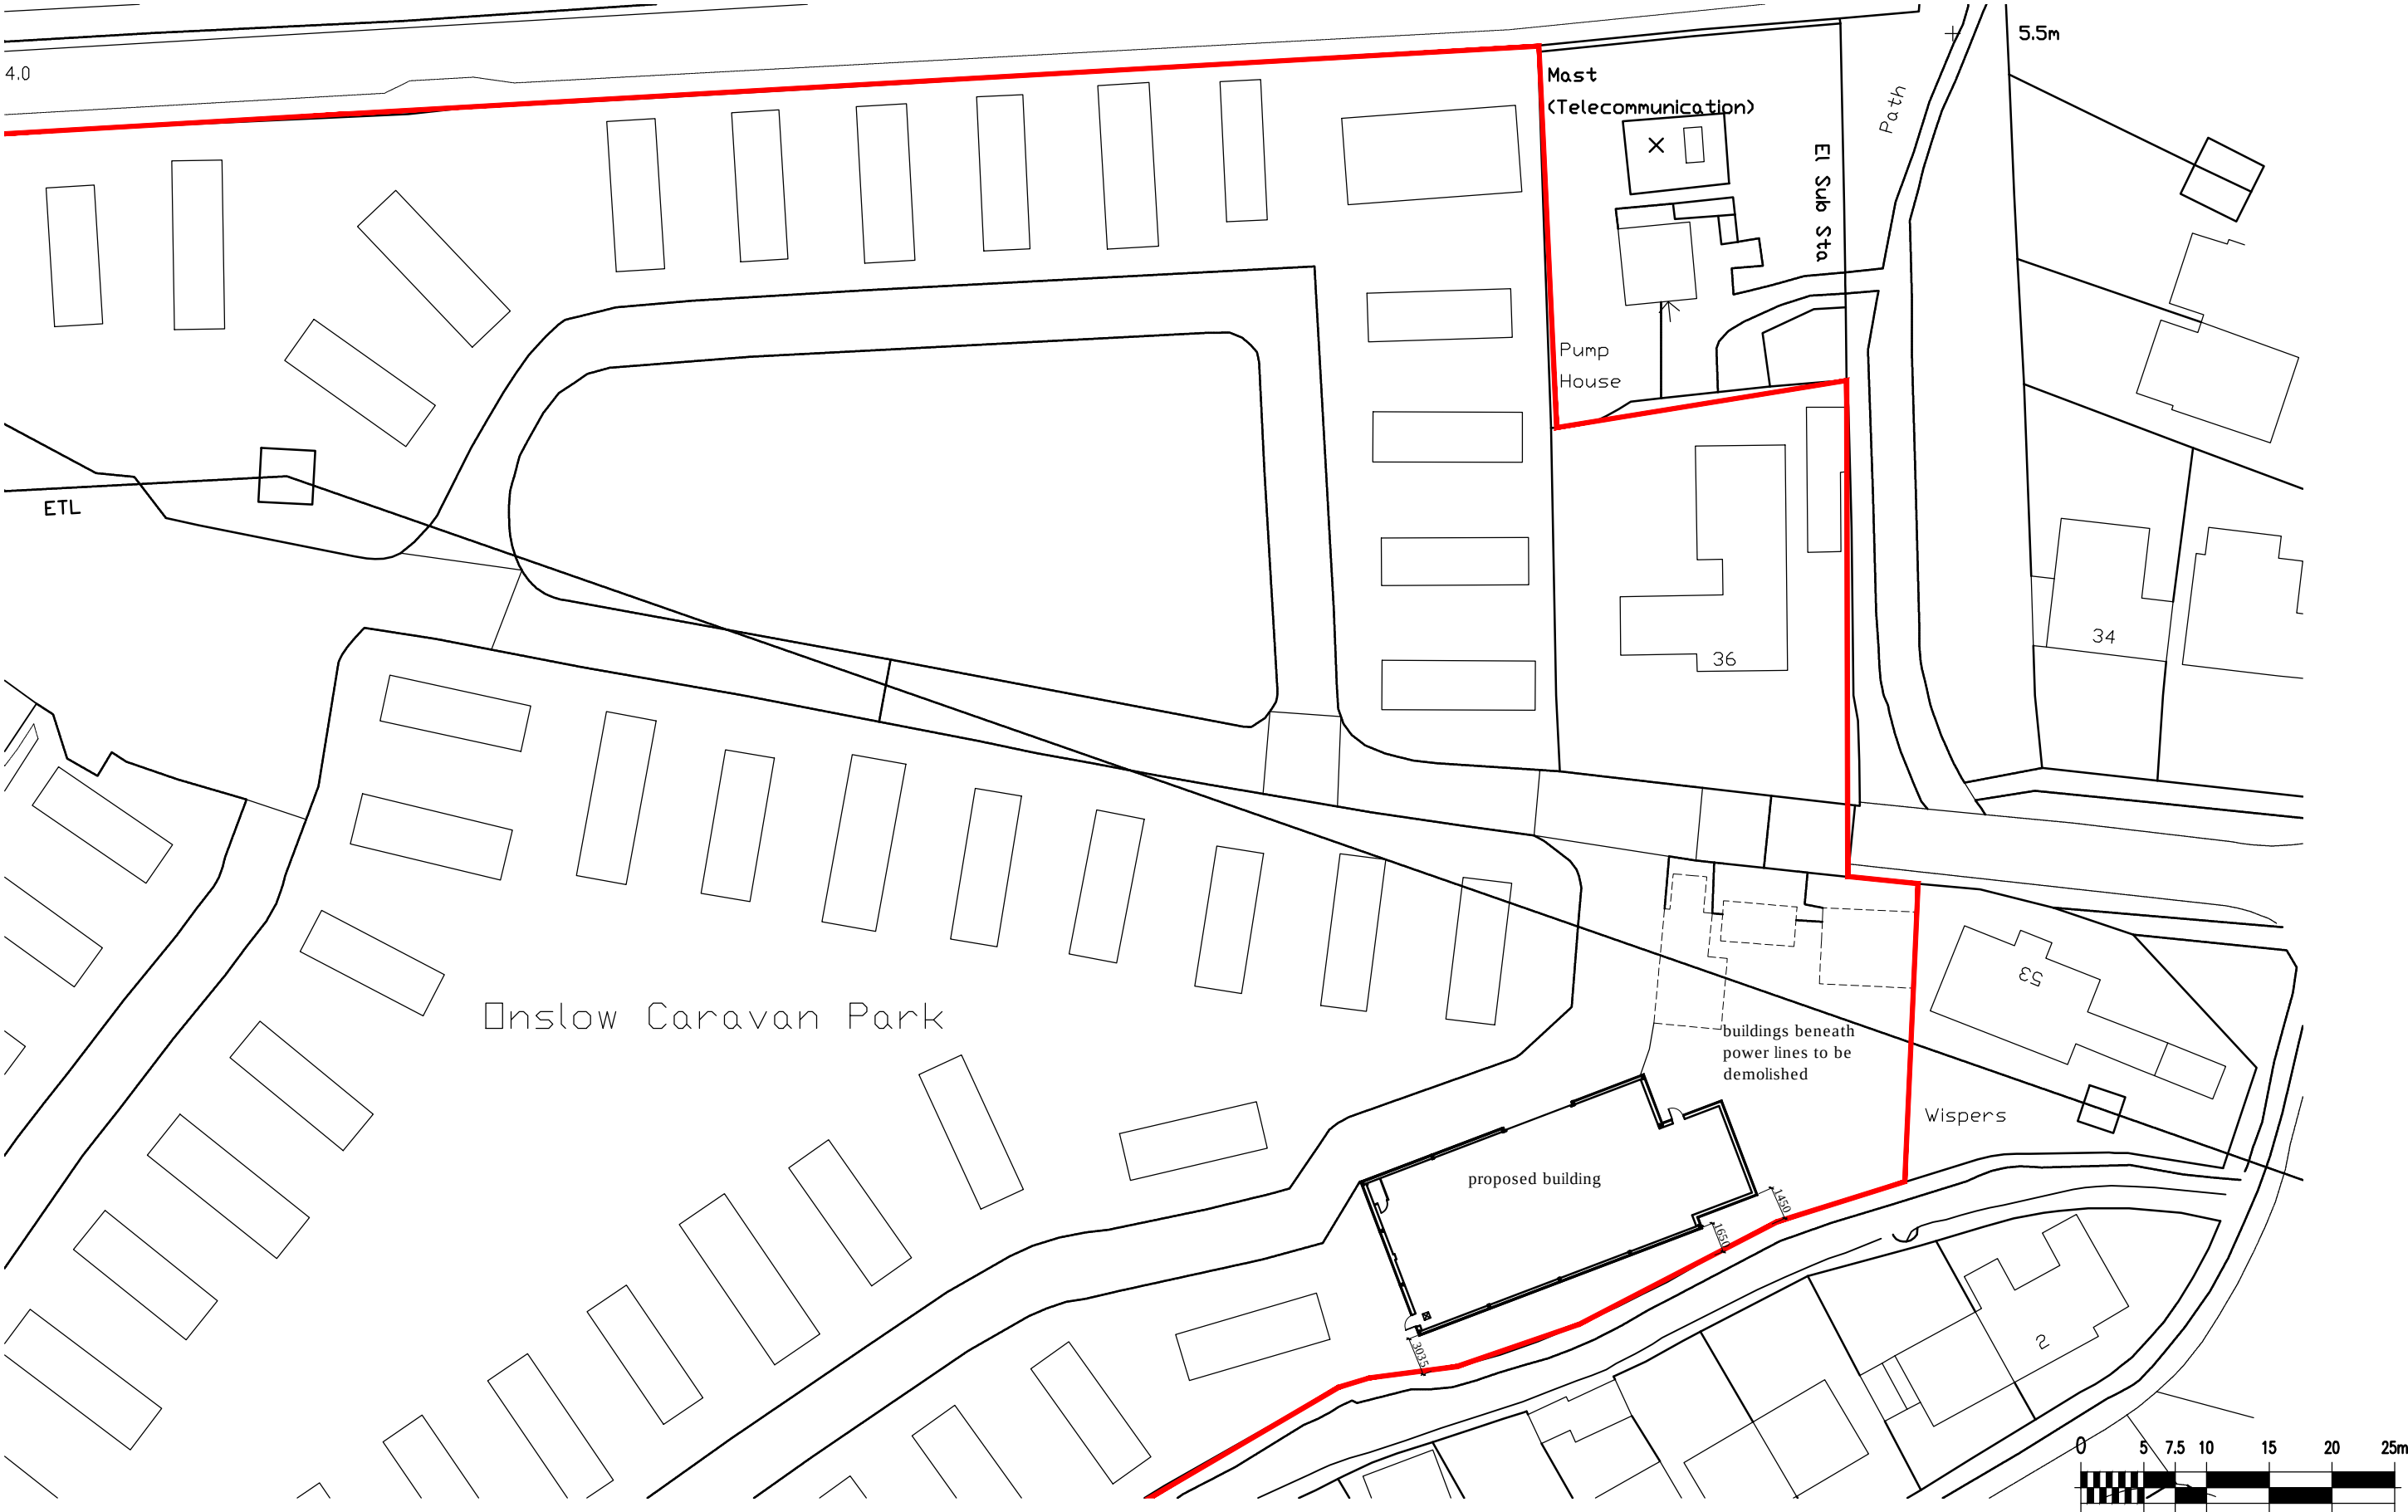

REV.	AMENDMENT	BY	DATE
------	-----------	----	------



CLIENT'S NAME	Island Meadow Parks
JOB TITLE	Storage Barn Onslow Caravan Site, Ferring

DRAWING TITLE	Proposed Site Plan
DRAWN	SCB
JOB NO	031
DRAWING NO	03

SCALE@A3	DATE
1:500	03/20
STATUS	PLANNING
REV	B