




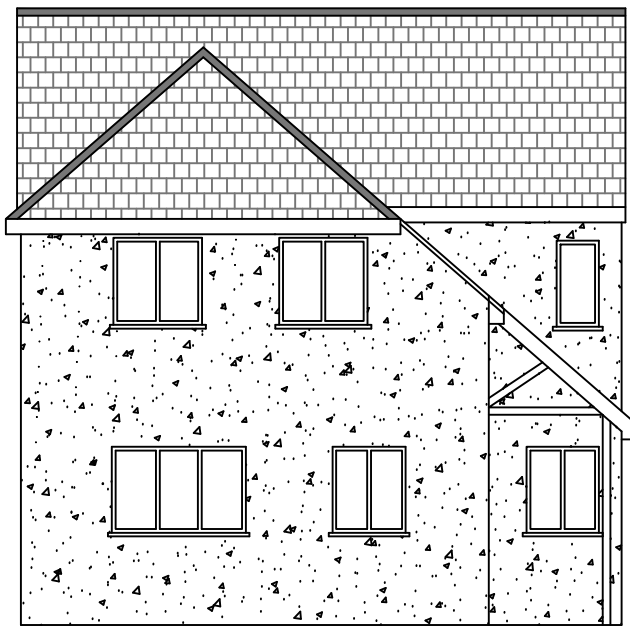

Existing Front Elevation

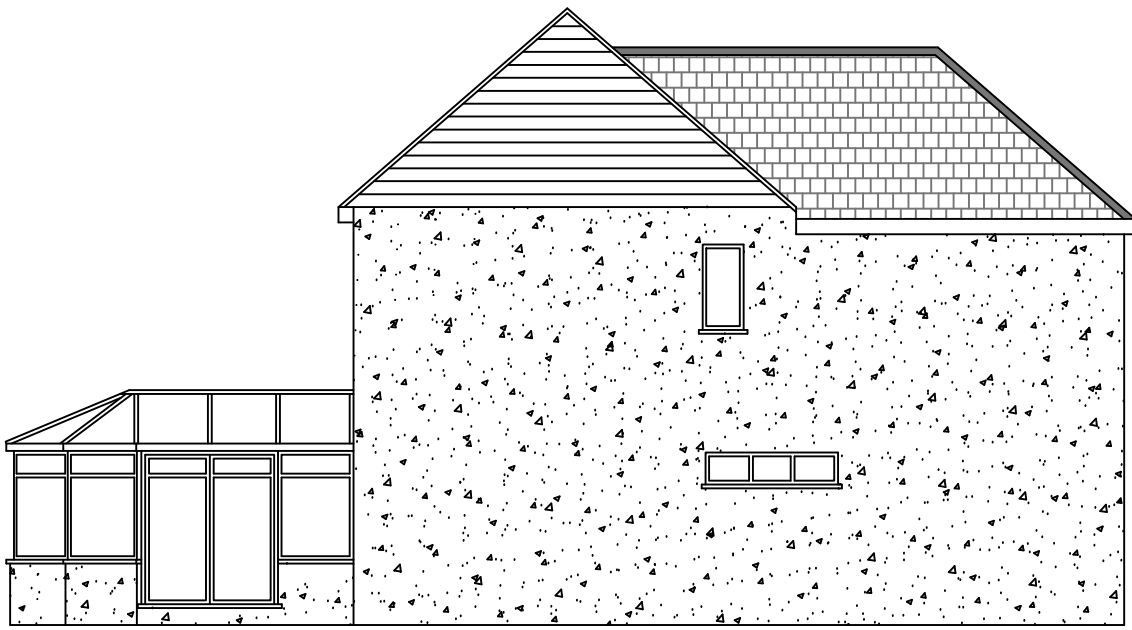


Existing Side Elevation

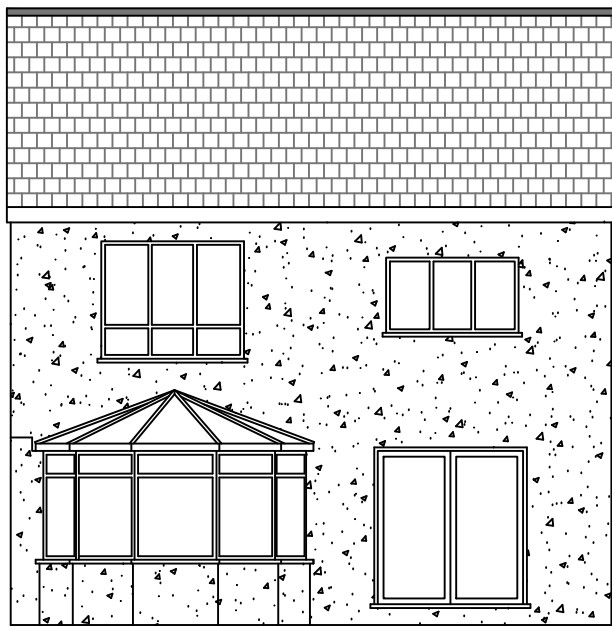


Existing Rear Elevation




Existing Side Elevation

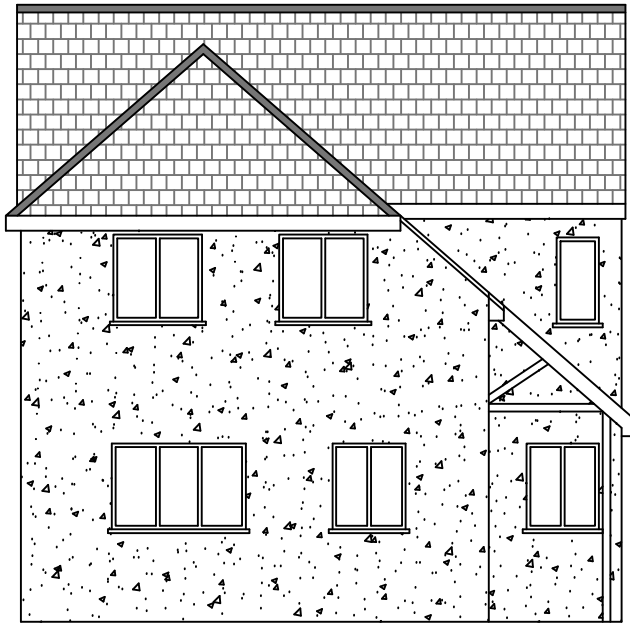

Proposed Front Elevation
To remain unaltered

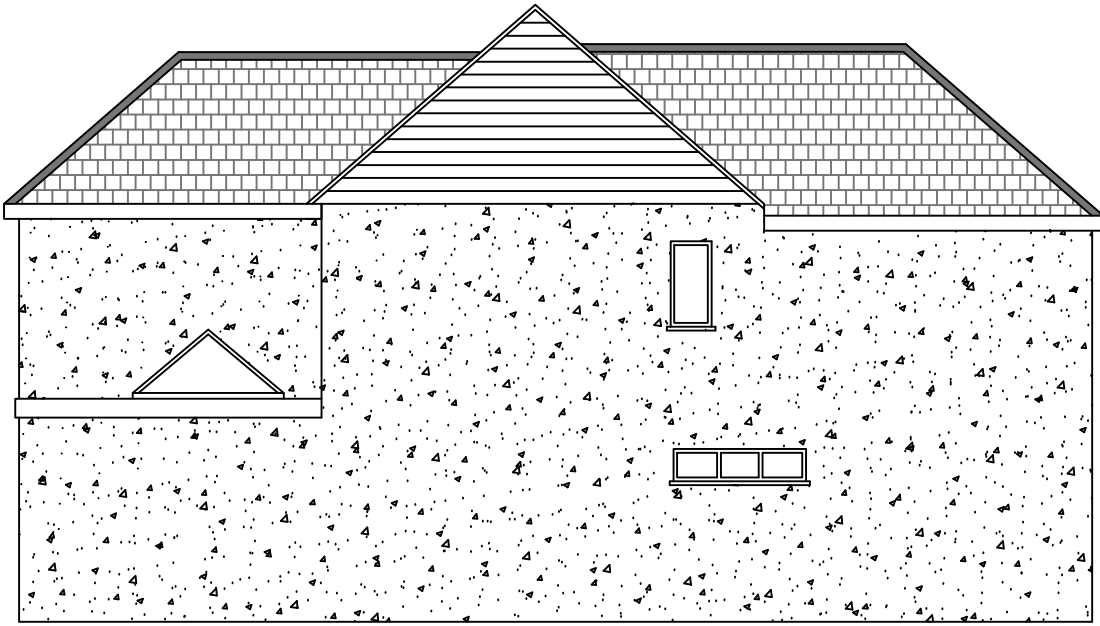


Proposed Side Elevation

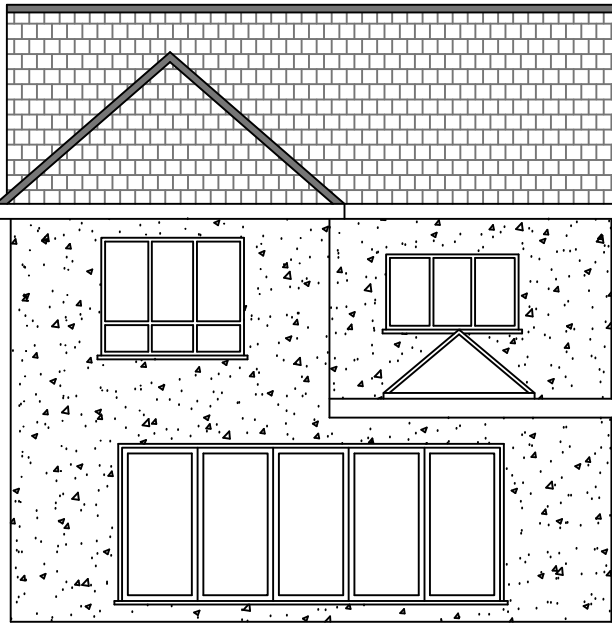


Proposed Rear Elevation




Proposed Side Elevation

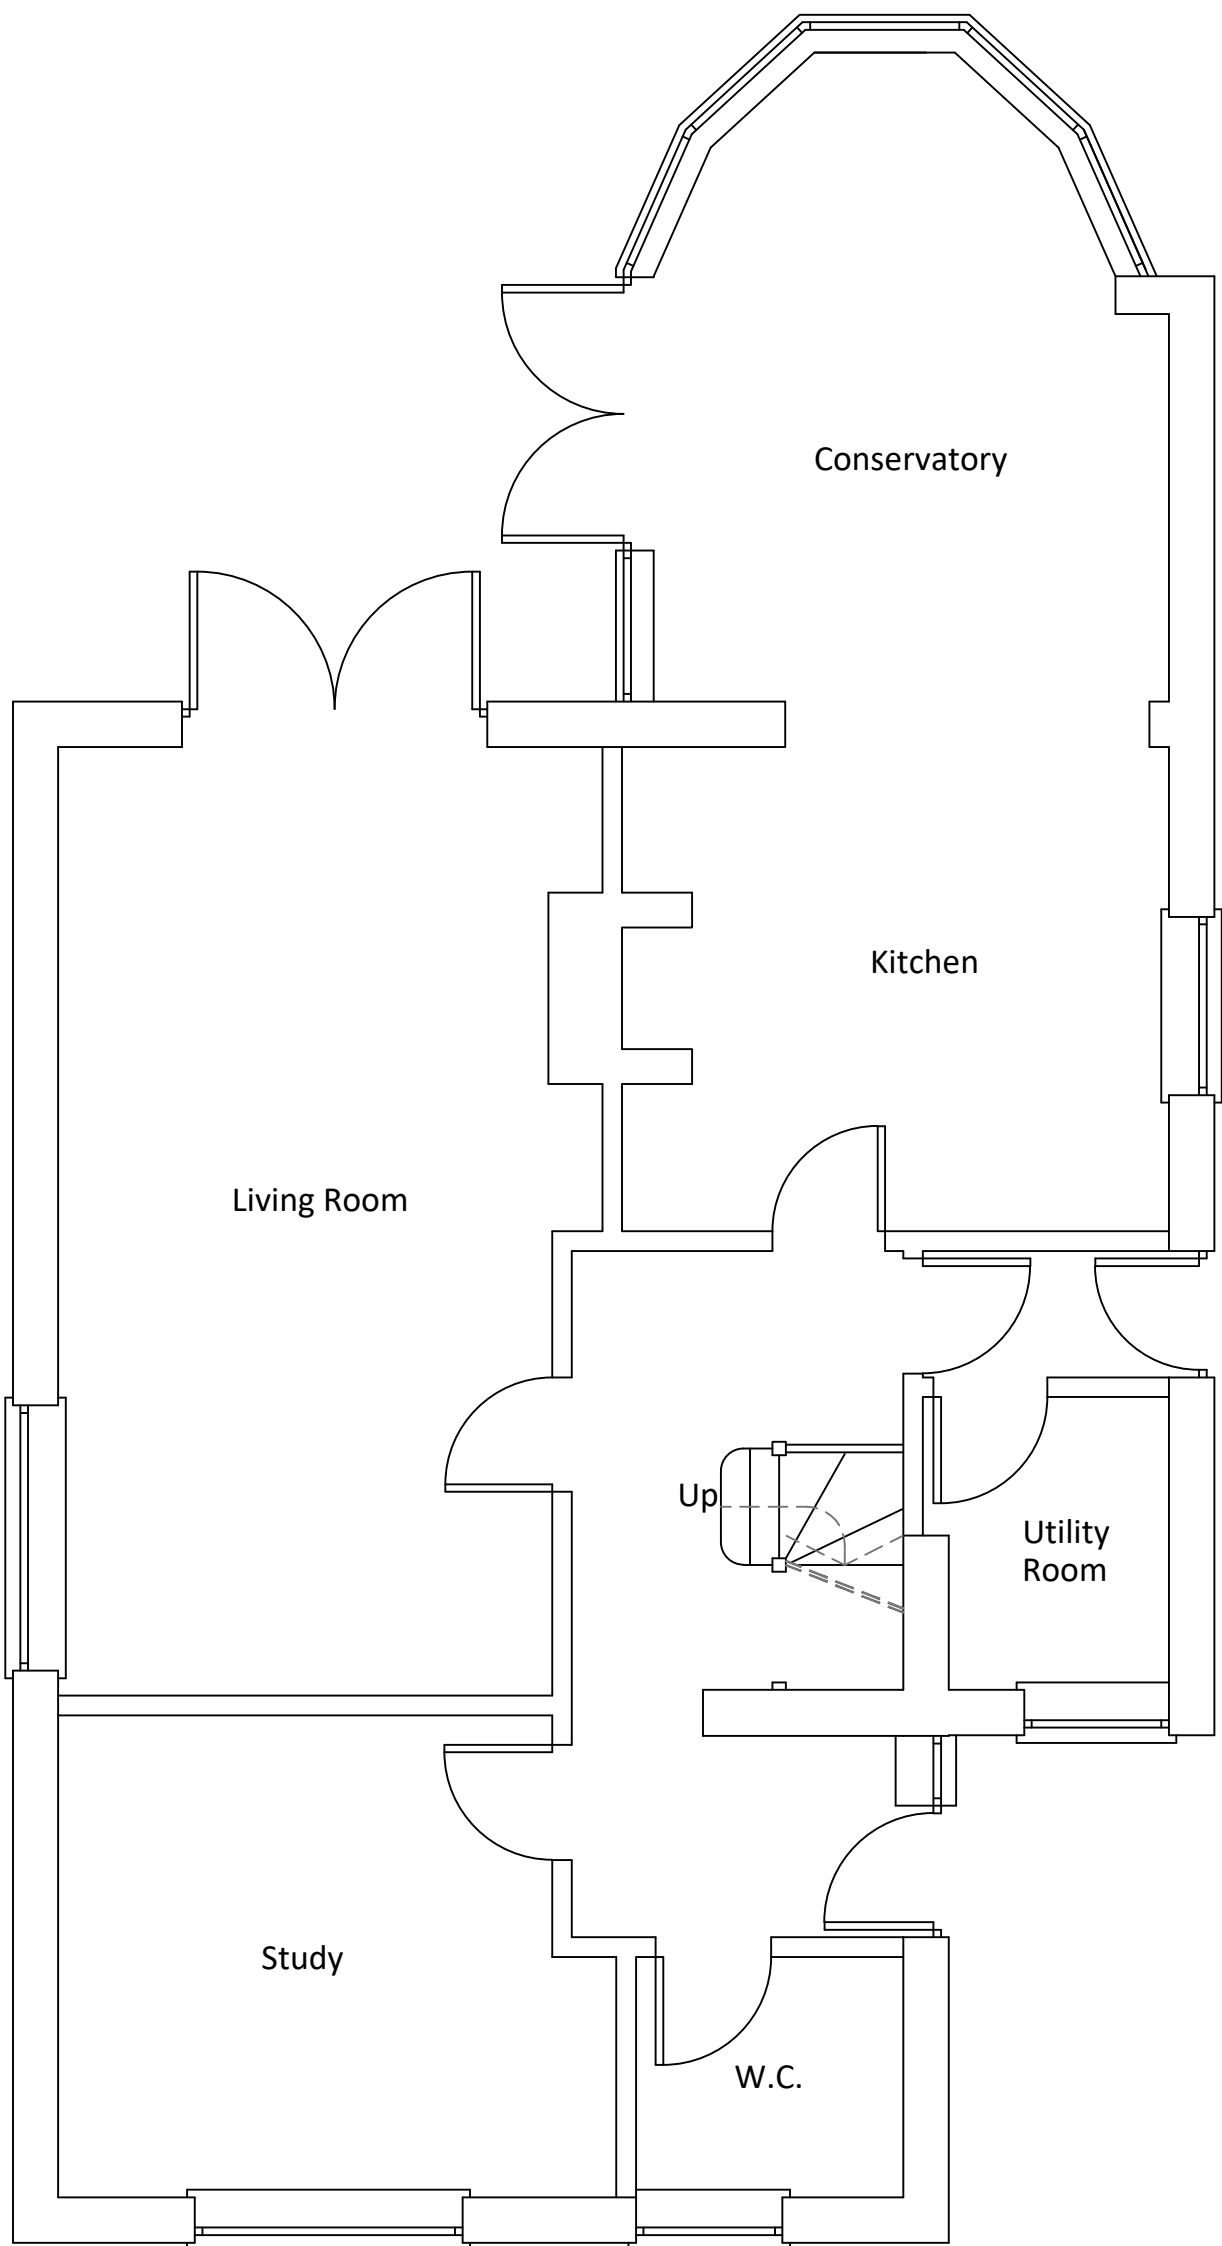


Existing Ground Floor Plan

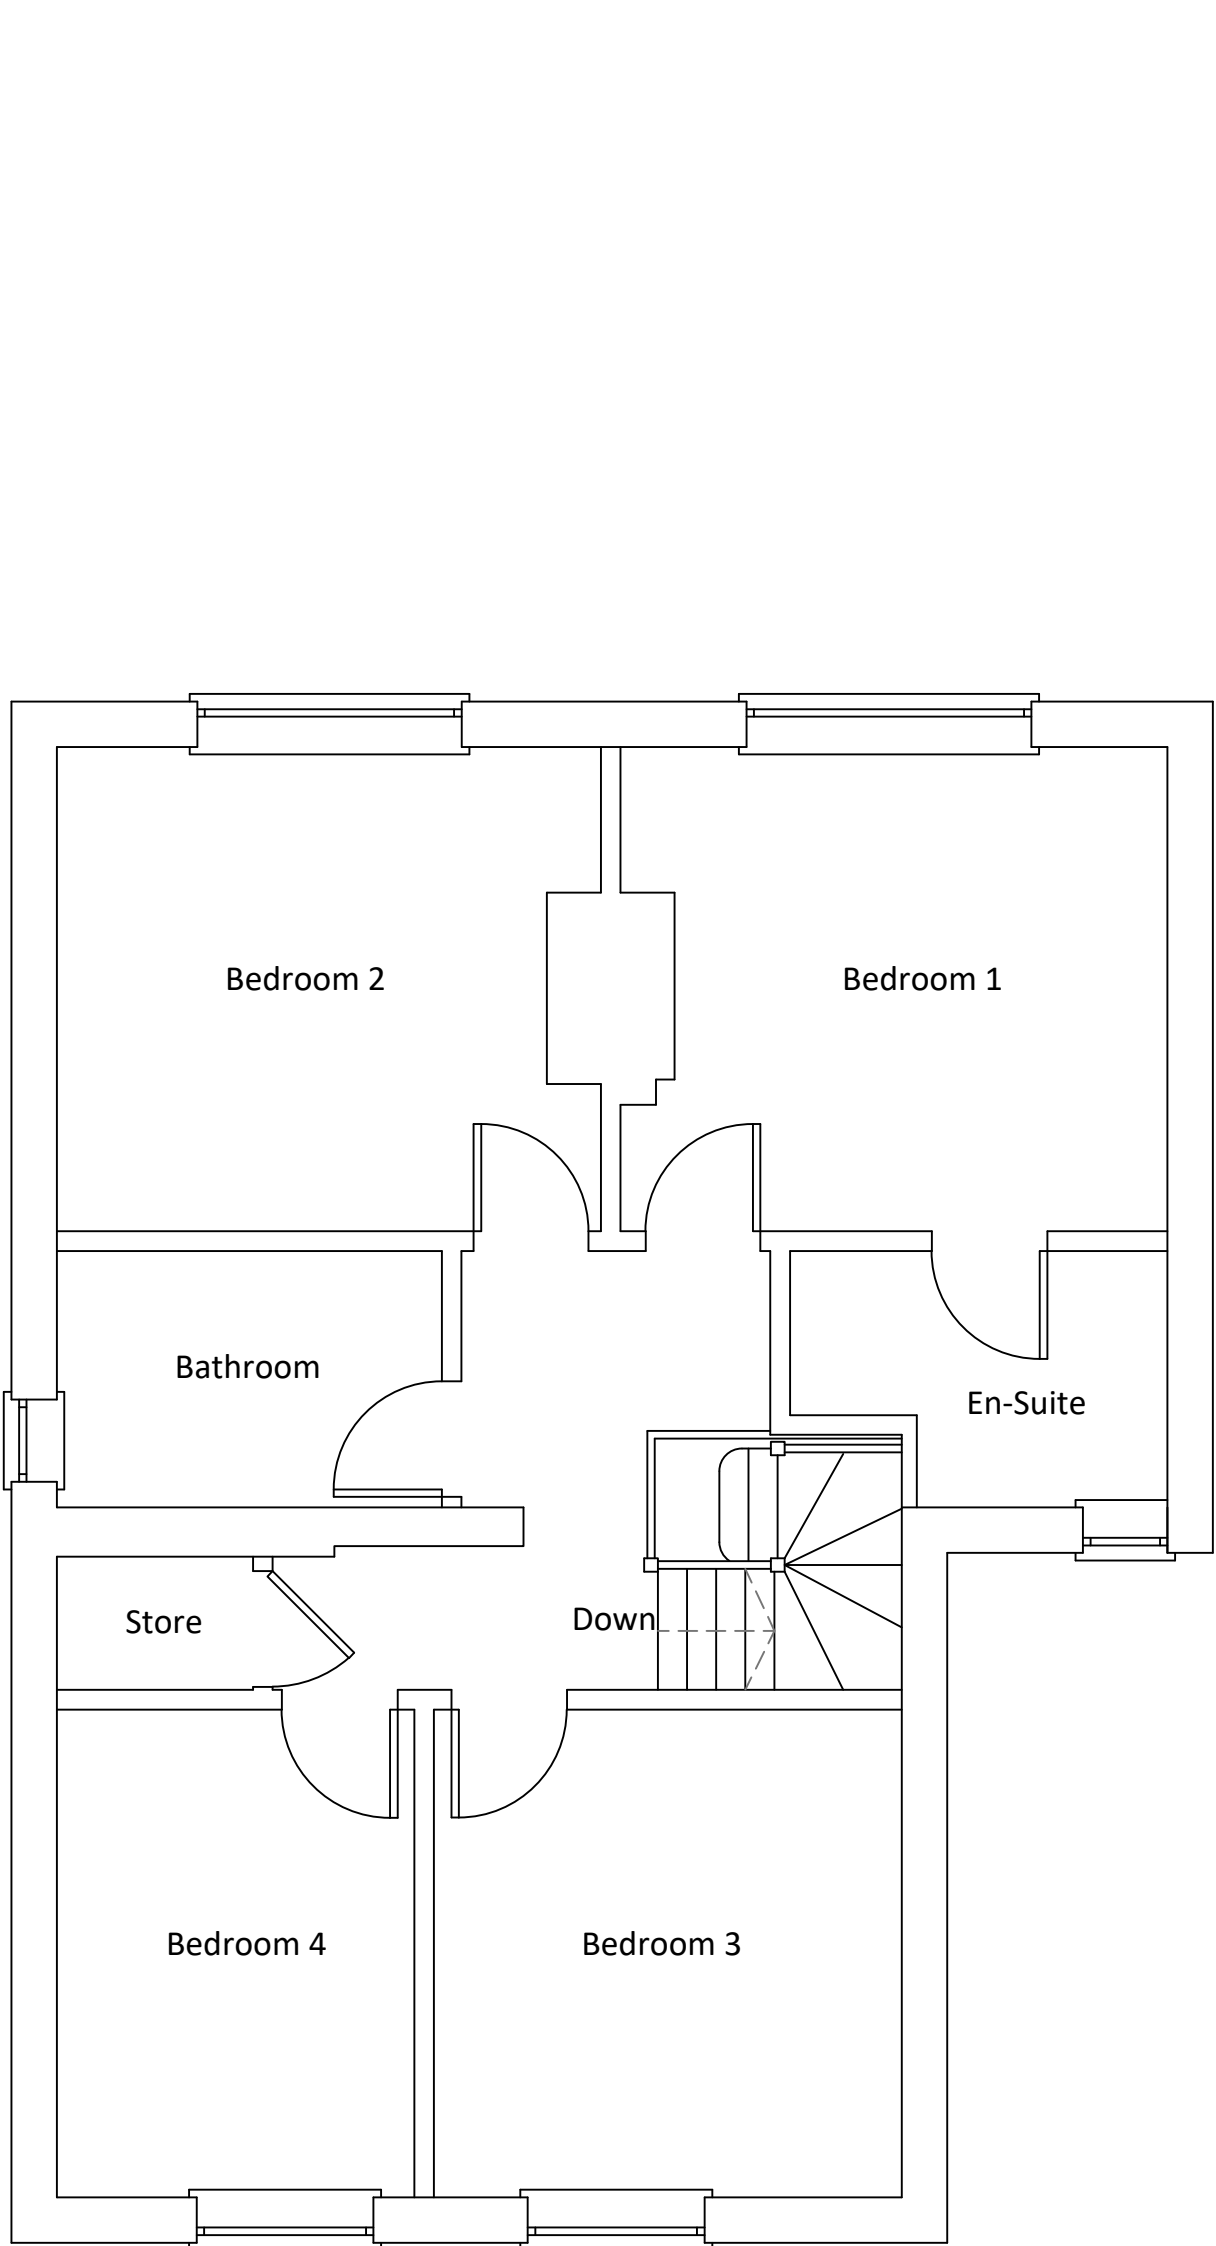


Existing First Floor Plan

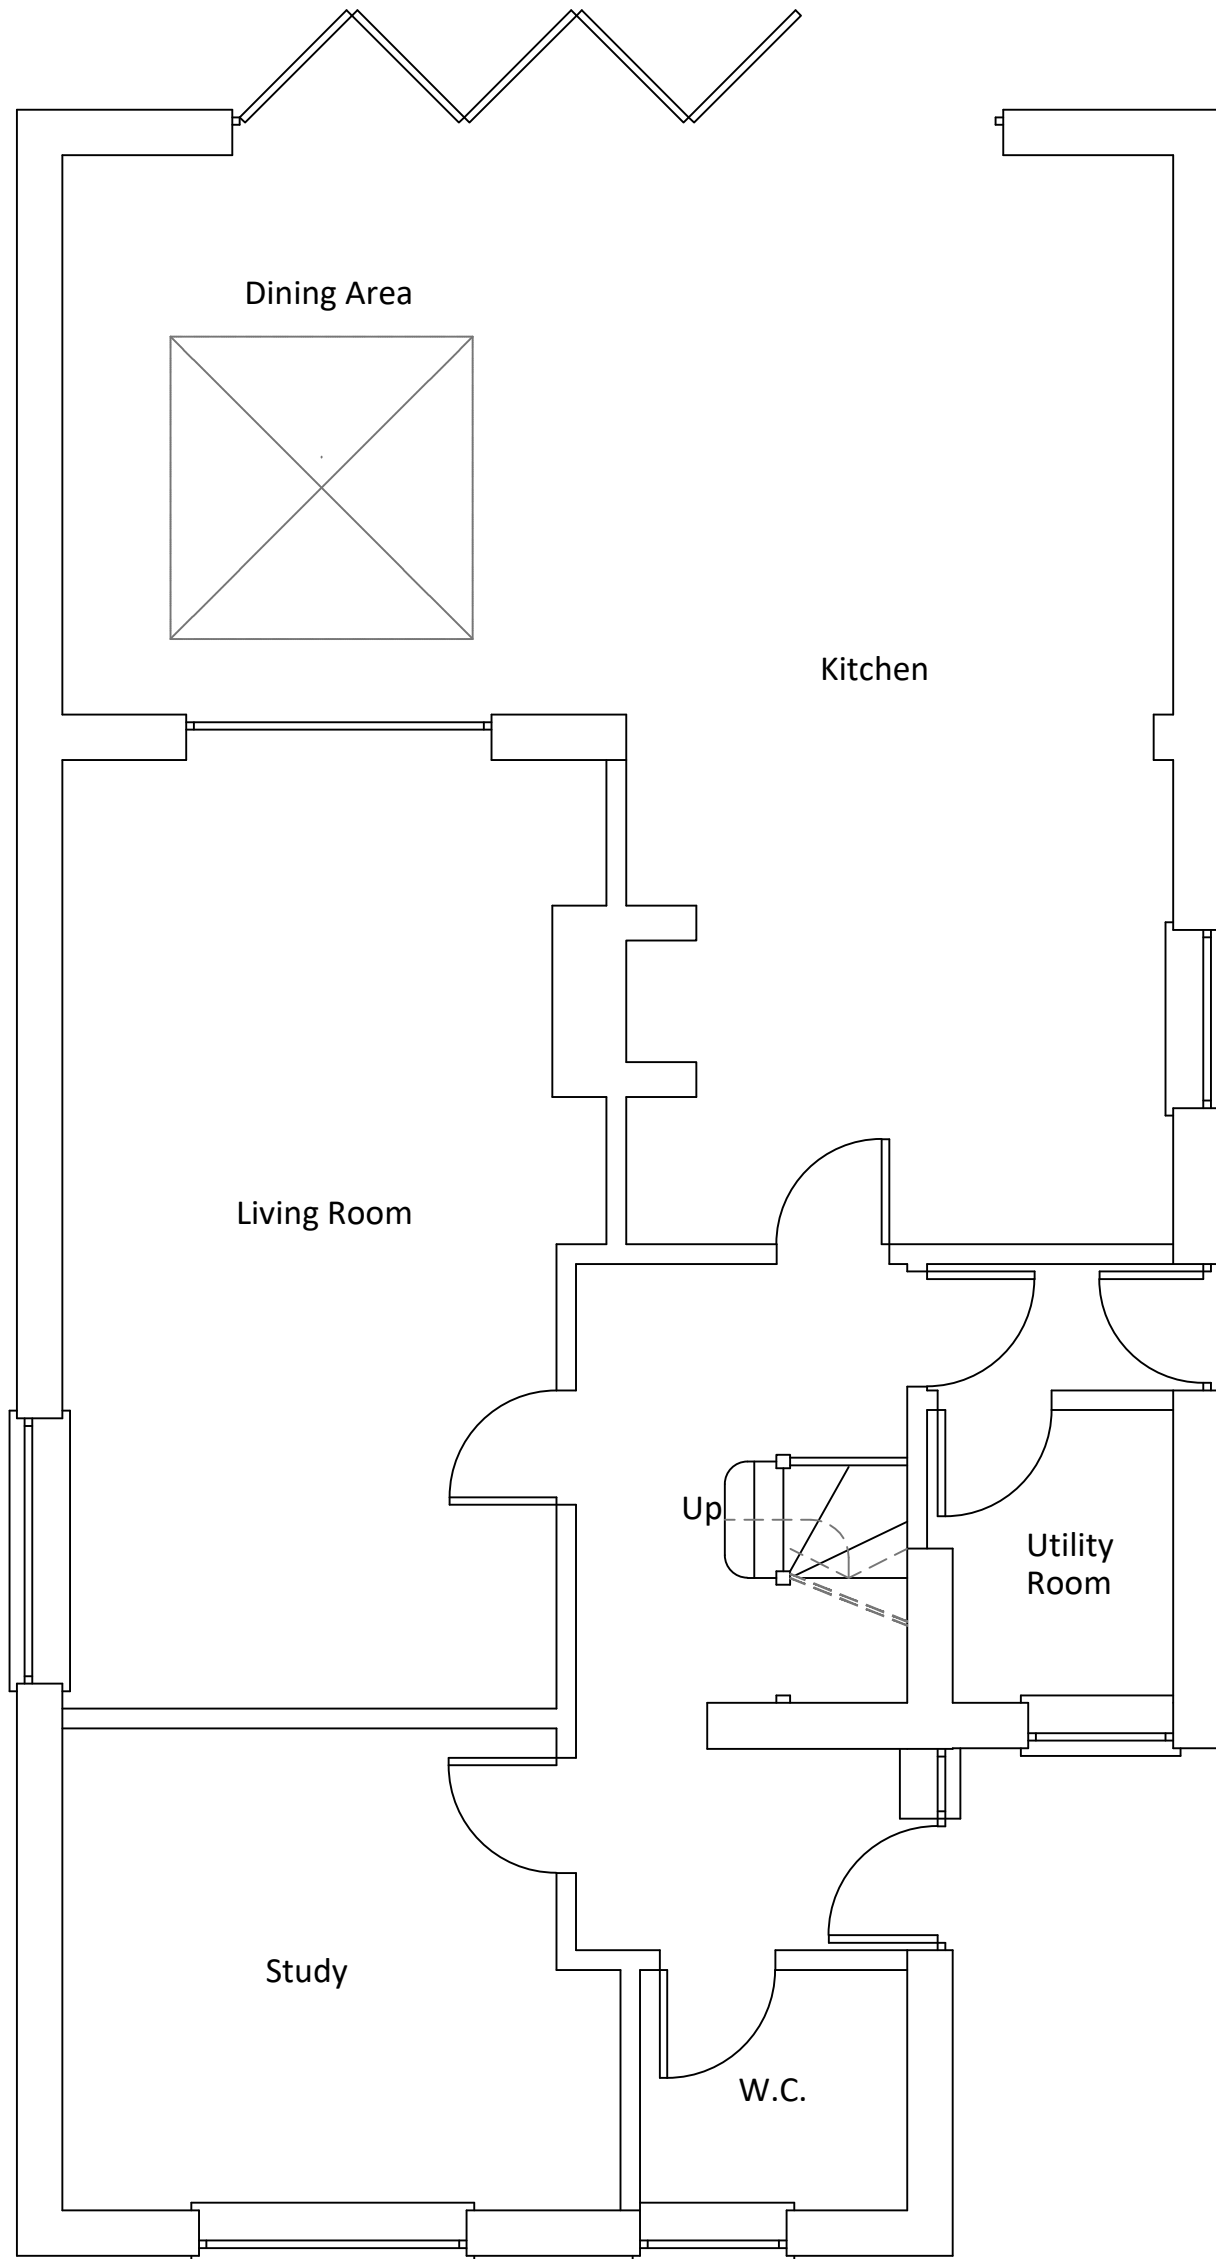

Proposed Ground Floor Plan

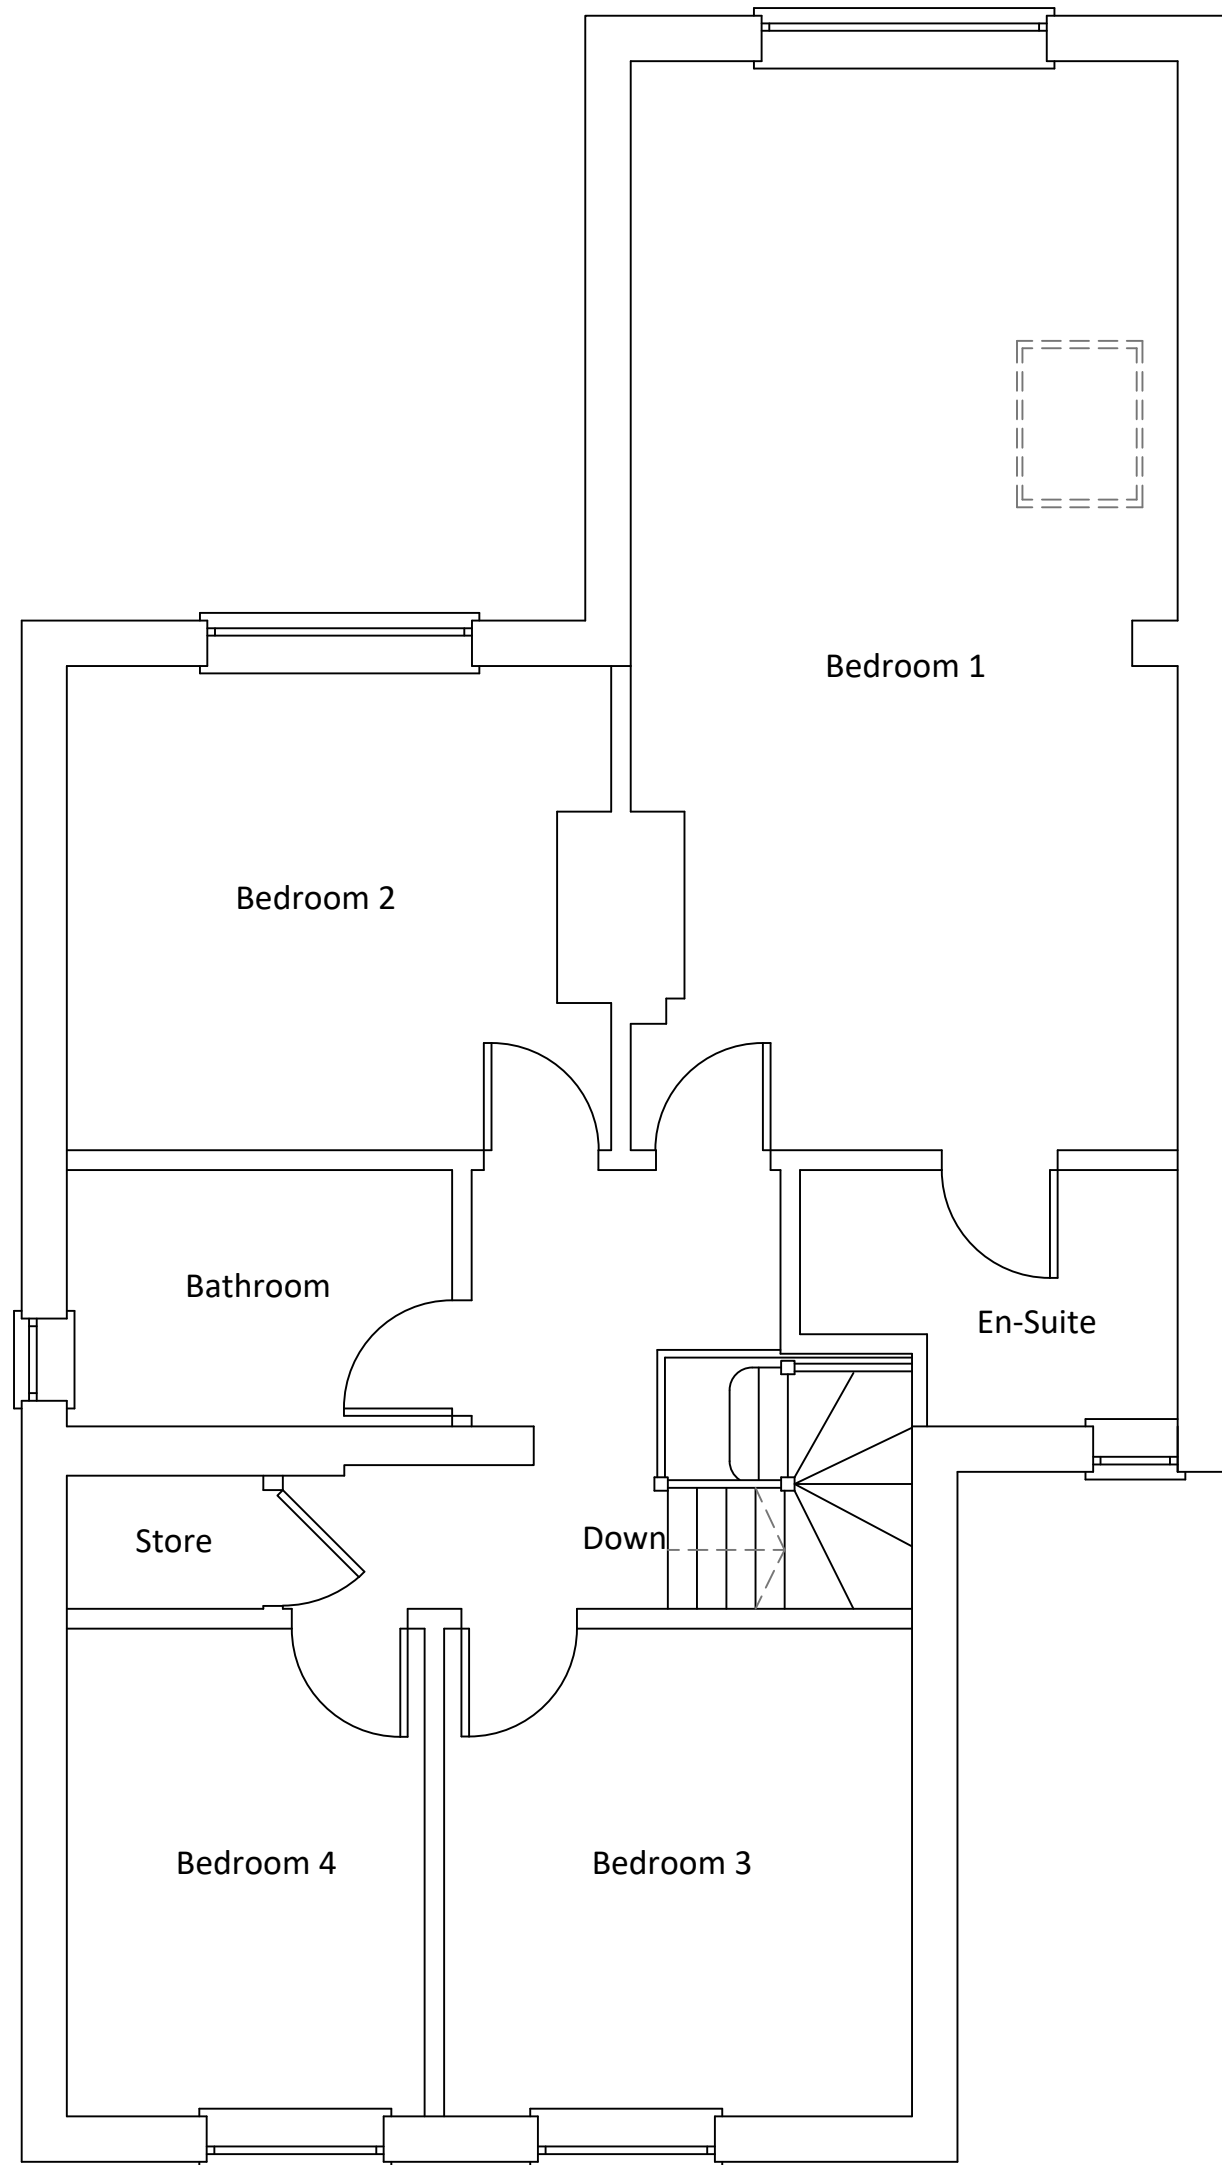

Proposed First Floor Plan

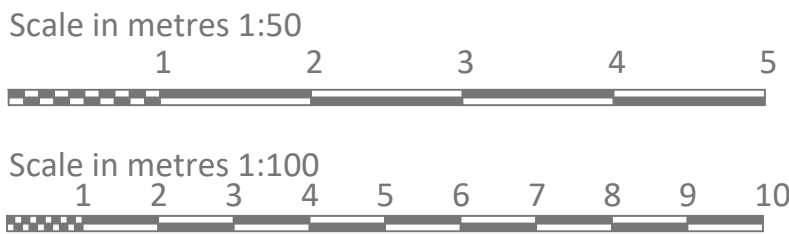

Rev.	Date	Notes



**COMMERCIAL
DRAWING
SERVICE LTD**

Mount View
Tattenham Crescent
Epsom
KT18 5NU

T 01737 358 621
M 07402981208
E jack@commercialdrawing.com
W www.commercialdrawing.com

Project
14 Ocean Drive, Ferring, Worthing, BN12 5QJ

Client
Christina McPherson

Drawing Title
Existing & Proposed Floor Plans & Elevations

Scale @ A1	Issue Date	Drawn By
Plans 1:50 Elevations 1:100	28/01/2022	JT
Job No.	Drawing No.	Revision
OCD2022	001	8

Notes
Contractors should not scale or use the dimensions shown on this drawing. Any dimensions should be verified from the contractors own measurements taken on site before any the manufacture or installation of any materials.
This drawing is the property of CDS Ltd. it should not be copied or issued without their consent.