


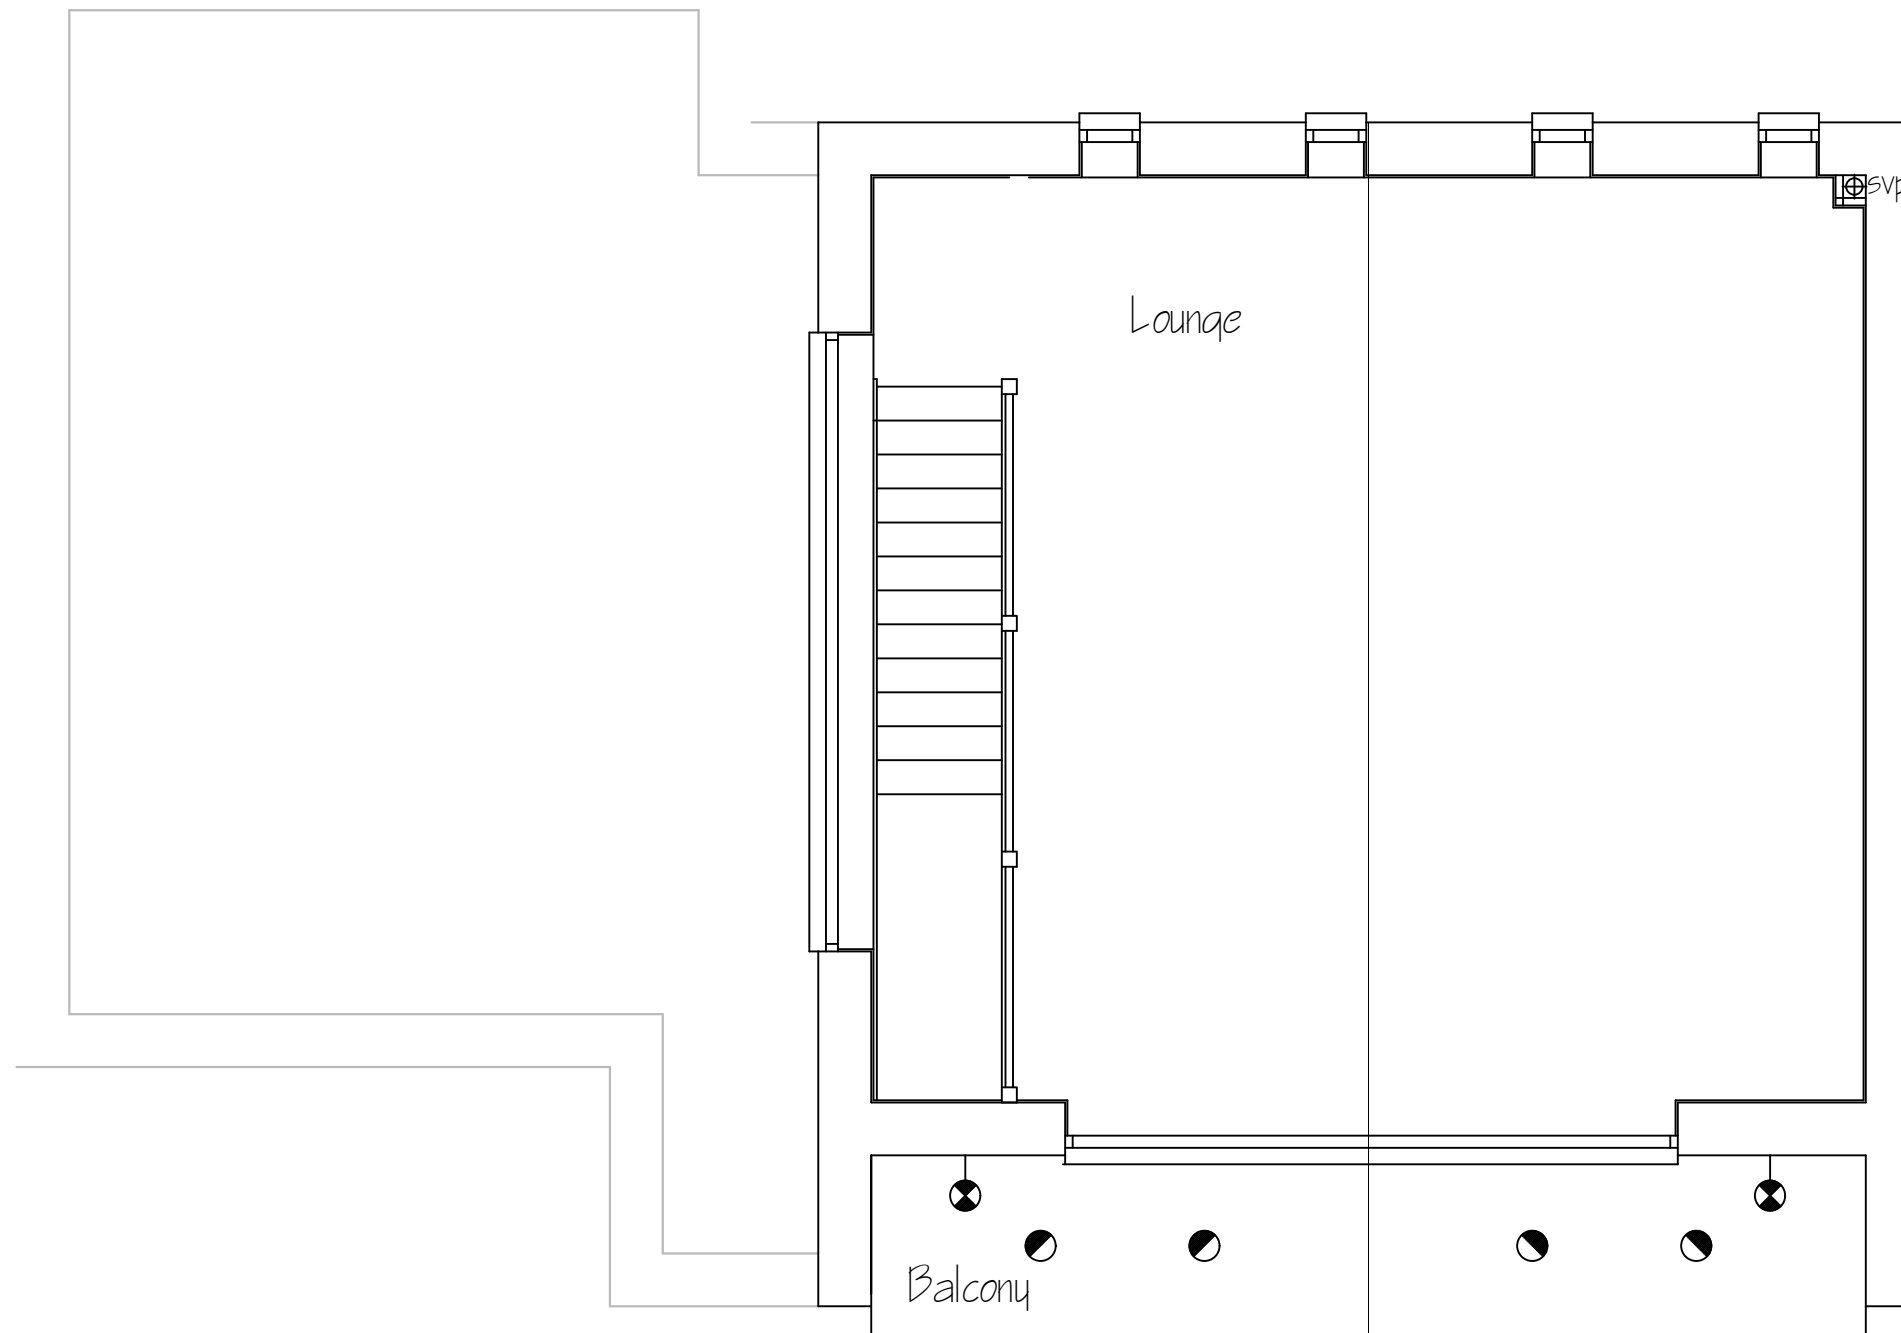

PROPOSED FIRST FLOOR LAYOUT

LEGEND:

- EXTERNAL LOW ENERGY LED RECESSED DOWN LIGHT WITH DAYLIGHT SENSOR AND MANUAL OVERRIDE
- 'MAYFAIR' EXTERNAL LOW ENERGY LED HOVED WALL LIGHT WITH DAYLIGHT SENSOR AND MANUAL OVERRIDE

Project PROPOSED DETACHED HOUSE
LAND AT THE REAR OF 1 SEA DRIVE
FERRING
WORTHING
WEST SUSSEX
RH12 5HD

Drawing
PROPOSED FIRST FLOOR EXTERNAL
LIGHTING LAYOUT



Architects & Planning Consultants

Clock Tower House, Lewes Road
Lindfield, West Sussex. RH16 2LH
Telephone 01444 - 484711

Client
JMS HOMES

Drawing no.	date March 26	scale 1:50@A3	drawn GRM
0126.PCO2	revisions		

©THE CONTRACTOR SHOULD CHECK ALL DIMENSIONS ON SITE.
NO DIMENSIONS TO BE SCALED FROM DRAWINGS.
IT IS THE CONTRACTORS RESPONSIBILITY TO ENSURE COMPLIANCE
WITH BUILDING REGULATIONS.