


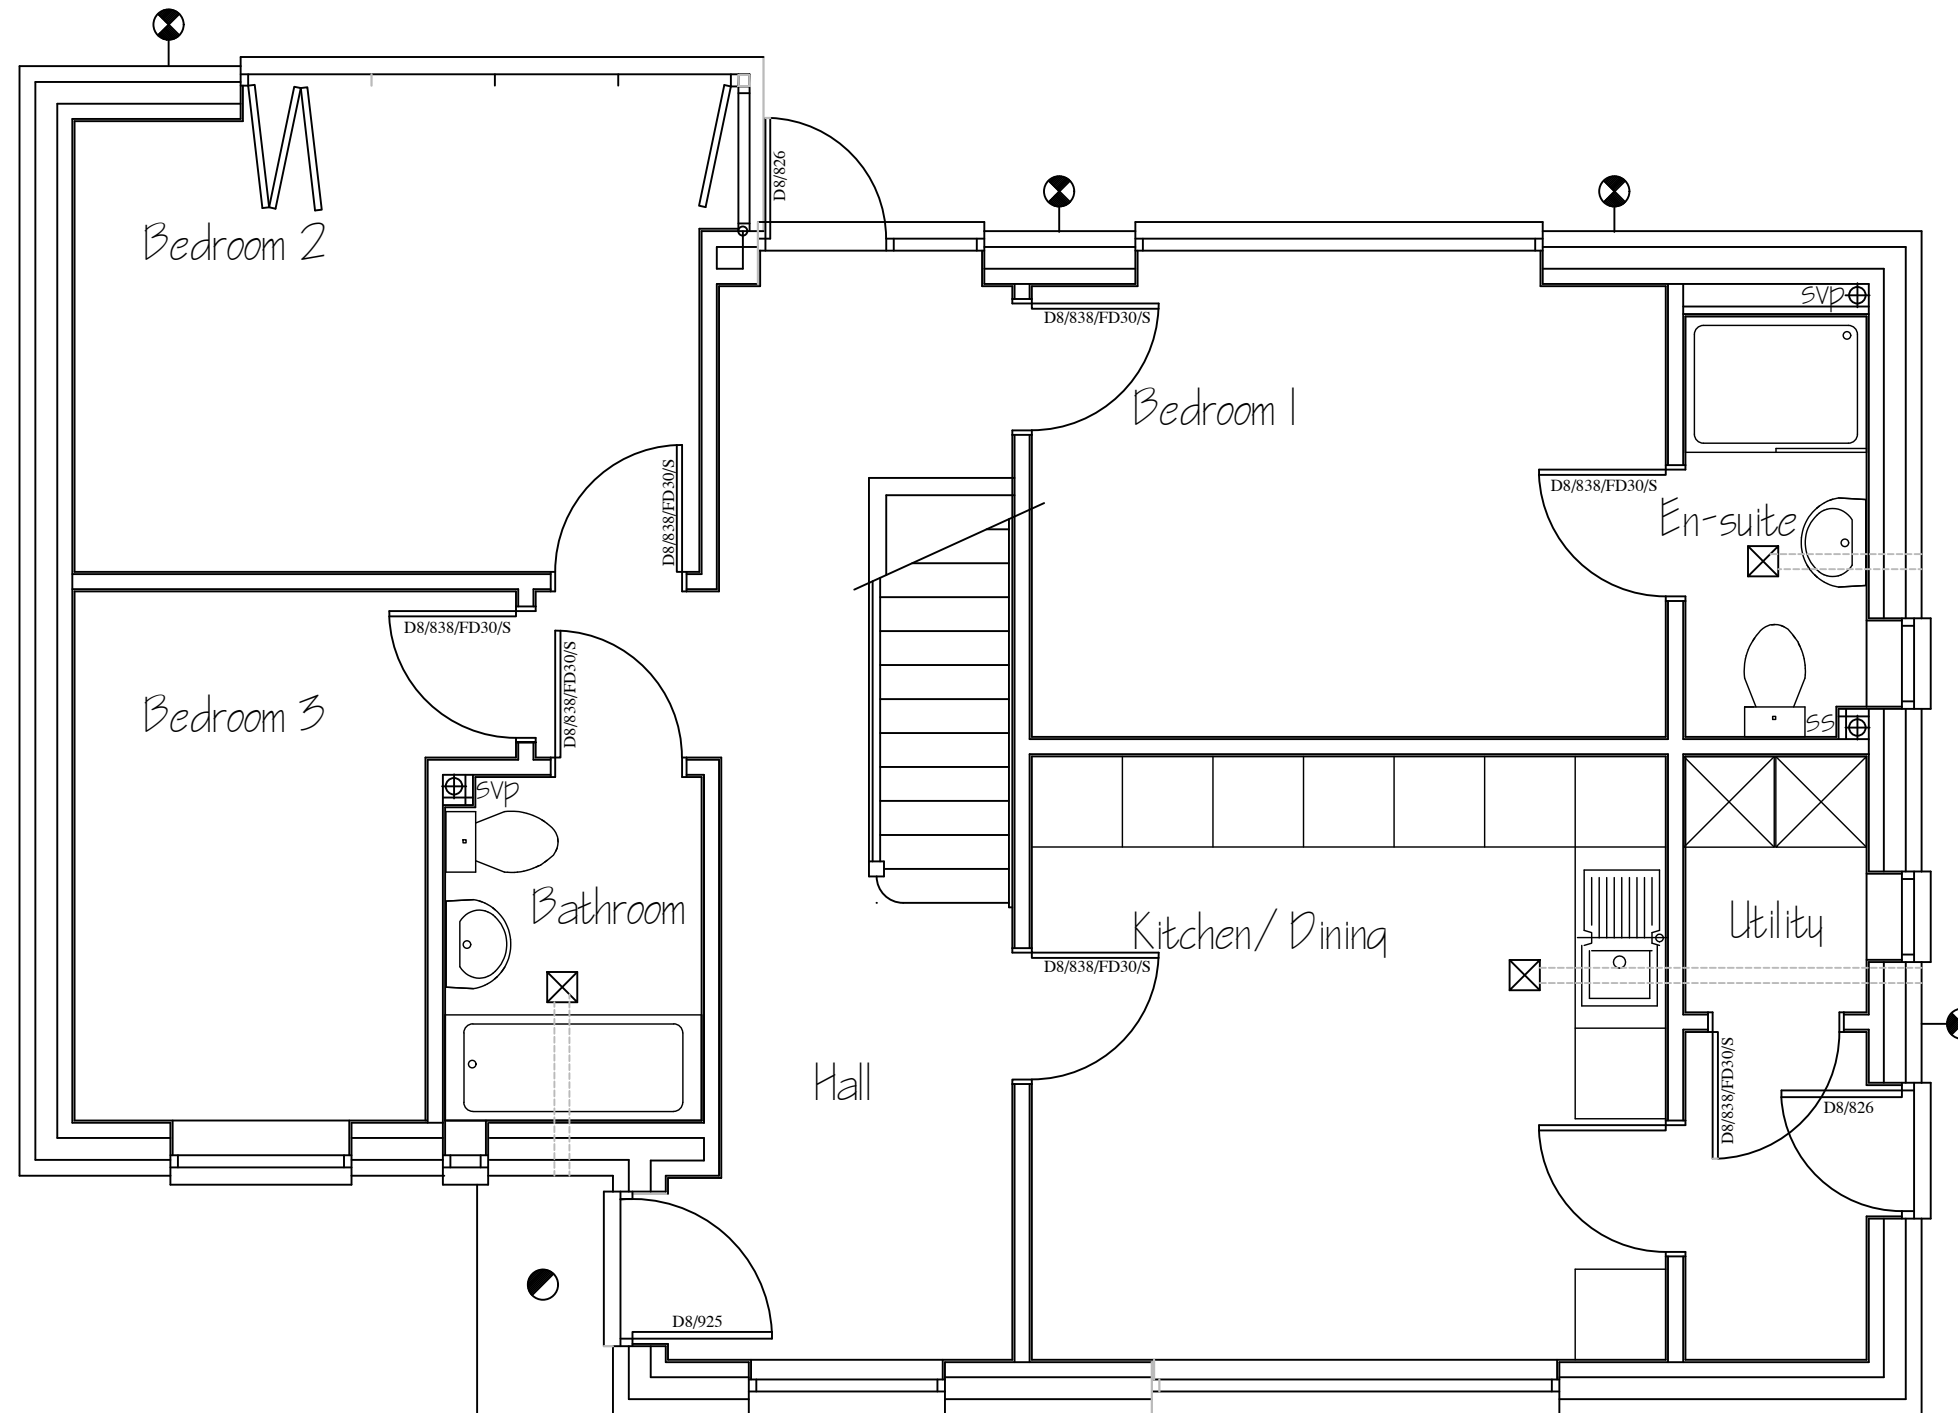

PROPOSED GROUND FLOOR LAYOUT

LEGEND:

-  - EXTERNAL LOW ENERGY LED RECESSED DOWN LIGHT WITH DAYLIGHT SENSOR AND MANUAL OVERRIDE
-  - 'MAYFAIR' EXTERNAL LOW ENERGY LED HODED WALL LIGHT WITH DAYLIGHT SENSOR AND MANUAL OVERRIDE

Project PROPOSED DETACHED HOUSE
LAND AT THE REAR OF 1 SEA DRIVE
FERRING
WORTHING
WEST SUSSEX
RH12 5HD

Drawing
PROPOSED GROUND FLOOR EXTERNAL
LIGHTING LAYOUT



Architects & Planning Consultants

Clock Tower House, Lewes Road
Lindfield, West Sussex. RH16 2LH
Telephone 01444 - 484711

Client

JMS HOMES

Drawing no.	date	scale	drawn
0126.PCO3	March 26	1:50@A3	GRM
revisions			

©THE CONTRACTOR SHOULD CHECK ALL DIMENSIONS ON SITE.
NO DIMENSIONS TO BE SCALED FROM DRAWINGS.
IT IS THE CONTRACTORS RESPONSIBILITY TO ENSURE COMPLIANCE
WITH BUILDING REGULATIONS.