






01 Unit 1 & 3: Floor Plan
2001 Scale: 1:50

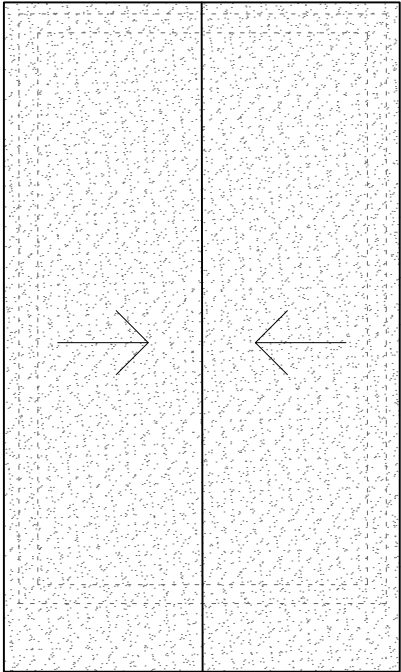

02 Unit 1 & 3: Roof Plan
2001 Scale: 1:50

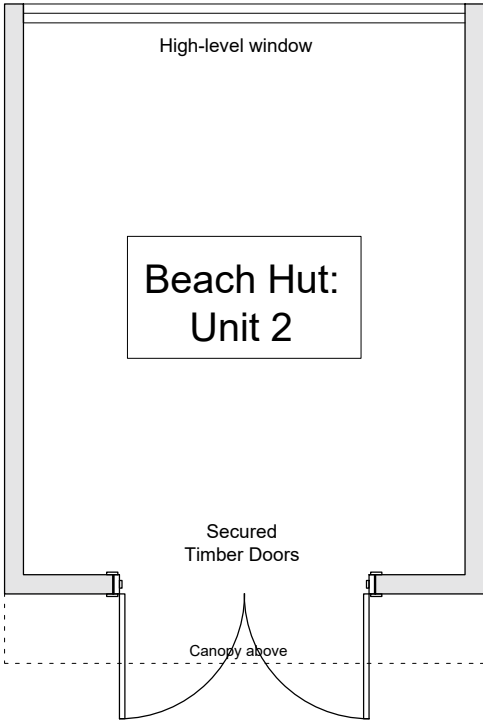

03 Unit 2: Floor Plan
2001 Scale: 1:50

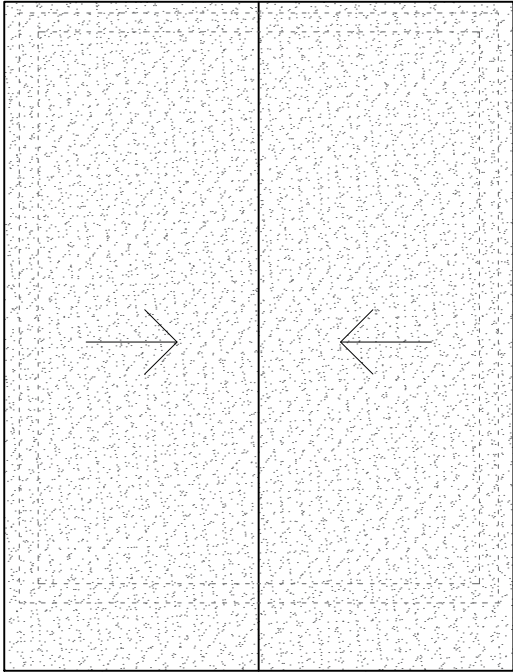

04 Unit 2: Roof Plan
2001 Scale: 1:50

1:50 SCALE BAR



Notes

- All dimensions must be checked on site and not scaled from this drawing, apart from the local authority.
- Any works commencing on site prior to obtaining full planning and building regulation approval including full condition discharge, is entirely at the client's / contractor's risk.
- The contractor is responsible for taking and checking all levels and dimensions prior to ordering materials and starting work on site.
- Any discrepancies are to be reported to OM Architectural Design prior to commencing any works.
- All building work is to be carried out in accordance with building regulations and to the satisfaction of the local authority and as such additional unforeseen building works may be required on site.
- These drawings do not constitute full working drawings.
- All drawings are copyright of OM Architectural Design and may not be copied or reproduced by any third party without prior written consent.

01	15 January 2019		SB	OM
	Amendment to window opening.			
00	10 January 2019		SB	OM
	Planning Information.			
Rev	Date + notes	Drwn.	Chkd.	

OM Architectural Design

Works House, Station Road, Angmering, BN16 3AA
Tel: 07590 508302
E-mail: info@olivermcgowan.co.uk

Project
Beach Huts
Ferring Beach

Drawing
Plans

Job Ref	Dwg No	Revision		
BBH	2001	01		
Scale(s)	Size	Date	Drwn	Chkd.
1:50	A3	Jan 2019	SB	OM

Status
Planning