



Boundary

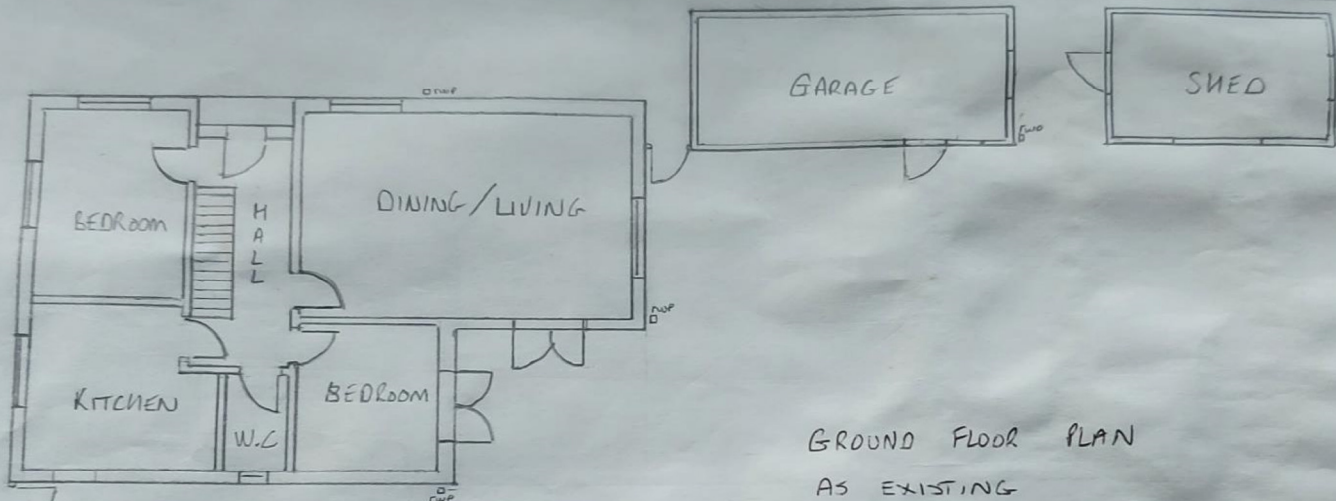

GROUND FLOOR PLAN
AS EXISTING

Boundary

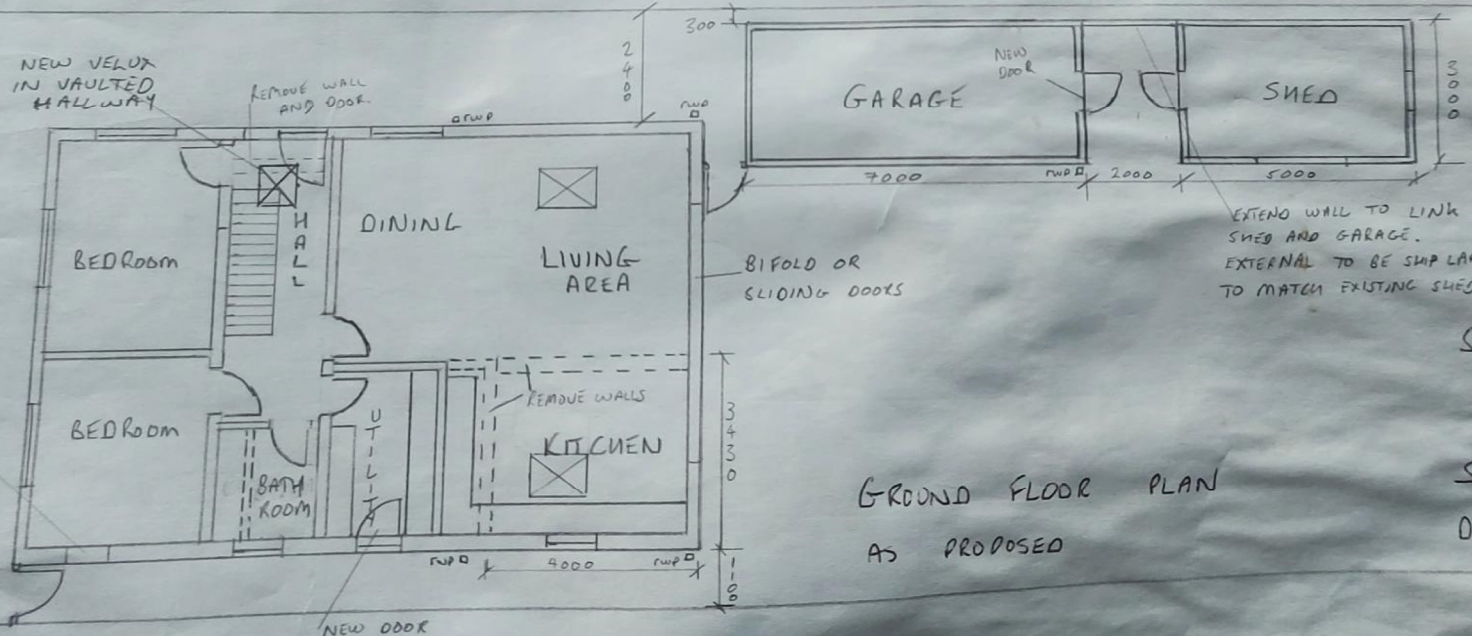

GROUND FLOOR PLAN
AS PROPOSED

5 BARBARY LANE
FERRING

SCALE 1:100

DEWG N° 5 V2