


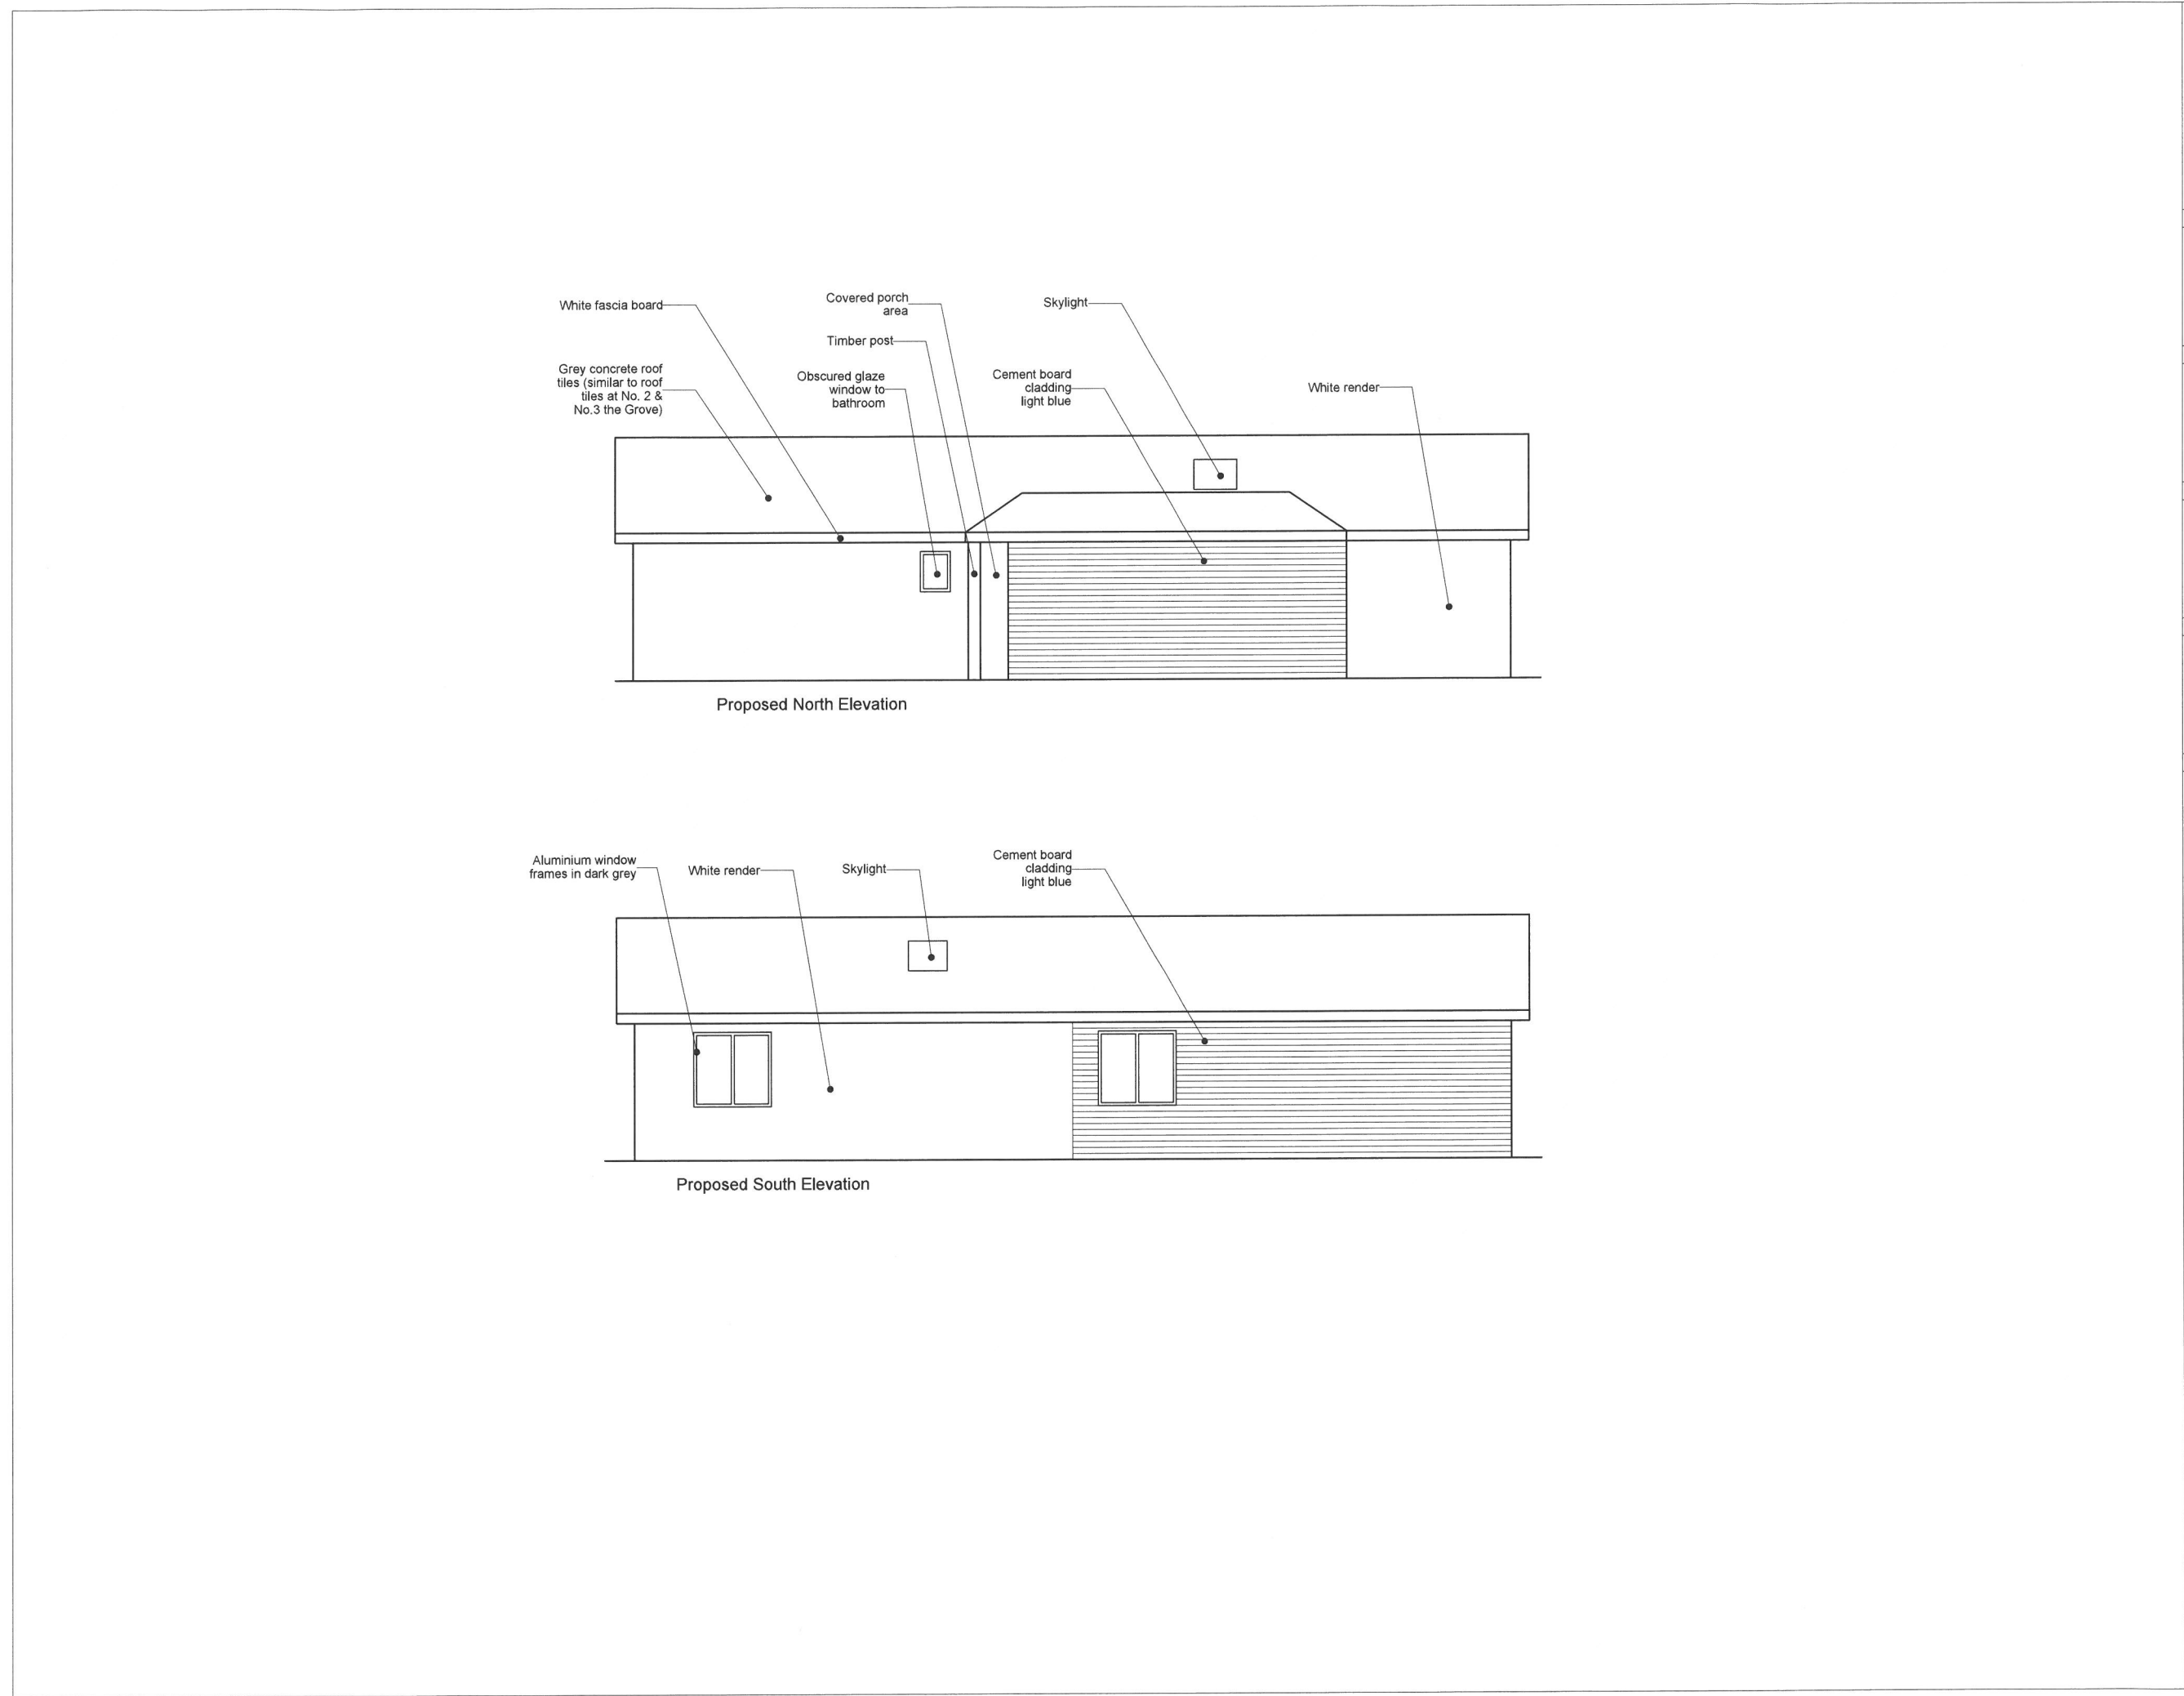

Drawing Title
005_04 Proposed North & South Elevations
Land adjacent to 2 The Grove, Ferring

Completion date
02/03/2019

Drawn by
Guy Rochez ARB

Scale:
1:100@A3

Print Size:
A3

Notes:

Do not scale off this drawing. Any discrepancies or queries should be brought to the attention of the authors. Guy Rochez retains copyright of these drawings and the work depicted on them. No unauthorised reproduction of work.

This drawing is for the purposes declared in the Status Box only. Whilst all reasonable efforts are used to ensure drawings are accurate, Guy Rochez accepts no responsibility or liability for any reliance on these drawings for purposes other than those stated.