


General Notes:

Do not scale dimensions from this drawing, unless for Planning purposes.


The Contractor is responsible for checking all dimensions on site prior to commencement of the works.

This drawing is to be read in conjunction with the specification.

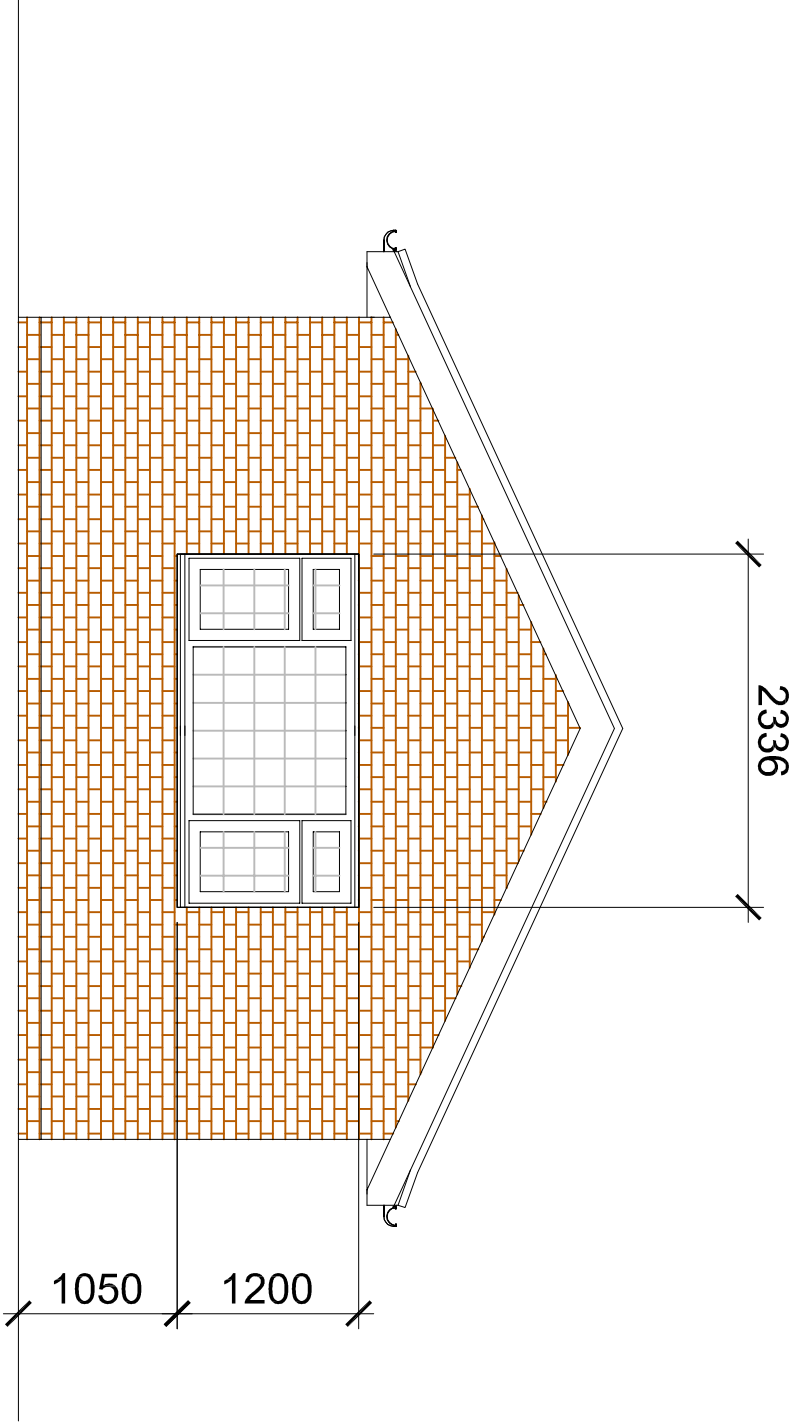

Replace existing standard PVC Casement window, with composite PVC Bow window all to match "11 The Grove" complete with fibreglass roof cover and matching central prop beneath sill.

PRE - EXISTING WEST ELEVATION

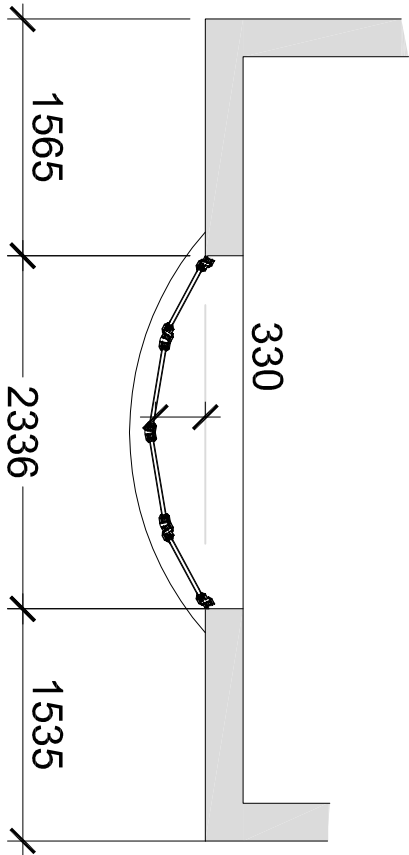

EXISTING WEST ELEVATION

A 18/03/2022 Drawing labels

Brian Elstone Surveying Services Ltd Brian Elstone, MCIQB, IMapS, FCABE Building Surveyor and Architectural Consultant CDM Consultant 1 Herne Court, Station Road, Rustington, West Sussex, BN16 3BQ Phone: 01903 784884, Mobile: 07710 593021. Email: brian@elstone.biz			
Client:		11a The Grove, Ferring, BN12 5JA	
Project:		Replace flat PVC window with PVC Bow window	
Drawing Title:		WINDOW ALTERATIONS	
Revision		Date	Description
Scale:		Date:	Drawn By:
1:50		17/02/2022	BE
Drawing Number:		Revision:	
1520-002		A	