



Proposed finishes:
Roof: plain tiles to match existing
Walls: painted render to match existing
Fenestration: white uPVC to match existing style
Fascias, soffits, gutters etc. all to match existing

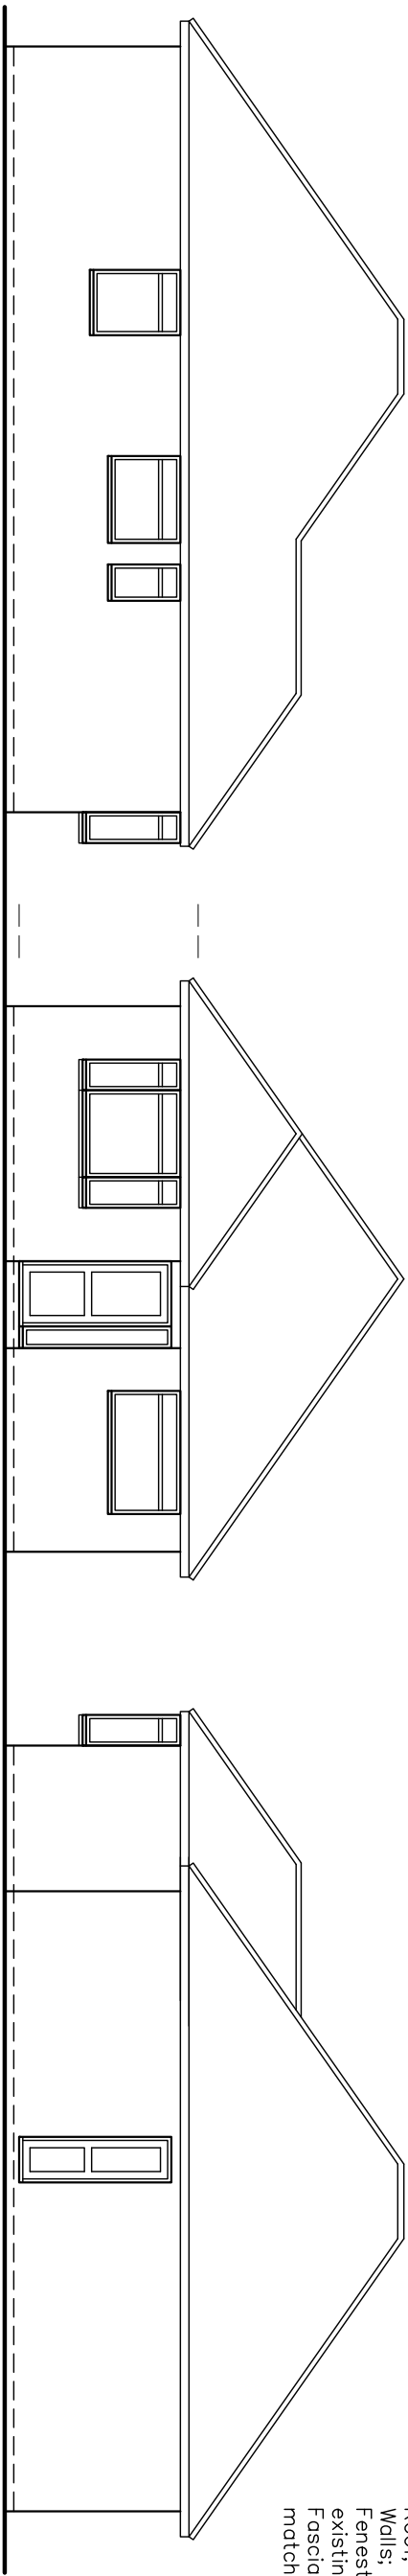



Side - East

Front - North


Side - West

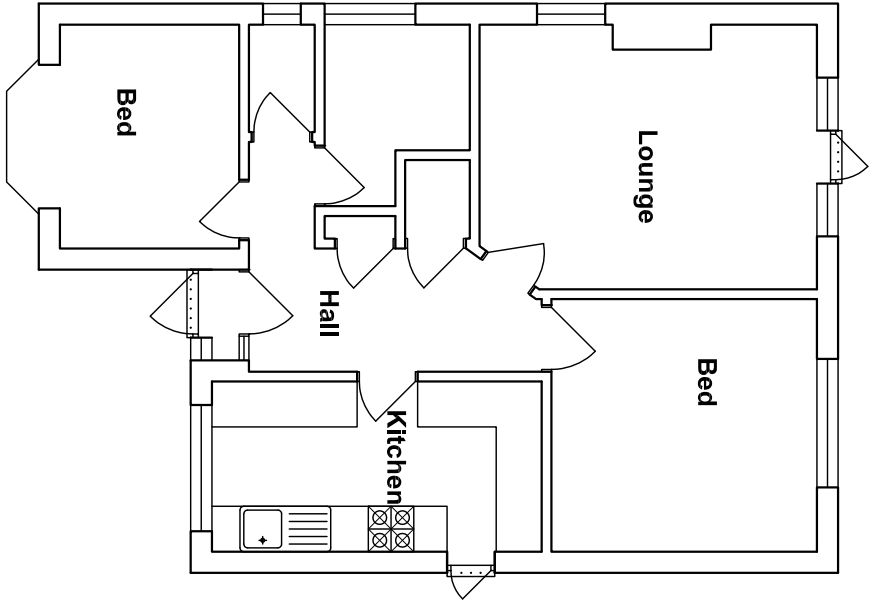

Ground floor

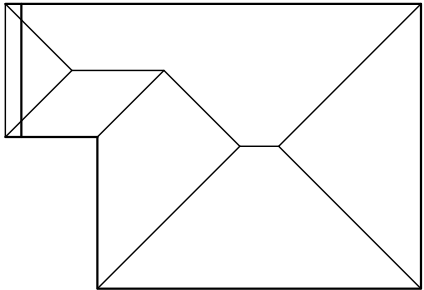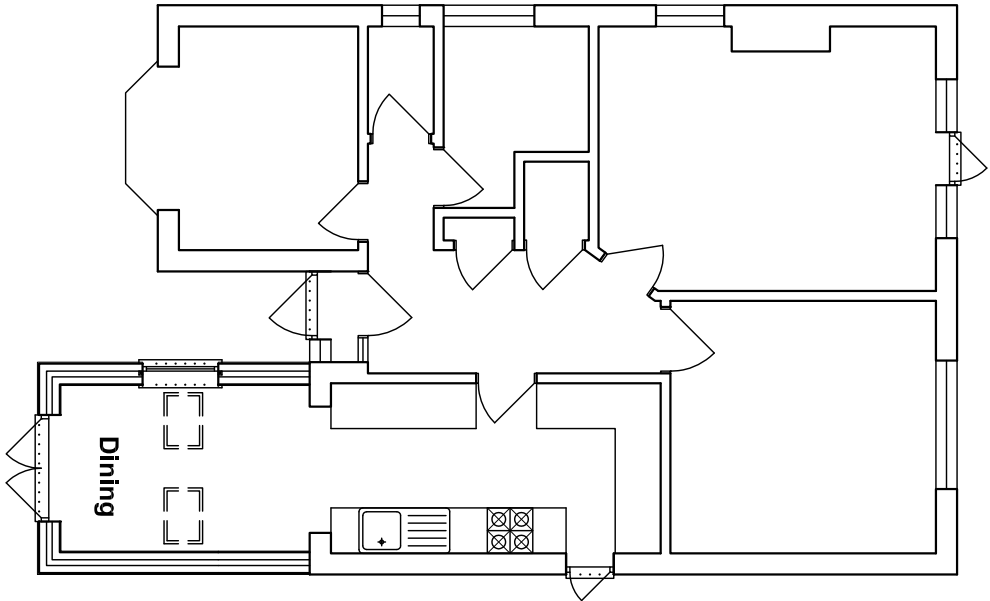


Existing

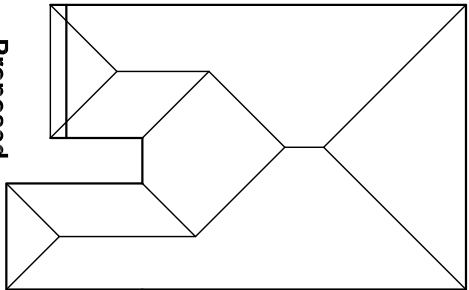

Proposed

Roof plans

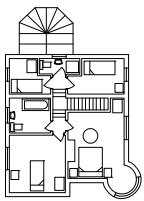Bryceson Shaw Associates <i>Surveyors and Designers</i>	
2 Wellesley Court, Fitzalan Road, Littlehampton, West Sussex BN17 5JW Tel. & Fax 01903 734381 Mobile: 07889 651301 E-mail: brycesonshaw@btinternet.com	
	
Project: Proposed extension; 8 Beehive Lane, Ferring BN12 5NL	
Drawing: Plans and elevations as existing and proposed	
For: Mr. & Mrs. Bridgeman	
Drawn: PKS	Date: February 2014
Scales: 1:100 1:200	No: 1561/01/01
To scale when printed on A3	