


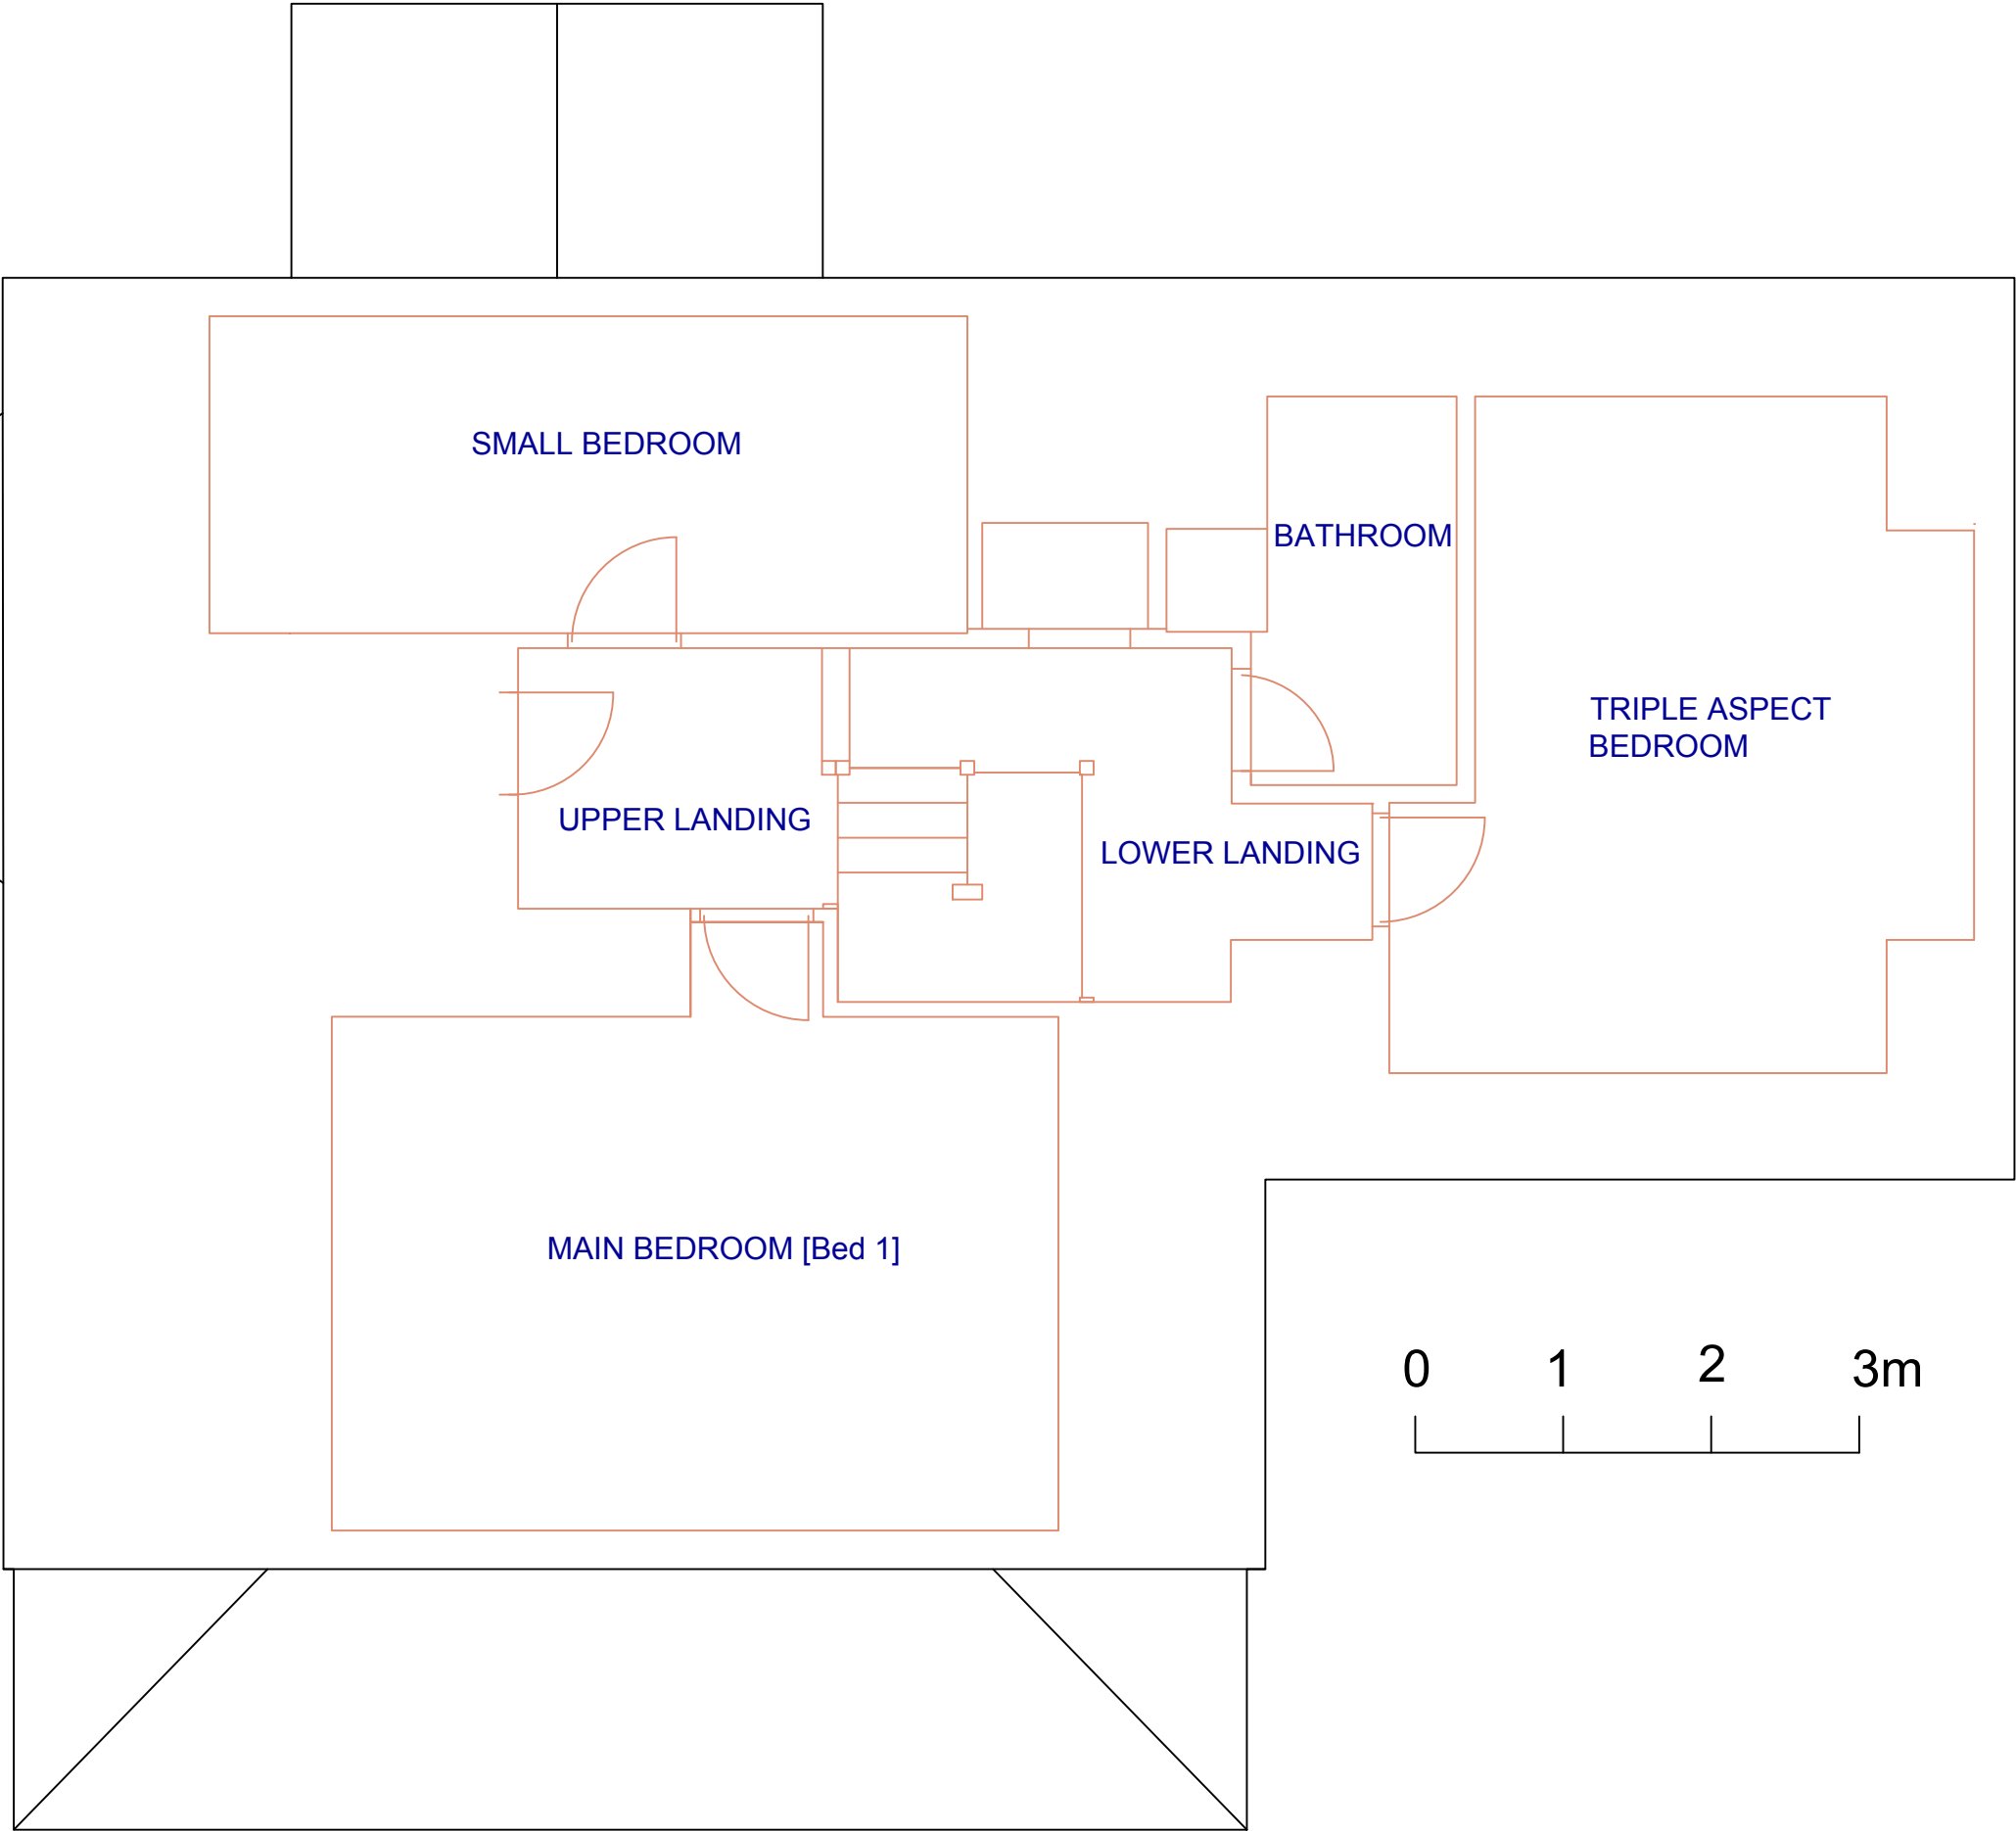

Rev.	Description	Dr'n	Chk	Date
55 SEA LANE GARDENS, FERRING, WEST SUSSEX BN12 5EG				
Mr & Mrs D Brooks				
Title Reconstructed Sunroom Extension 1st Floor Plan				
Scales 1:50		Sheet Size A3		
Drawn DMB		Checked		Date Dec 17
Drg. No. 55SLG-05		Revision 0		