


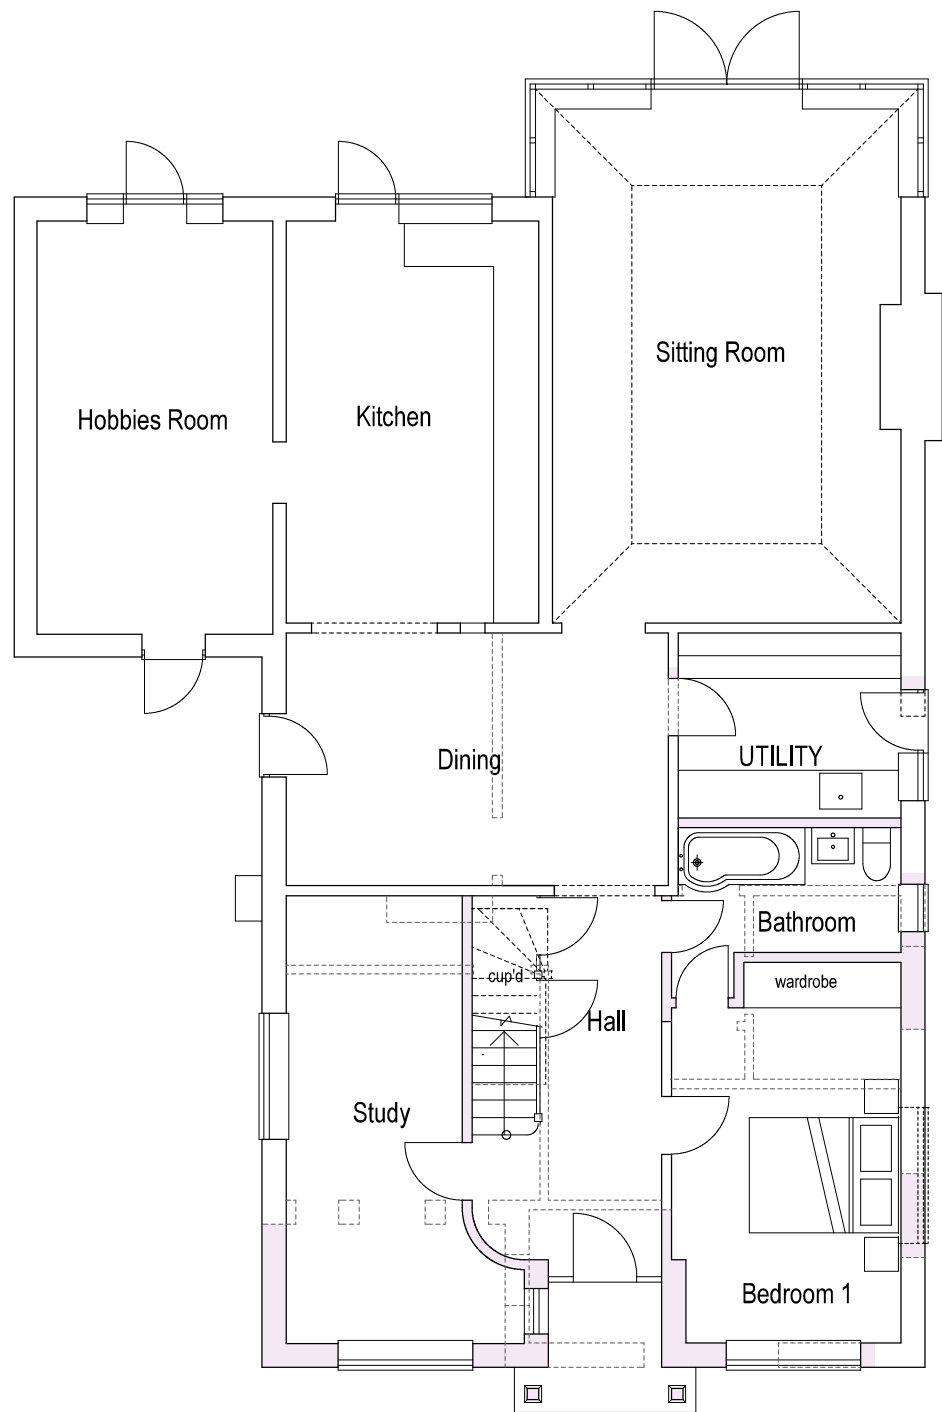


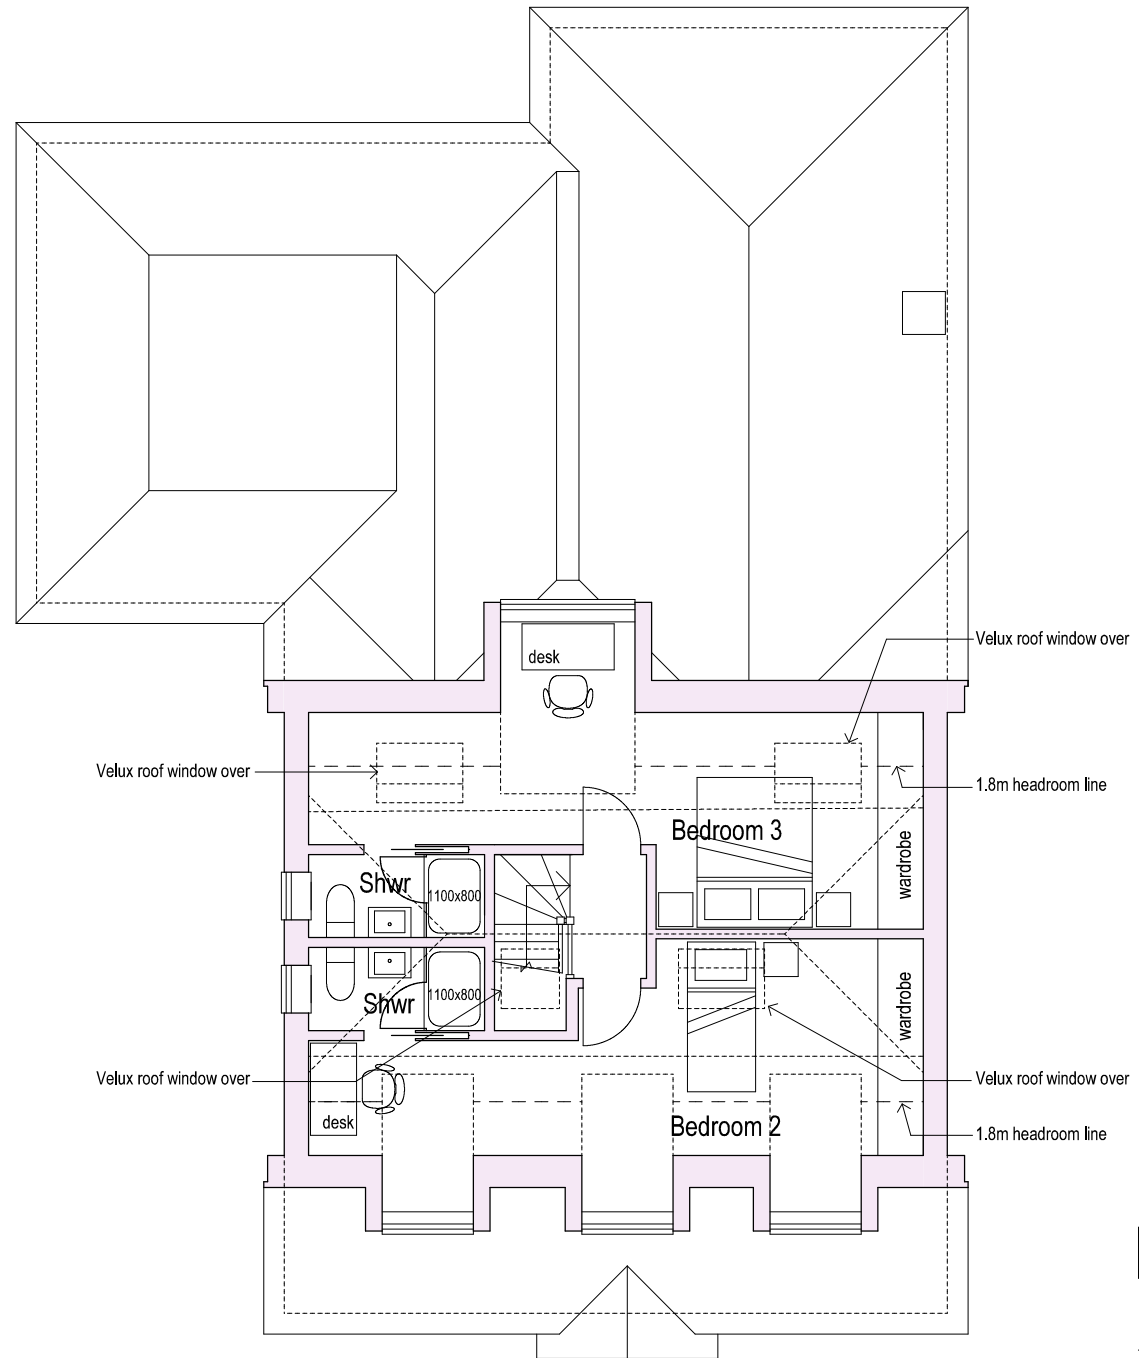

Ground Floor Plan

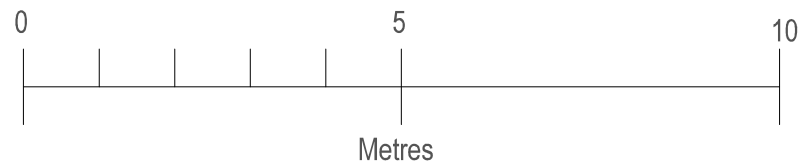

First Floor Plan

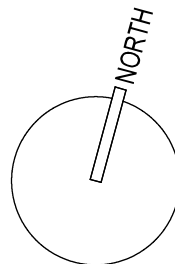

Revisions				
PROJECT				

15 Cissbury Road
Ferring

DRAWING				
---------	--	--	--	--

Floor Plans as Proposed

SCALE	DATE	DRG No
1:100@A3	Feb 2015	1425/C02

Glenn Curran MCIAT

ARCHITECTURAL DESIGN + TECHNOLOGY
THE STUDIO 19 UPPER WEST DRIVE FERRING WEST SUSSEX BN12 5FG
T 01903 248787 M 07505 306875 E INFO@GLENNCURRAN.CO.UK

© Copyright