


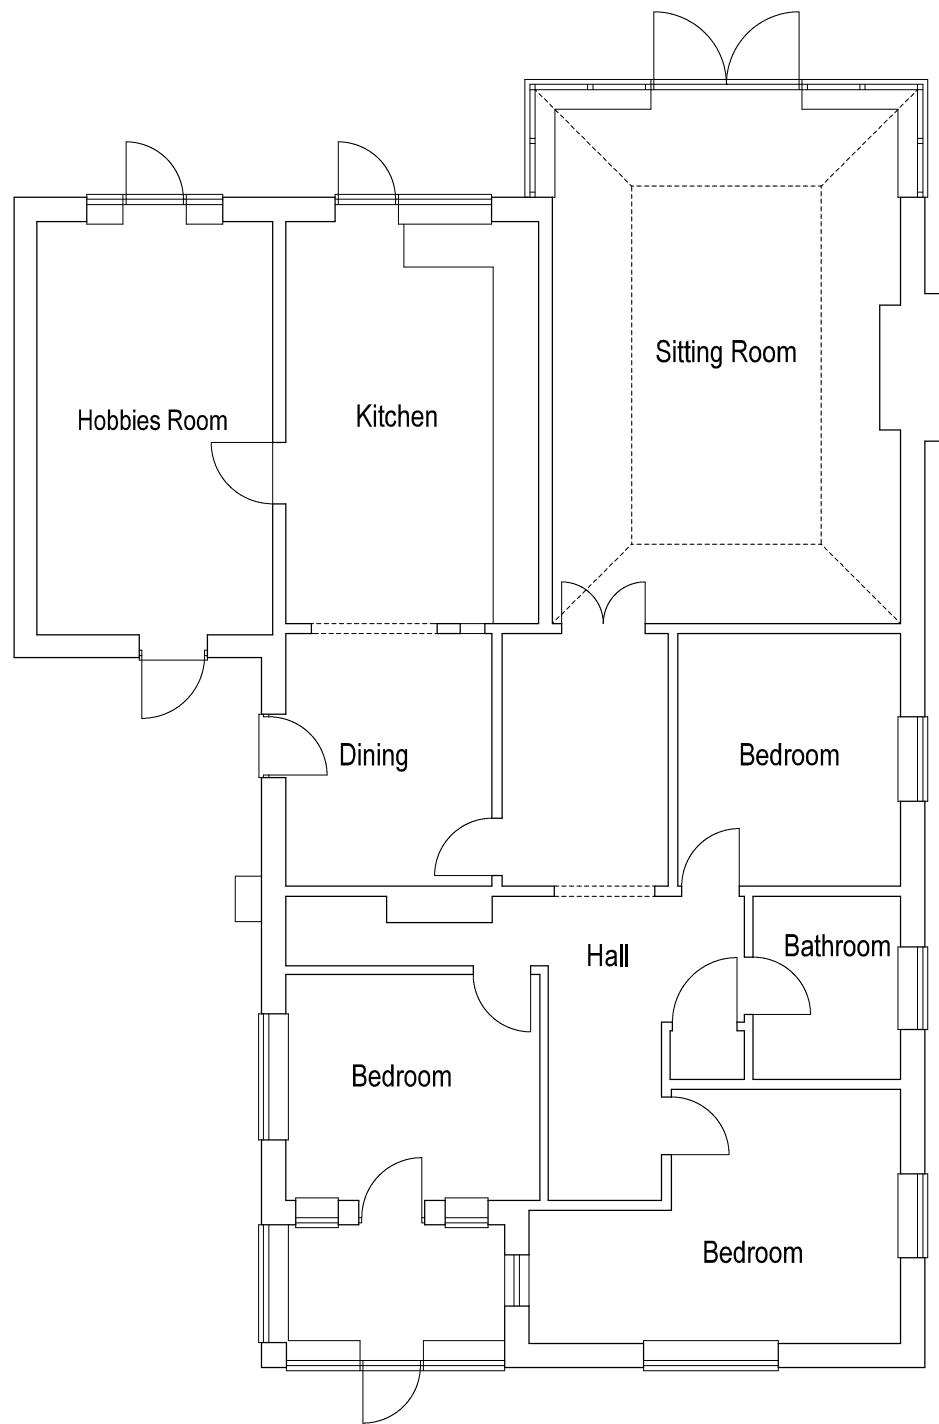


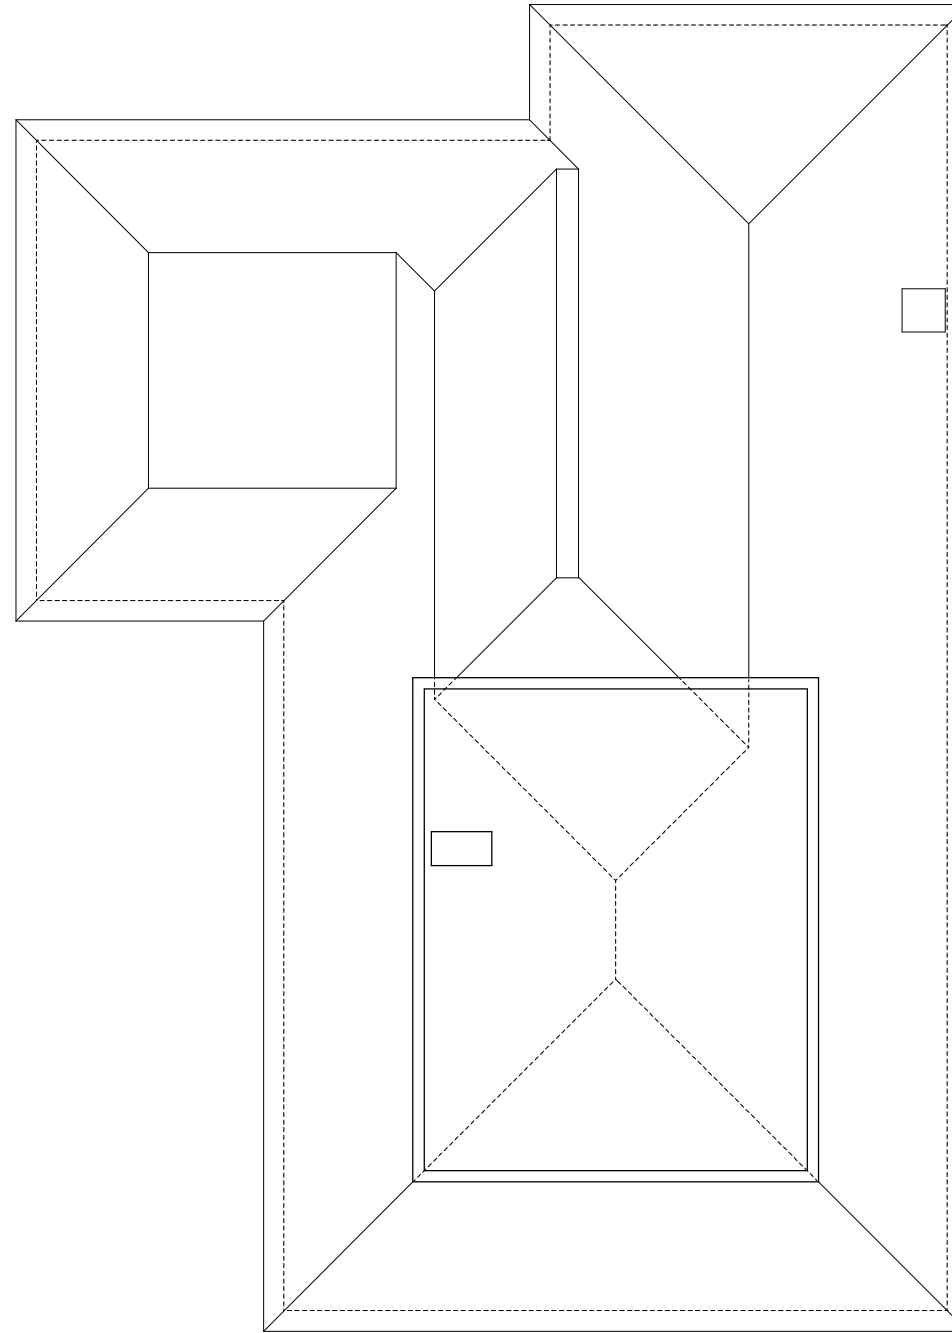

Ground Floor Plan

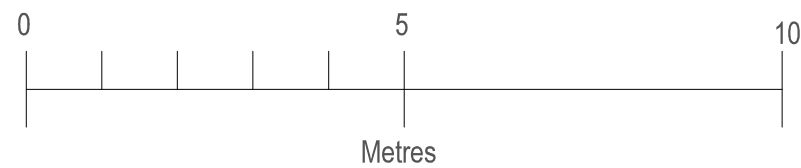

Roof Space Plan

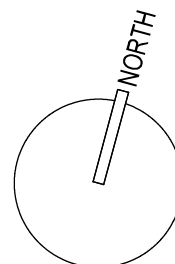

Revisions			
PROJECT			

15 Cissbury Road
Ferring

DRAWING	
---------	--

Floor Plans as Existing

SCALE	DATE	DRG No
1:100@A3	Feb 2015	1425/SR02

Glenn Curran MCIAT

ARCHITECTURAL DESIGN + TECHNOLOGY
THE STUDIO 19 UPPER WEST DRIVE FERRING WEST SUSSEX BN12 3RG
T 01903 248787 M 07905 306875 E INFO@GLENNCURRAN.CO.UK

© Copyright