


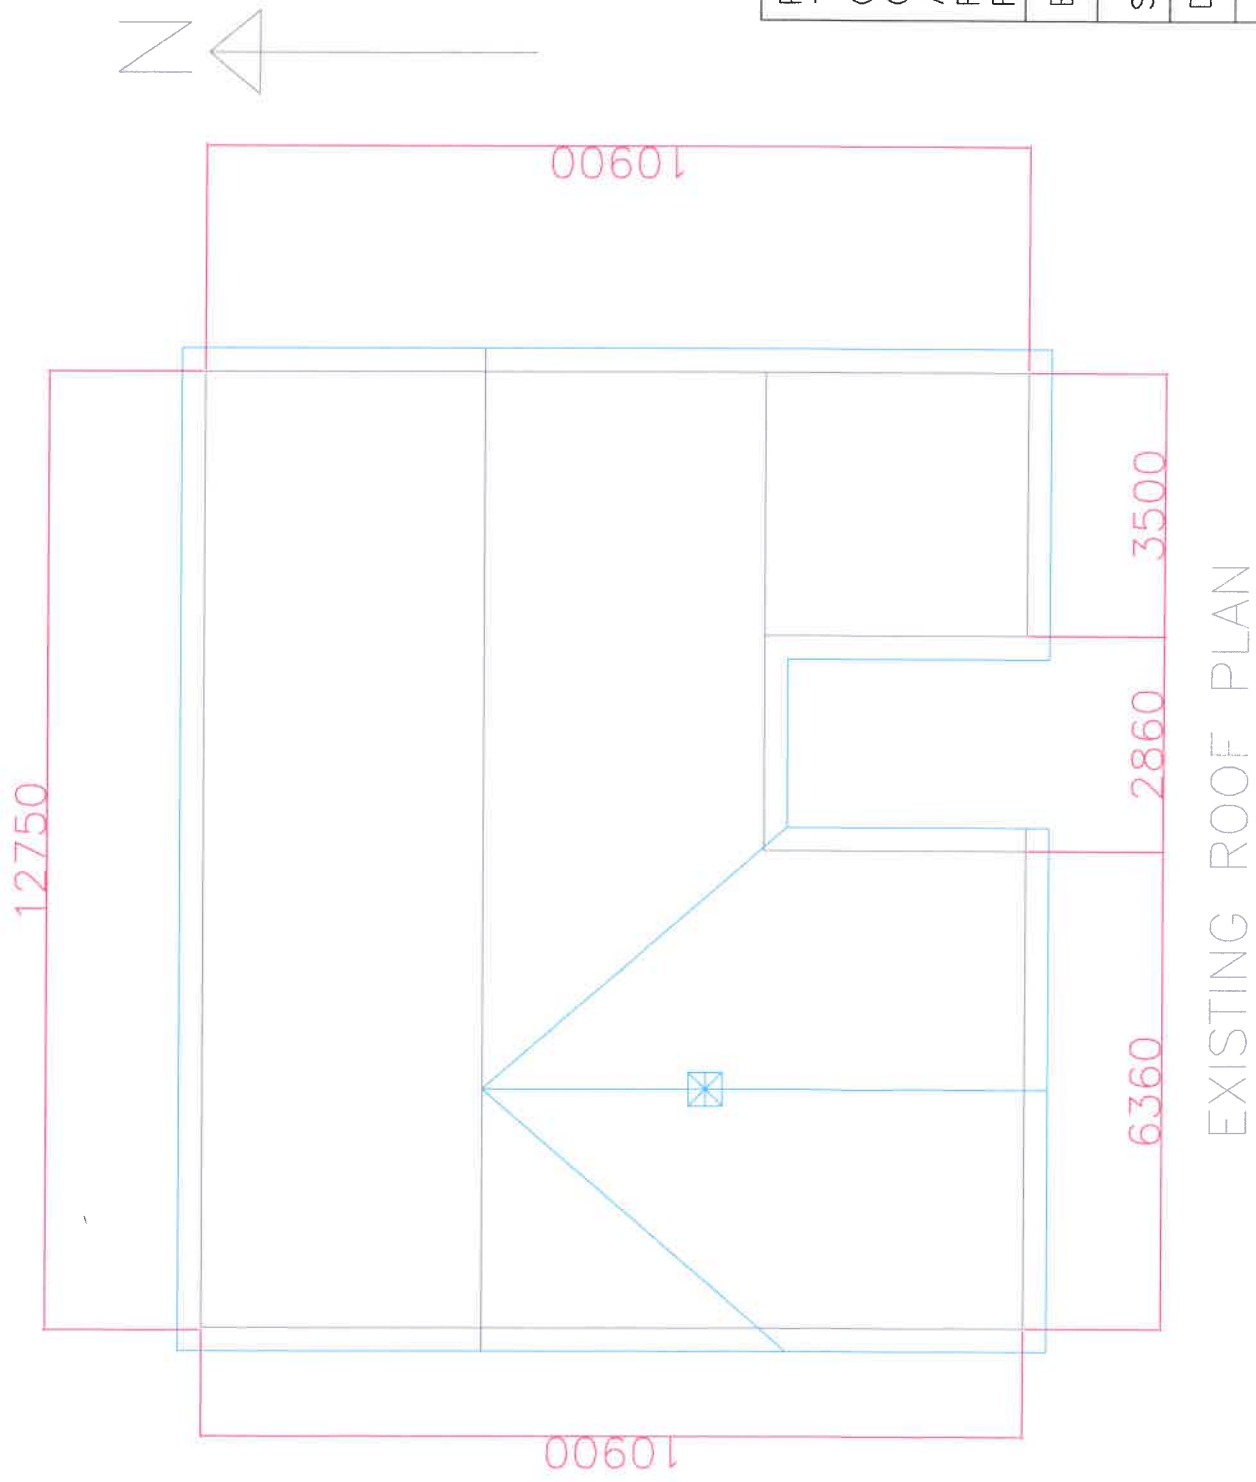

EXISTING ROOF PLAN

PROPOSED NEW ROOM TO SOUTH ELEVATION AND CHANGE GARAGE TO NEW KITCHEN AND OTHER INTERNAL ALTERATIONS AT 2 GREENWAYS CRESCENT, FERRING,BN12 5EF FOR MR. & MRS. S. ROBERTS	
EXISTING ROOF PLAN	
SCALE	1:100
DATE	18-11-2019
DRAWING NO. AWG -- 04	