



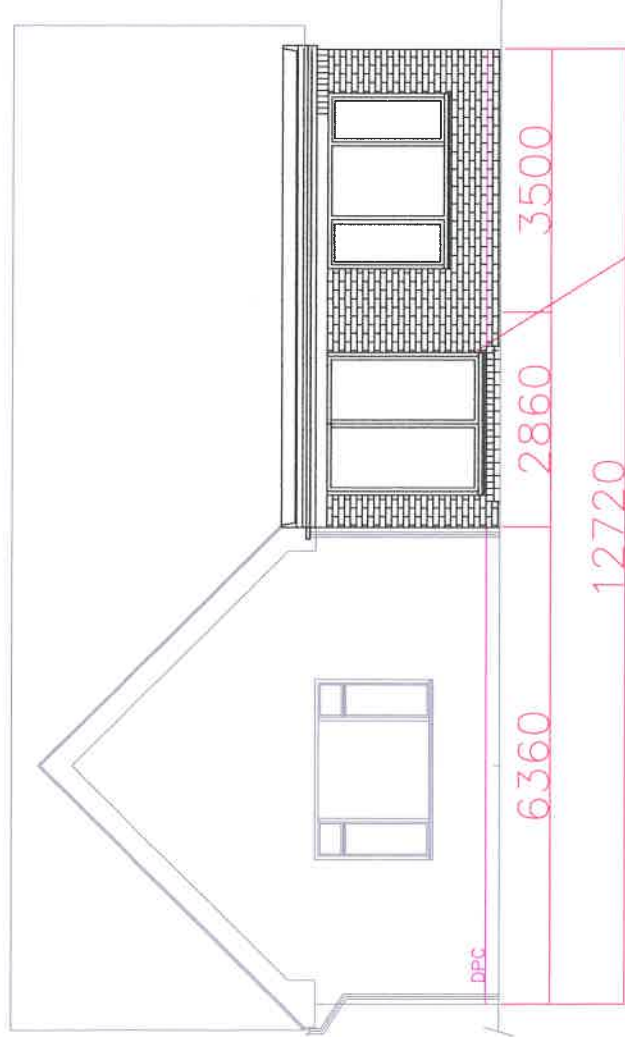

PROPOSED SOUTH ELEVATION

NEW PATIO DOORS
AND CAVITY WALLS
TO NEW SUN ROOM

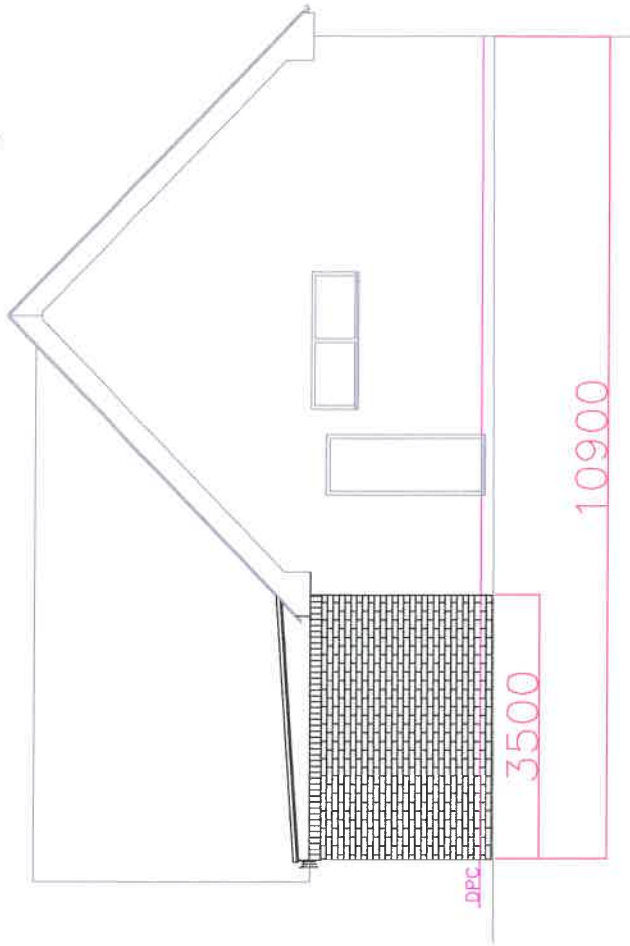

PROPOSED EAST ELEVATION

PROPOSED NEW ROOM
TO SOUTH ELEVATION AND CHANGE
GARAGE TO NEW KITCHEN AND
OTHER INTERNAL ALTERATIONS
AT 2 GREENWAYS CRESCENT,
FERRING, BN12 5EF
FOR MR. & MRS. S. ROBERTS

PROPOSED ELEVATIONS

SCALE 1:100

DATE 18-11-2019

DRAWING NO. AWG - 06