



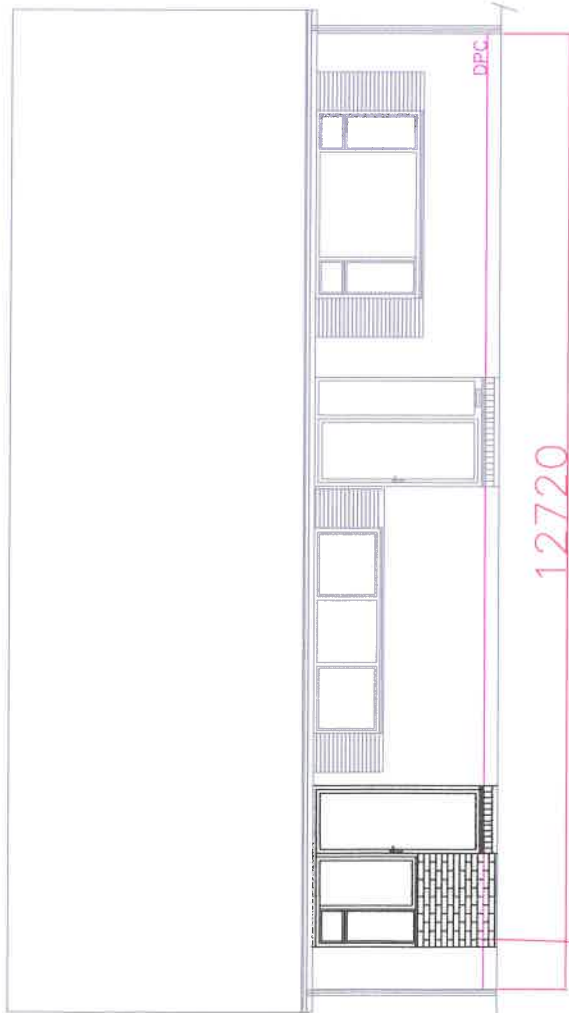

PROPOSED NORTH ELEVATION

GARAGE DOOR REMOVED  
AND REPLACED WITH  
CAVITY WALL, DOOR AND WINDOW

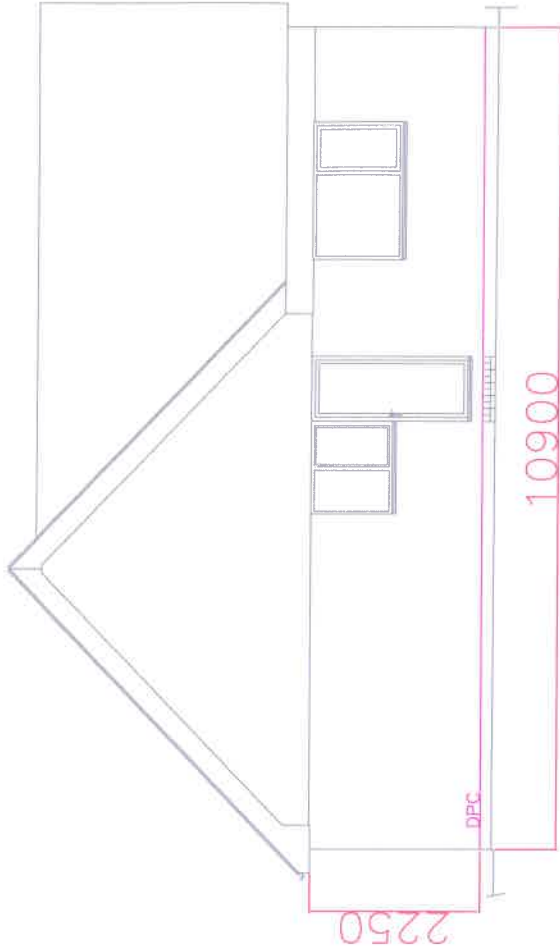

PROPOSED WEST ELEVATION

PROPOSED NEW ROOM  
TO SOUTH ELEVATION AND CHANGE  
GARAGE TO NEW TITCHEN AND  
OTHER INTERNAL ALTERATIONS  
AT 2 GREENWAYS CRESCENT,  
FERRING, BN12 5EF  
FOR MR. & MRS. S. ROBERTS

PROPOSED ELEVATIONS

SCALE 1:100

DATE 18-11-2019

DRAWING NO. AWG - 05