


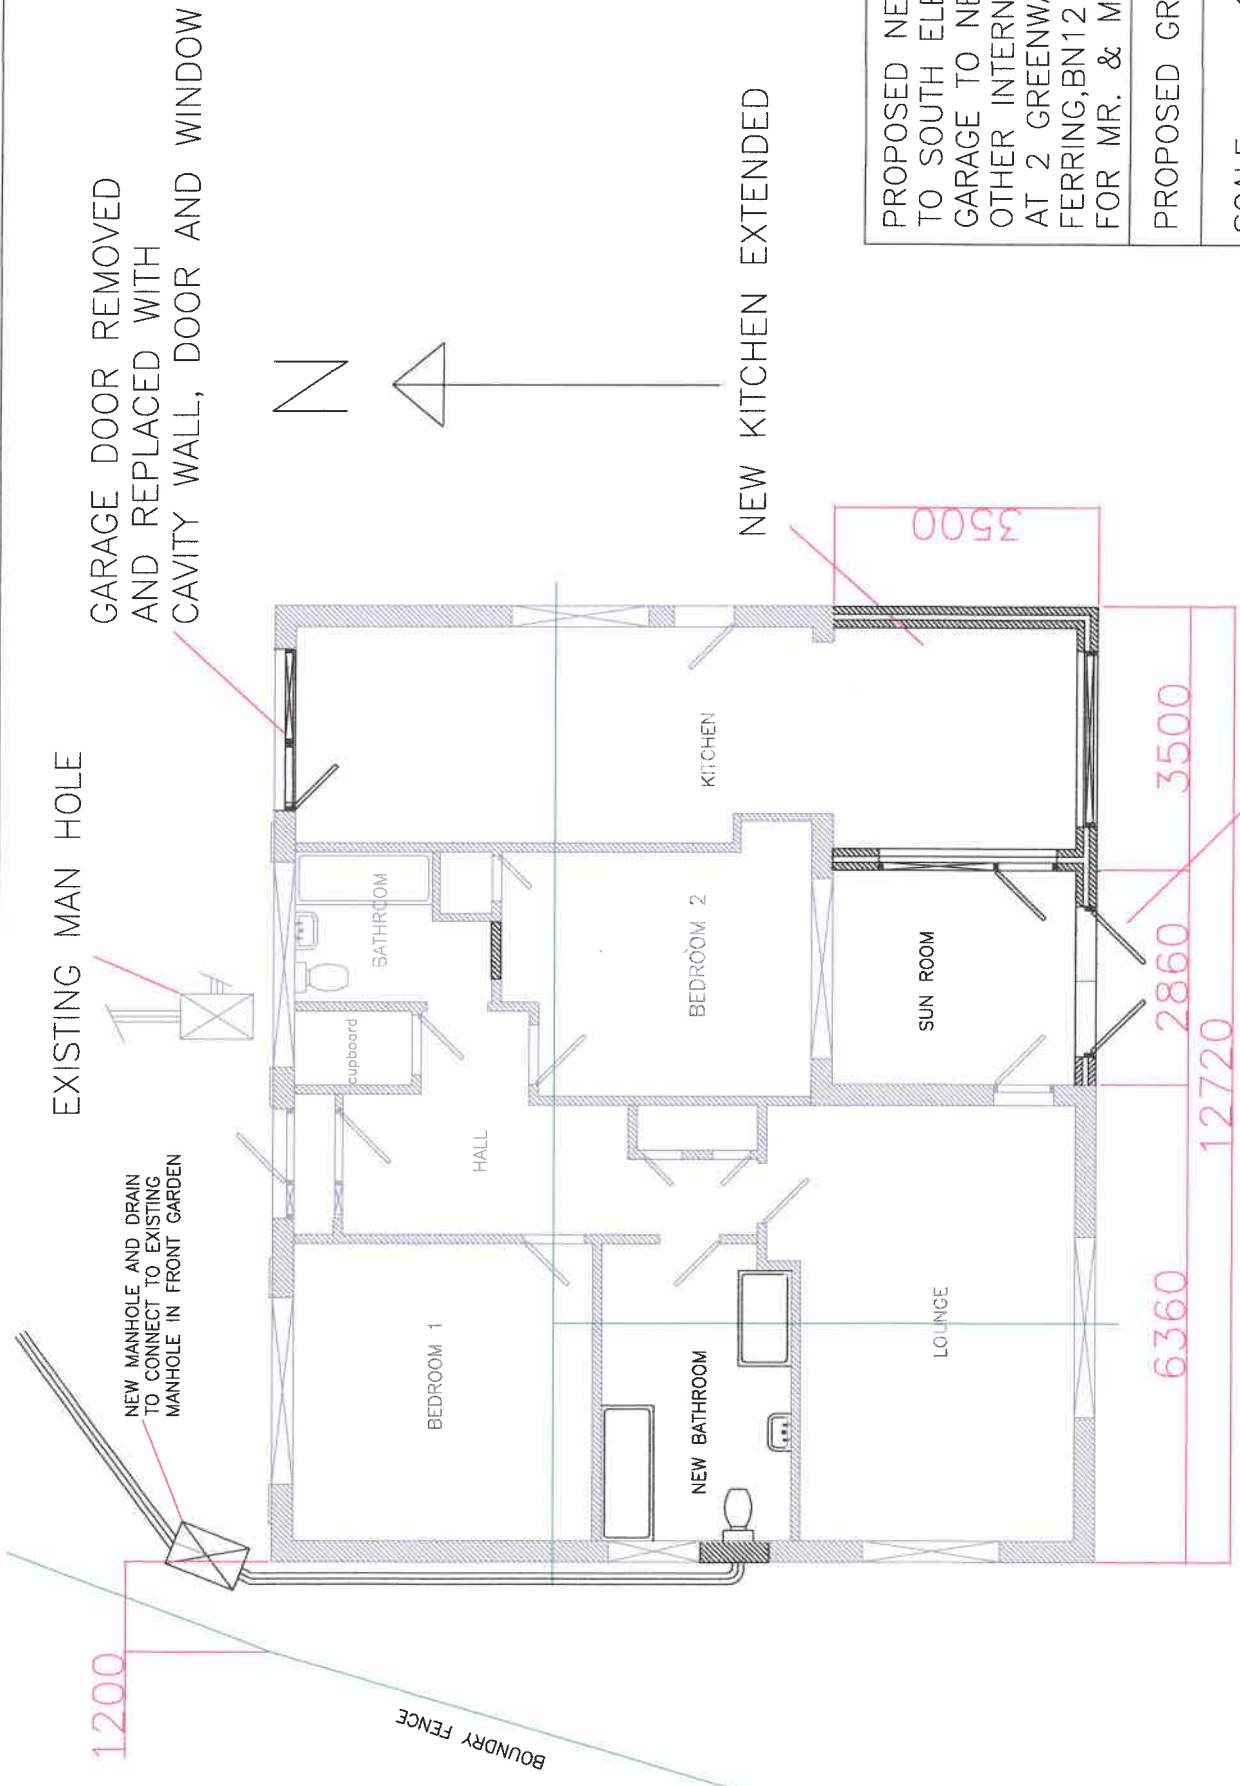

PROPOSED GROUND FLOOR PLAN

PROPOSED NEW ROOM TO SOUTH ELEVATION AND CHANGE GARAGE TO NEW KITCHEN AND OTHER INTERNAL ALTERATIONS AT 2 GREENWAYS CRESCENT, FERRING, BN12 5EF FOR MR. & MRS. S. ROBERTS	
PROPOSED GROUND FLOOR PLAN	
SCALE	1:100
DATE	18-11-2019
DRAWING NO.	AWG - 07