
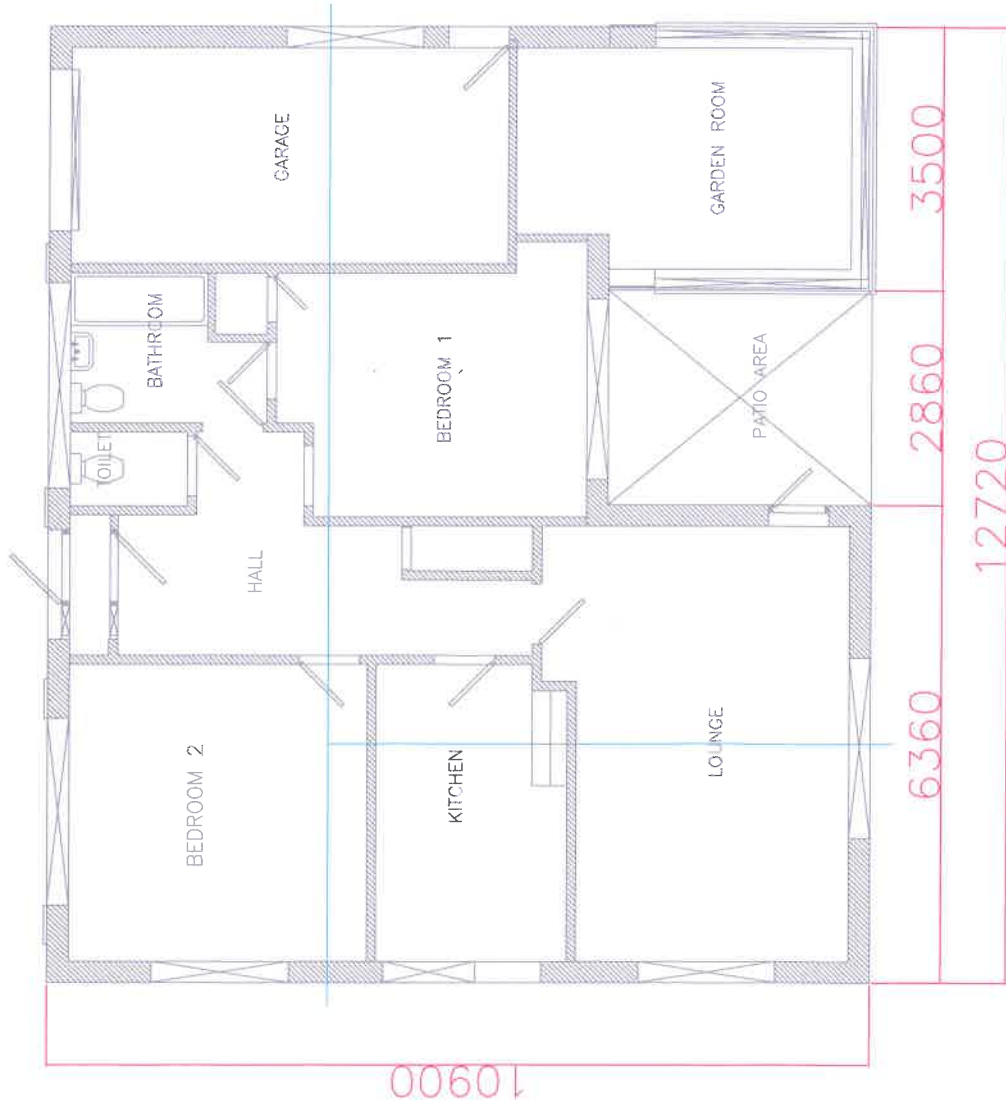


 

EXISTING GROUND FLOOR PLAN

PROPOSED NEW ROOM
TO SOUTH ELEVATION AND CHANGE
GARAGE TO NEW KITCHEN AND
OTHER INTERNAL ALTERATIONS
AT 2 GREENWAYS CRESCENT,
FERRING, BN12 5EF
FOR MR. & MRS. S. ROBERTS

EXISTING GROUND FLOOR PLAN

SCALE 1:100

DATE 18-11-2019

DRAWING NO. AWG -- 03