



- Proposed Material Key :
1. Brick to match existing
 2. New PVC Door
 3. Clay roof tiles to match existing
 4. Aluminum Bifold doors
 5. GRP Roof

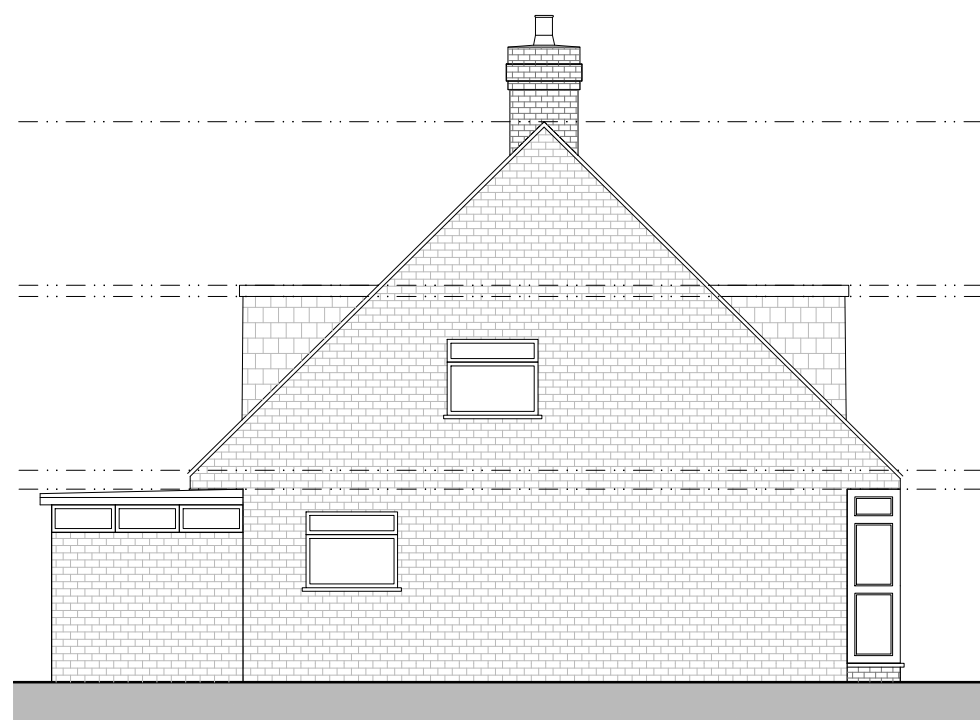

Existing East Elevation

0 1m 5m 10m
scale 1:100

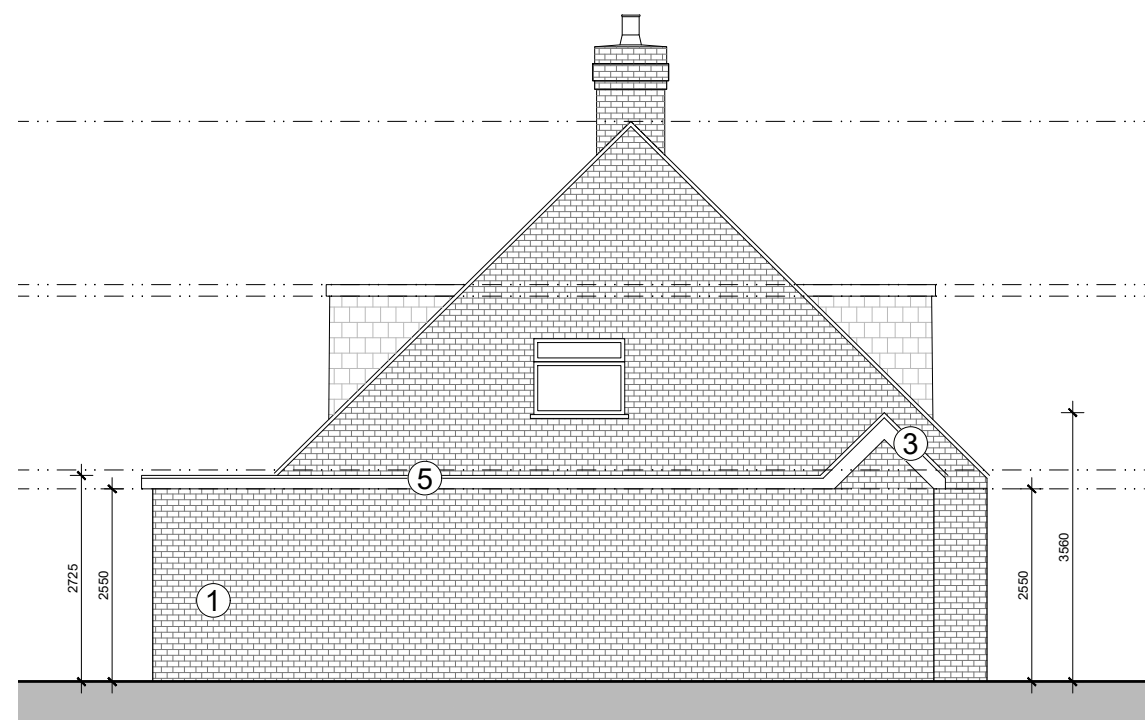

Proposed East Elevation

0 1m 5m 10m
scale 1:100



E: Cre8tivelines@outlook.com M:07500181917
No.2 Old School,Old School Lane,Fittleworth,RH20 1JZ

THESE DRAWINGS ARE FOR PLANNING PERMISSION ONLY.
ALL MEASUREMENTS TO BE TAKEN ON SITE FOR BUILDING
WORKS.

PROJECT Hewitt,No.31	DRAWING NO. 1476-P301	SCALE 1:100 @ A3	01	A
ADDRESS No.31 Rife Way Ferring	DRAWING TITLE Existing & Proposed East Elevation	DRAWN BY CRE8TIVE LINES - ROZ NOWAK		
ARUN DISTRICT COUNCIL FG/35/21/PL BN12 5JY			March 2021	