



- Proposed Material Key :
- 1. Brick to match existing
 - 2. New PVC Door
 - 3. Clay roof tiles to match existing
 - 4. Aluminum Bifold doors
 - 5. GRP Roof

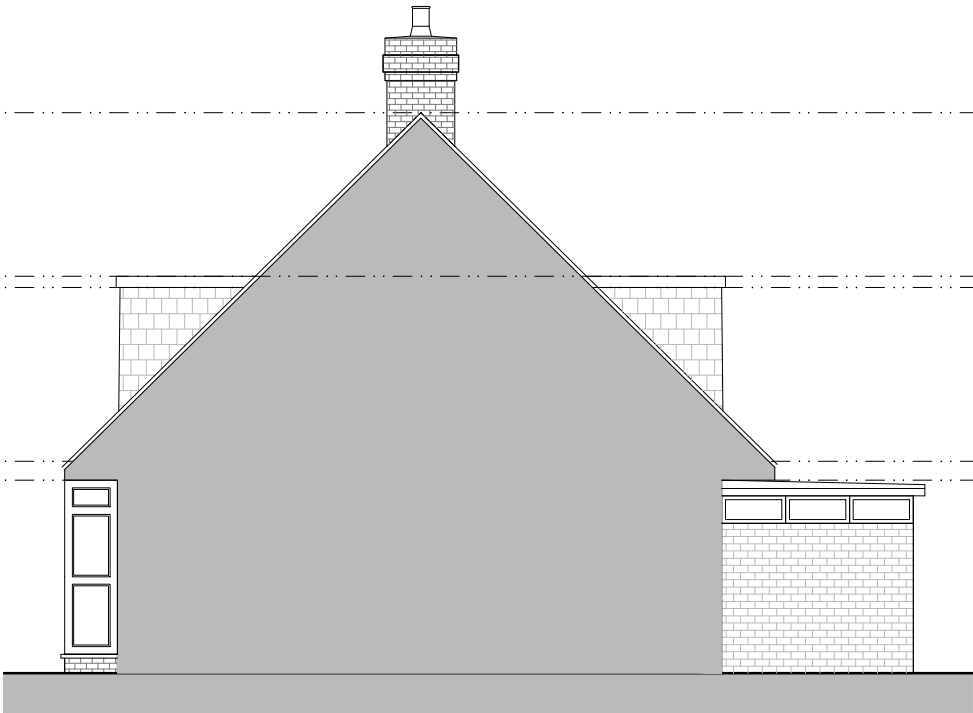

Existing West Elevation

0 1m 5m 10m
scale 1:100

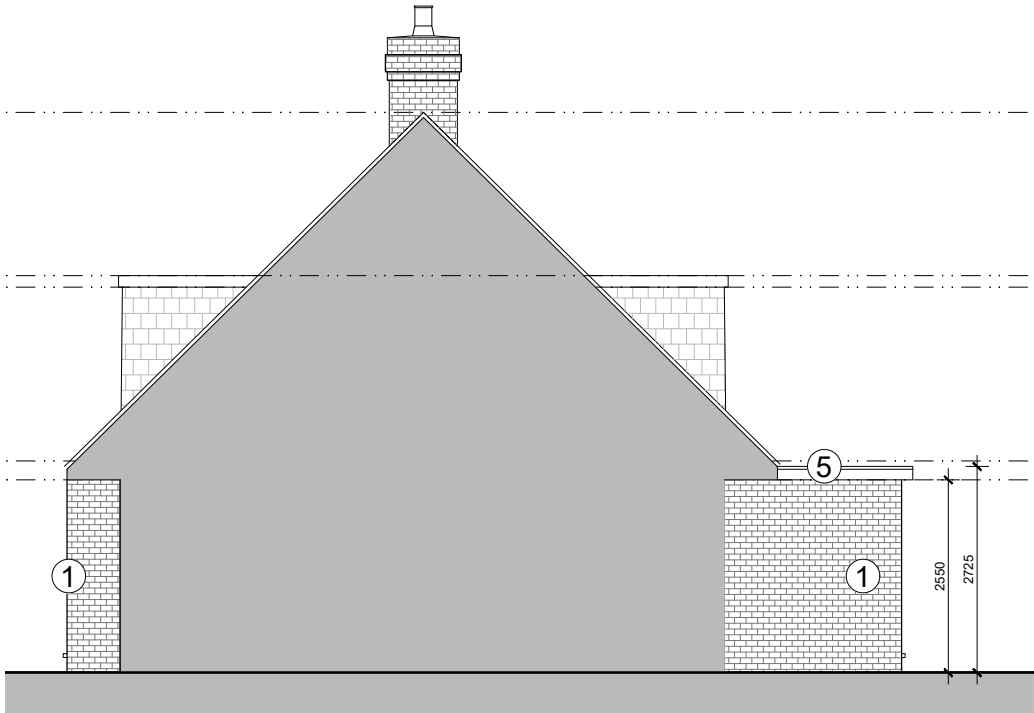

Proposed West Elevation

0 1m 5m 10m
scale 1:100



E: Cre8tivelines@outlook.com M:07500181917
No.2 Old School,Old School Lane,Fittleworth,RH20 1JZ

THESE DRAWINGS ARE FOR PLANNING PERMISSION ONLY.
ALL MEASUREMENTS TO BE TAKEN ON SITE FOR BUILDING
WORKS.

PROJECT Hewitt,No.31

DRAWING NO. 1476-P303

SCALE 1:100 @ A3

01

A

ADDRESS
No.31 Rife Way
Ferring

DRAWING TITLE
Existing & Proposed West
Elevation

DRAWN BY
CRE8TIVE LINES - ROZ NOWAK

March 2021