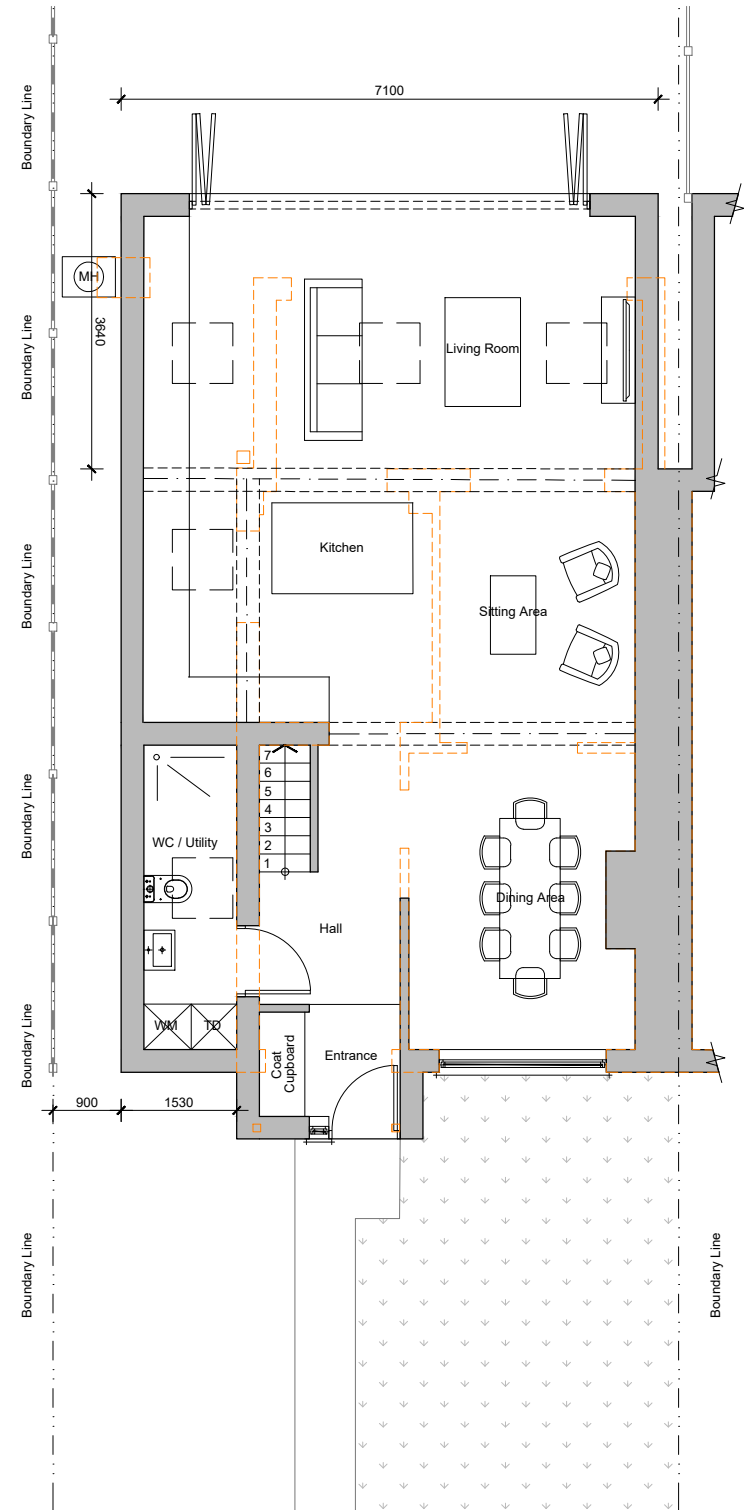
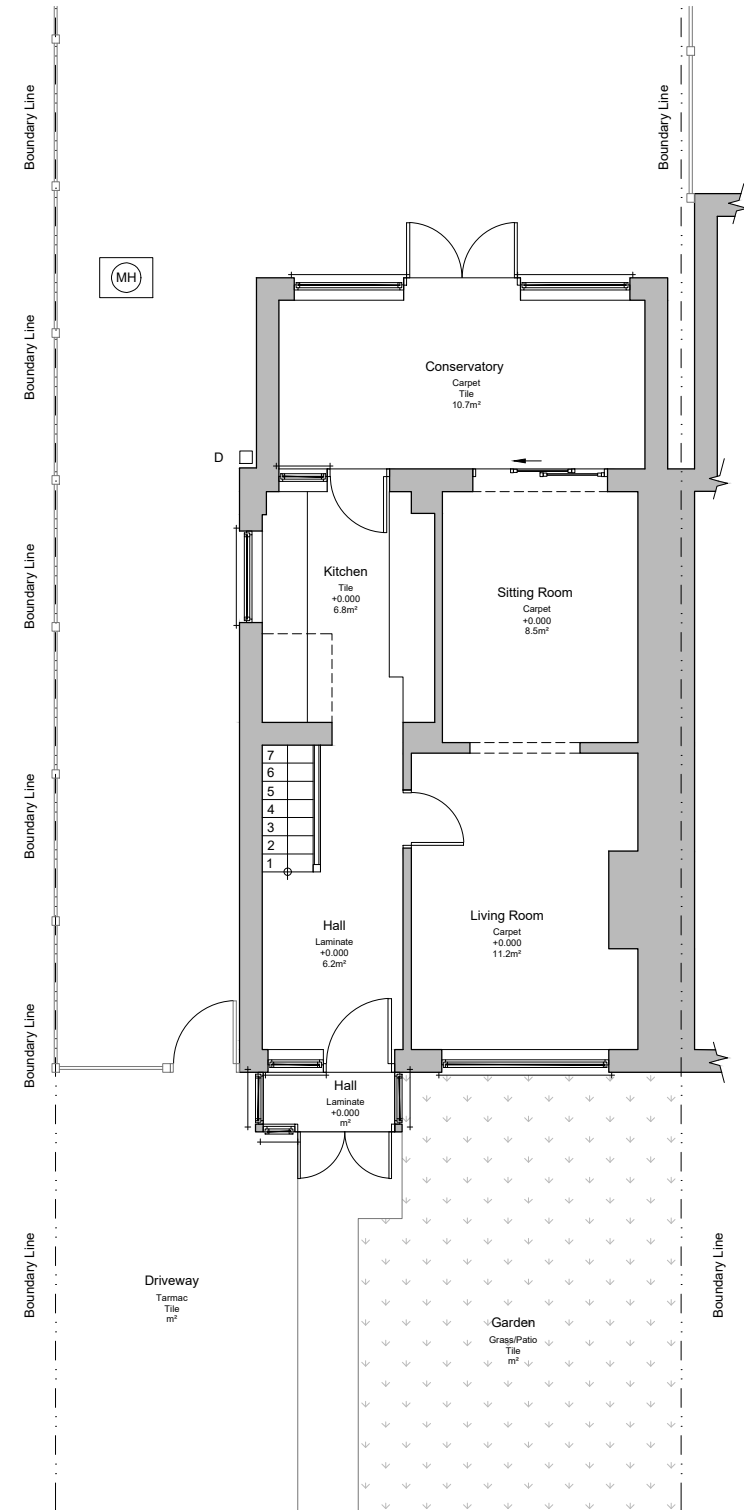


E: Cre8tivelines@outlook.com M:07500181917
No.2 Old School, Old School Lane, Fittleworth, RH20 1JZ

THESE DRAWINGS ARE FOR PLANNING PERMISSION ONLY.
ALL MEASUREMENTS TO BE TAKEN ON SITE FOR BUILDING WORKS.

PROJECT Hewitt, No.31	DRAWING NO. 1476-P003	SCALE 1:100 @ A3	01	A
ADDRESS No.31 Rife Way Ferring	DRAWING TITLE Existing & Proposed Ground Floor Plans	DRAWN BY CRE8TIVE LINES - ROZ NOWAK	March 2021	