


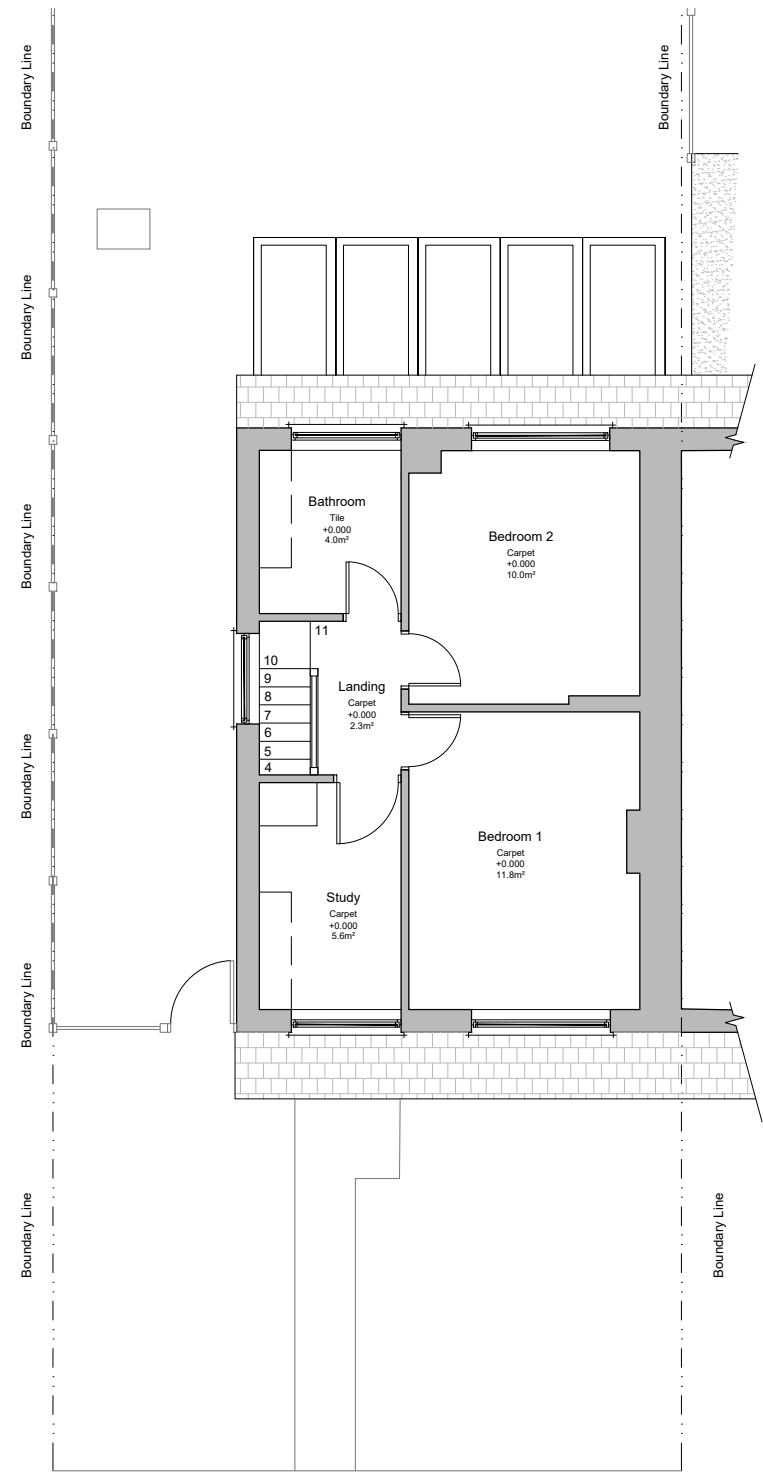
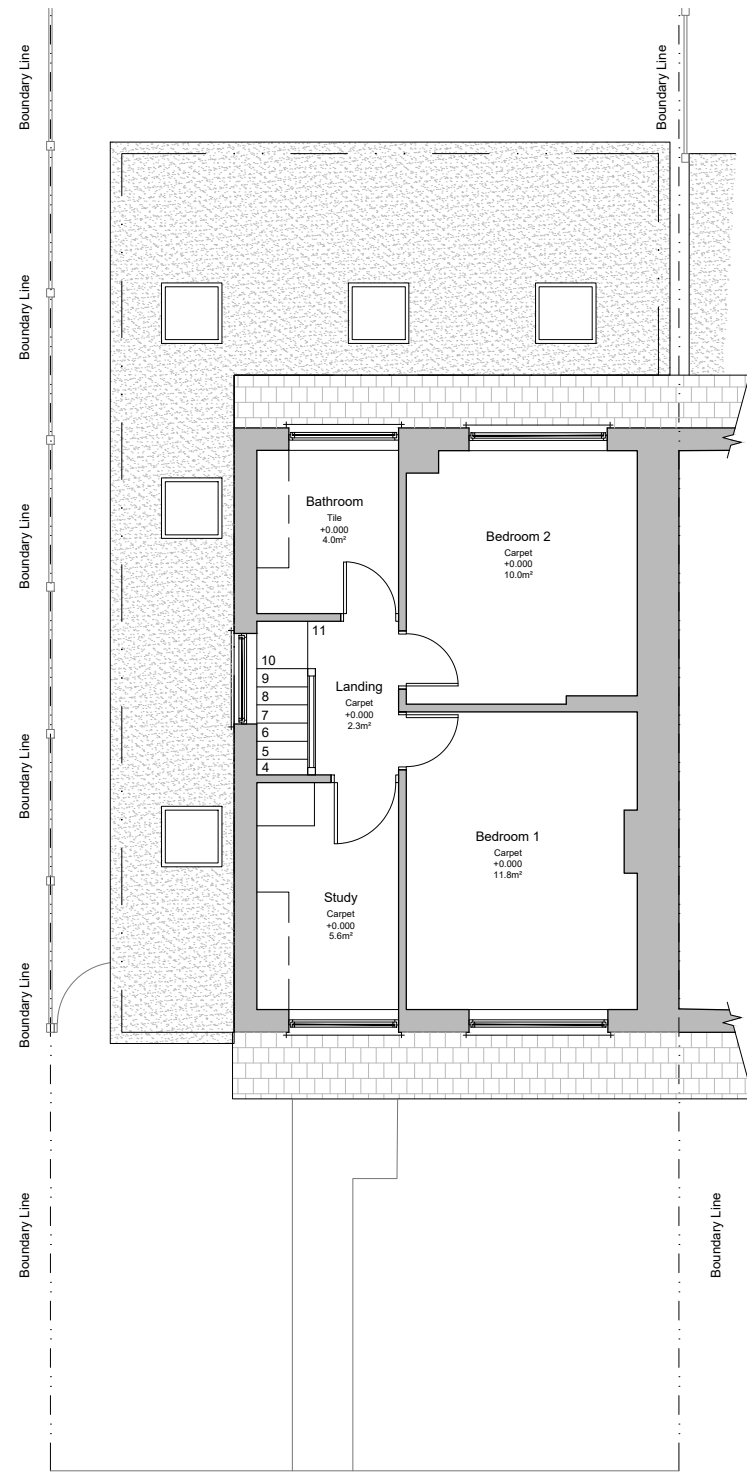


 

Existing First Floor Plan

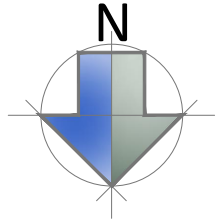

Proposed First Floor Plan

 

PROJECT Hewitt, No.31

ADDRESS  
No.31 Rife Way  
Ferring

ARUN DISTRICT COUNCIL FG/35/21/PL BN12 5JY

DRAWING NO. 1476-P004

DRAWING TITLE  
Existing & Proposed First Floor  
Plans

SCALE 1:100 @ A3

DRAWN BY  
CRE8TIVE LINES - ROZ NOWAK

01

A

March 2021

CRE8TIVE  
LINES

E: Cre8tivelines@outlook.com M:07500181917

No.2 Old School, Old School Lane, Fittleworth, RH20 1JZ

THESE DRAWINGS ARE FOR PLANNING PERMISSION ONLY.  
ALL MEASUREMENTS TO BE TAKEN ON SITE FOR BUILDING  
WORKS.