



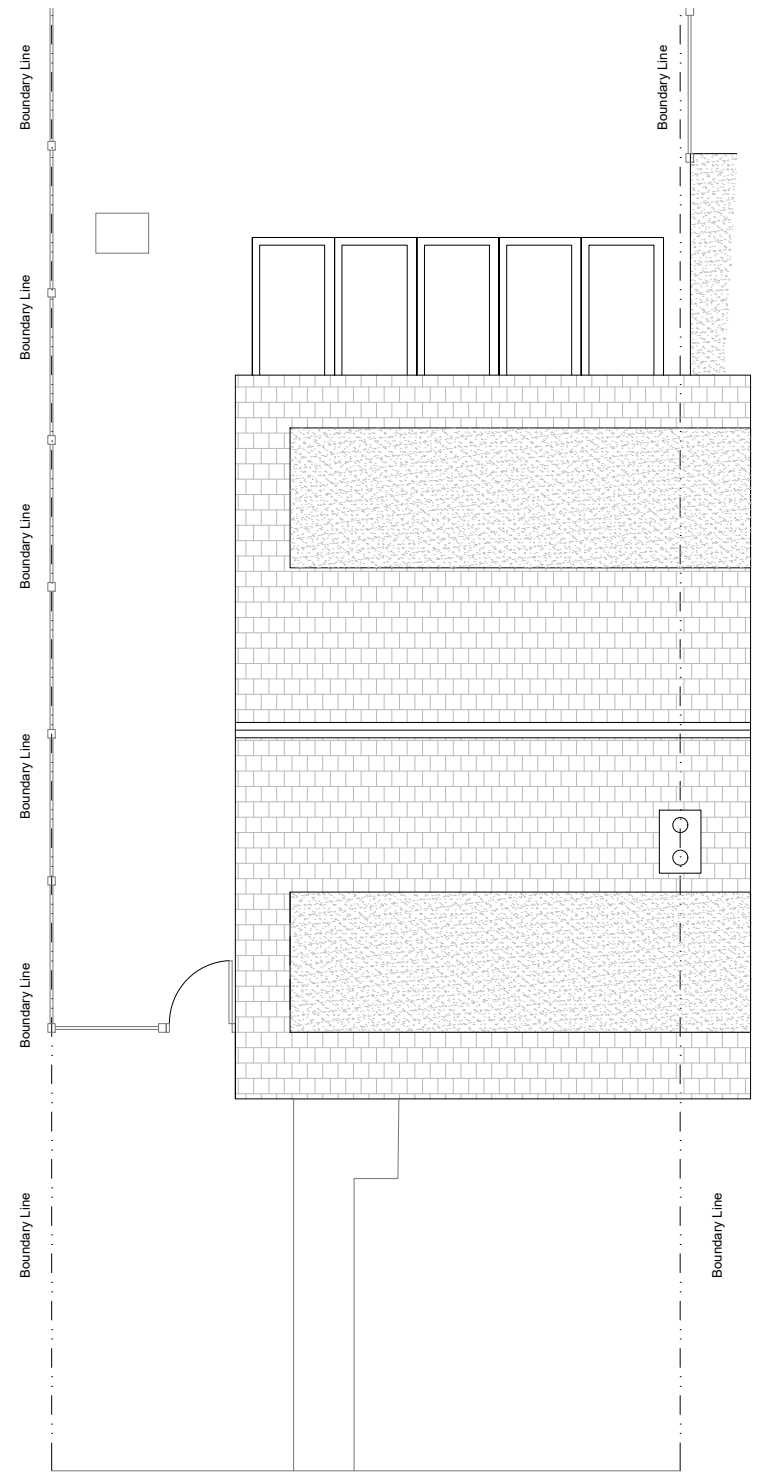


Existing Roof Plans

0 1m 5m 10m
scale 1:100

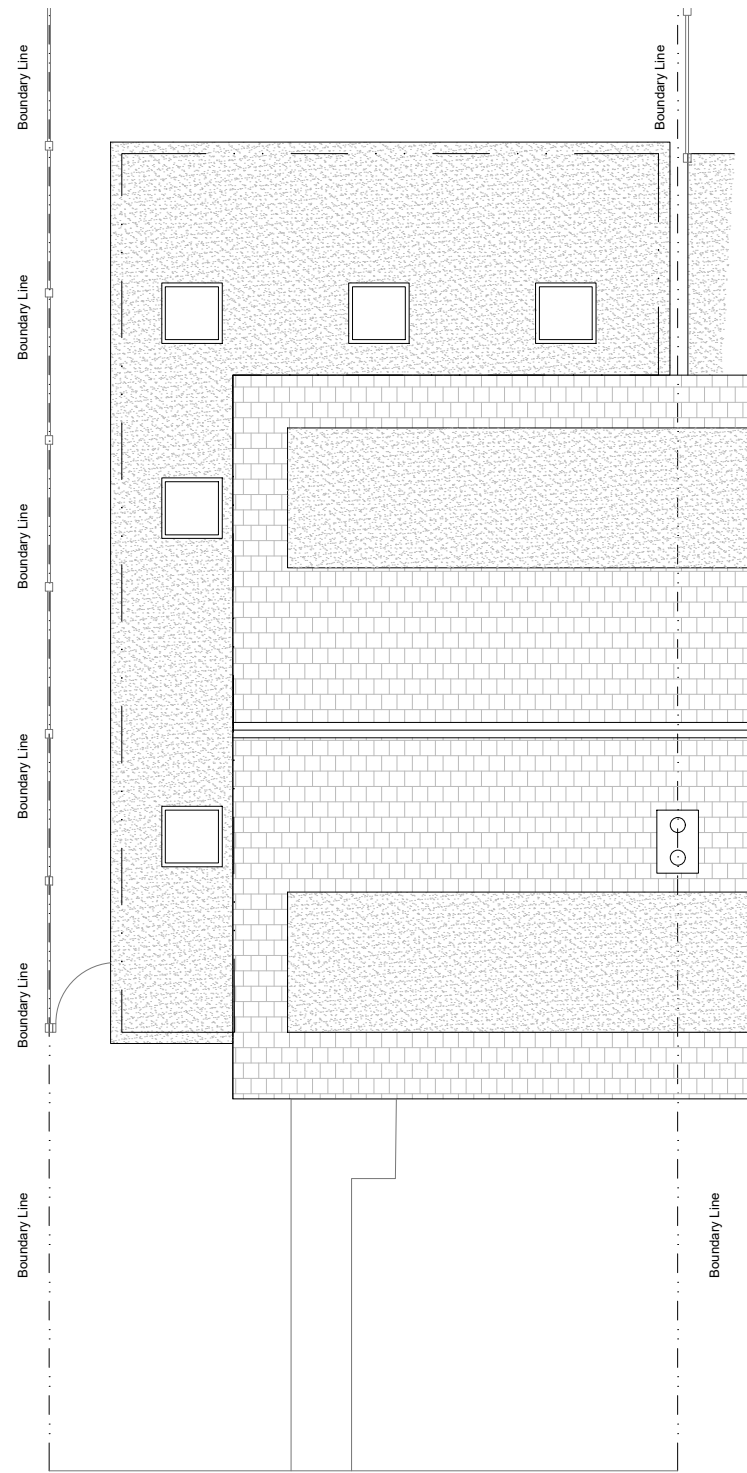

Proposed Roof Plans

0 1m 5m 10m
scale 1:100

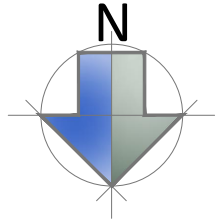

E: Cre8tivelines@outlook.com M:07500181917
No.2 Old School, Old School Lane, Fittleworth, RH20 1JZ

THESE DRAWINGS ARE FOR PLANNING PERMISSION ONLY.
ALL MEASUREMENTS TO BE TAKEN ON SITE FOR BUILDING
WORKS.

PROJECT Hewitt, No.31 DRAWING NO. 1476-P005 SCALE 1:100 @ A3

ADDRESS No.31 Rife Way Ferring
DRAWING TITLE Existing & Proposed Roof Plans

DRAWN BY CRE8TIVE LINES - ROZ NOWAK

01 A

March 2021