



EXISTIN BACK ELEVATION
PROPOSED ROOF PLAN
SECTION 2-2, 9 CLOVER LANE
FERRING WEST SUSSEX

DATE Nov 21	SCALE 1:100 1:50	DRAWING No 8B
----------------	------------------------	------------------

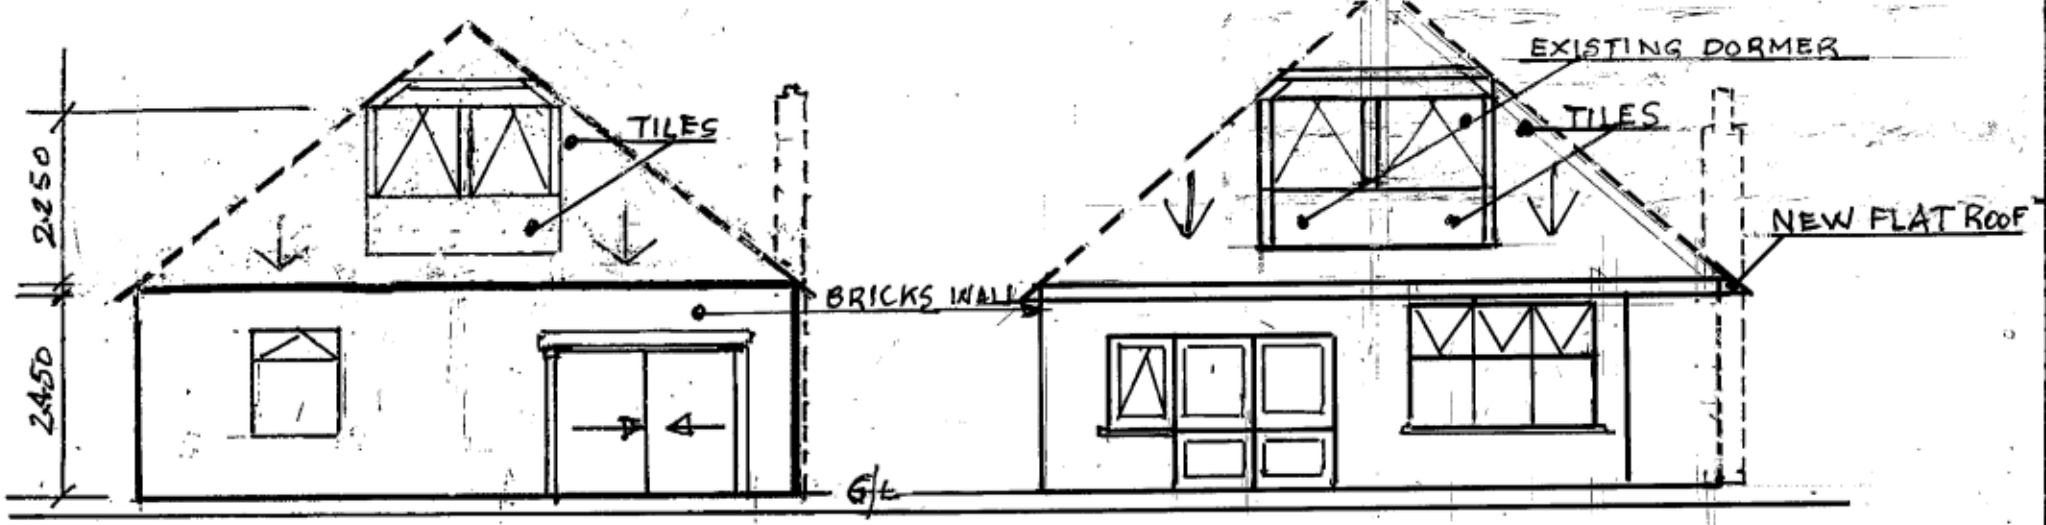


EXISTING BACK ELEVATION
SCALE 1:100

PROPOSED BACK ELEVATION SCALE 1:100

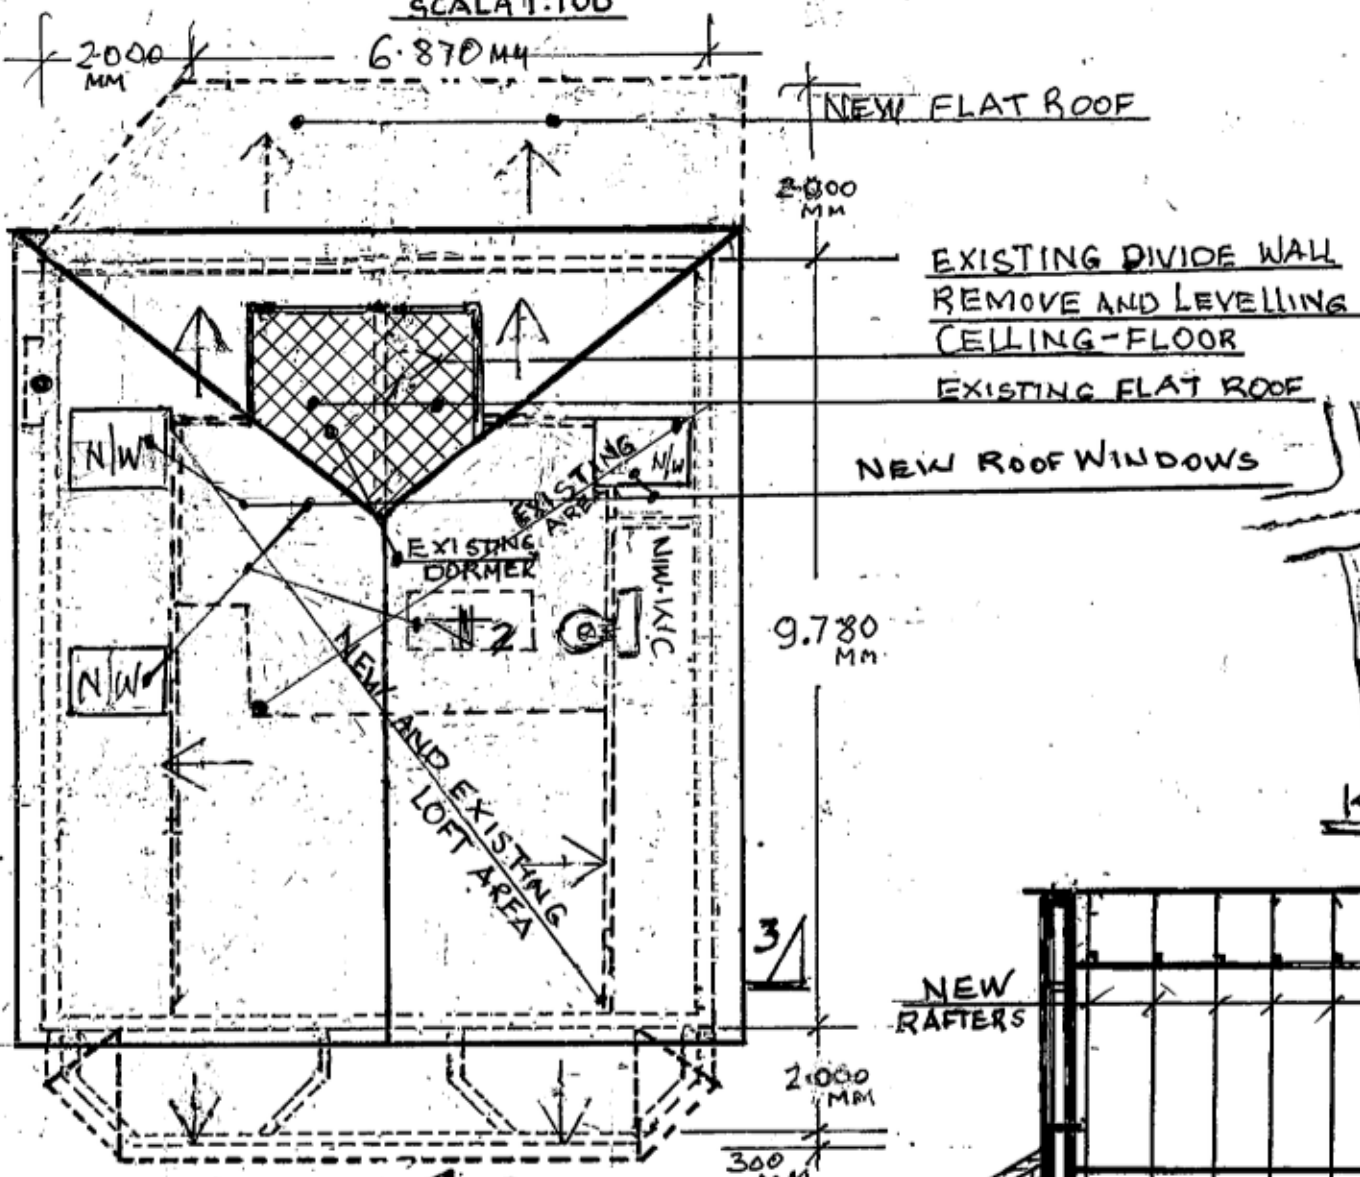


PROPOSED ROOF PLAN SCALE 1:100

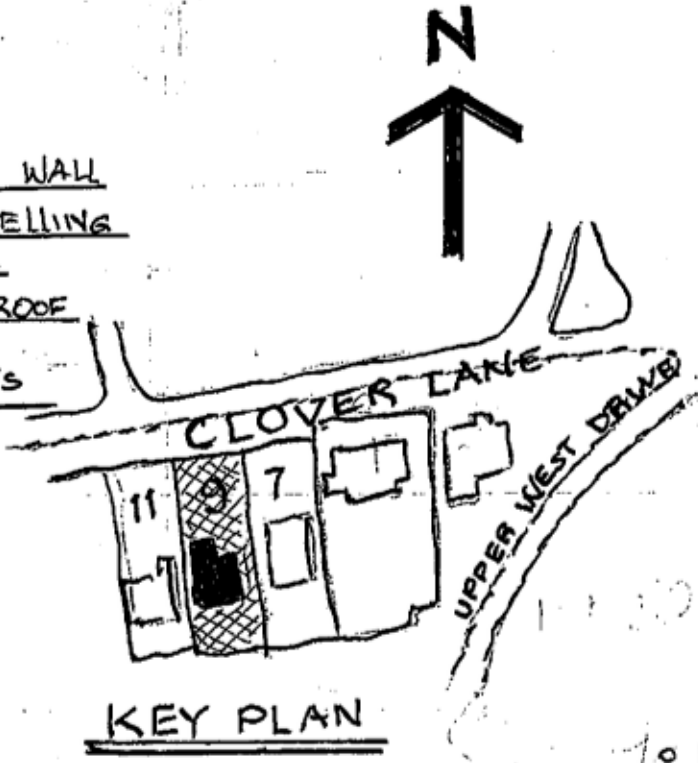

KEY PLAN

NEW D/G WINDOWS 10 No
160 MM CONCRETE COLUMN
SUPPORT CONCRETE BEAM
AND ROOF (8 No)

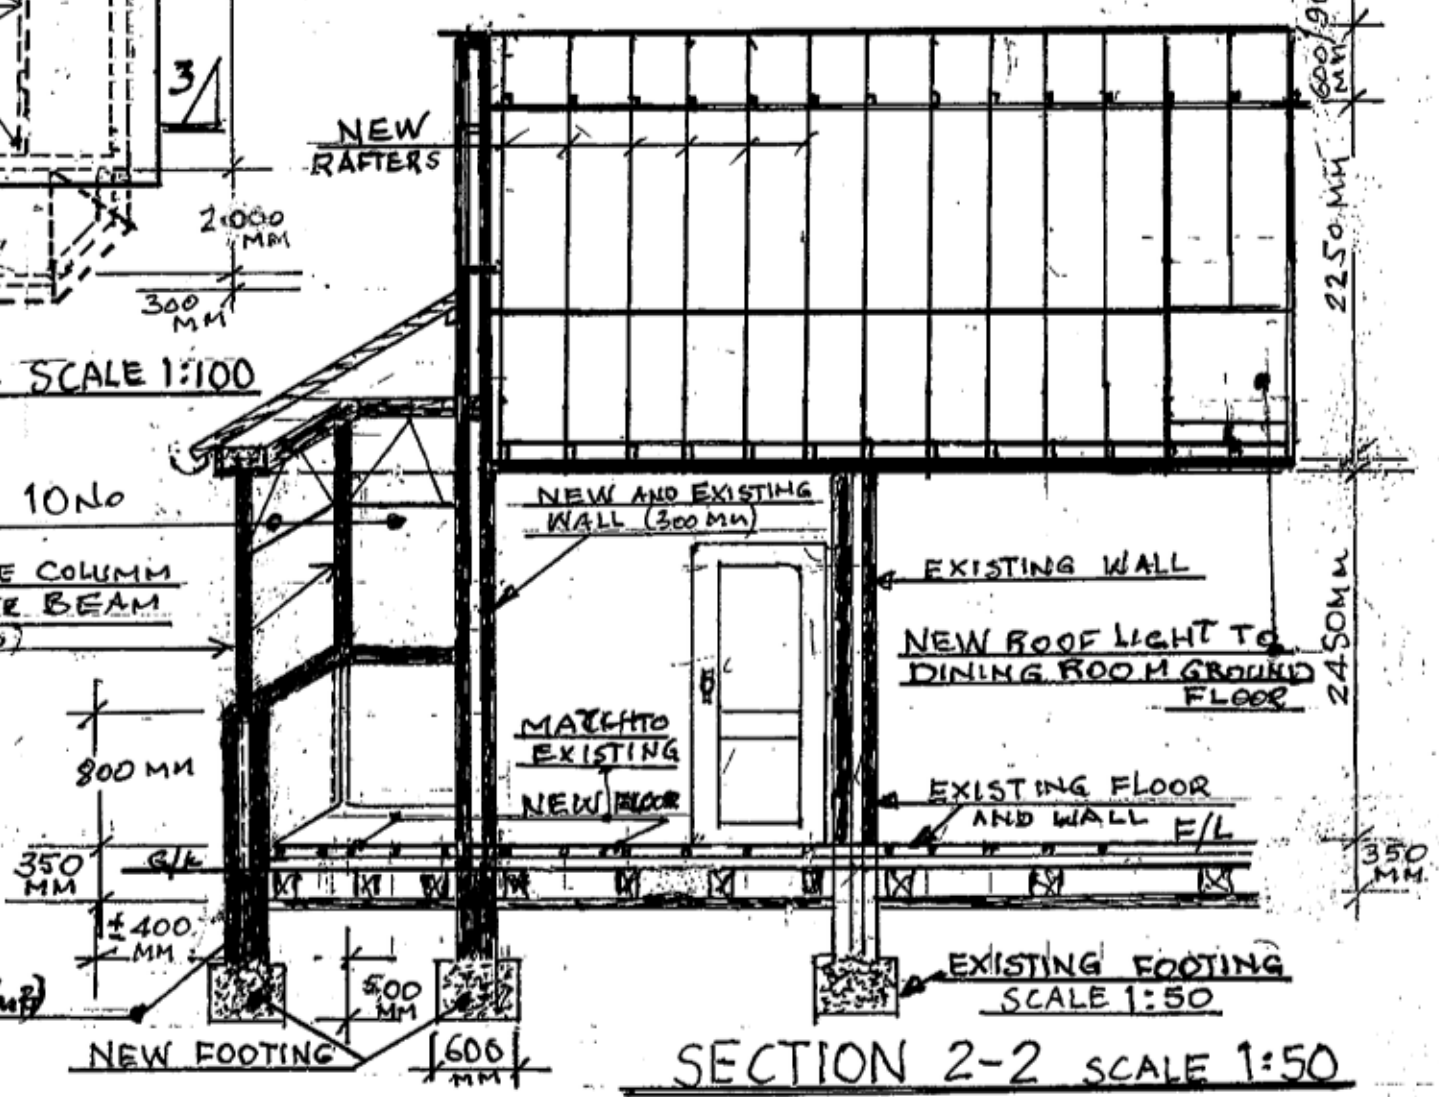

SECTION 2-2 SCALE 1:50

ALL NEW WALLS USE
CONCRETE BLOCKS (7N/M²)