



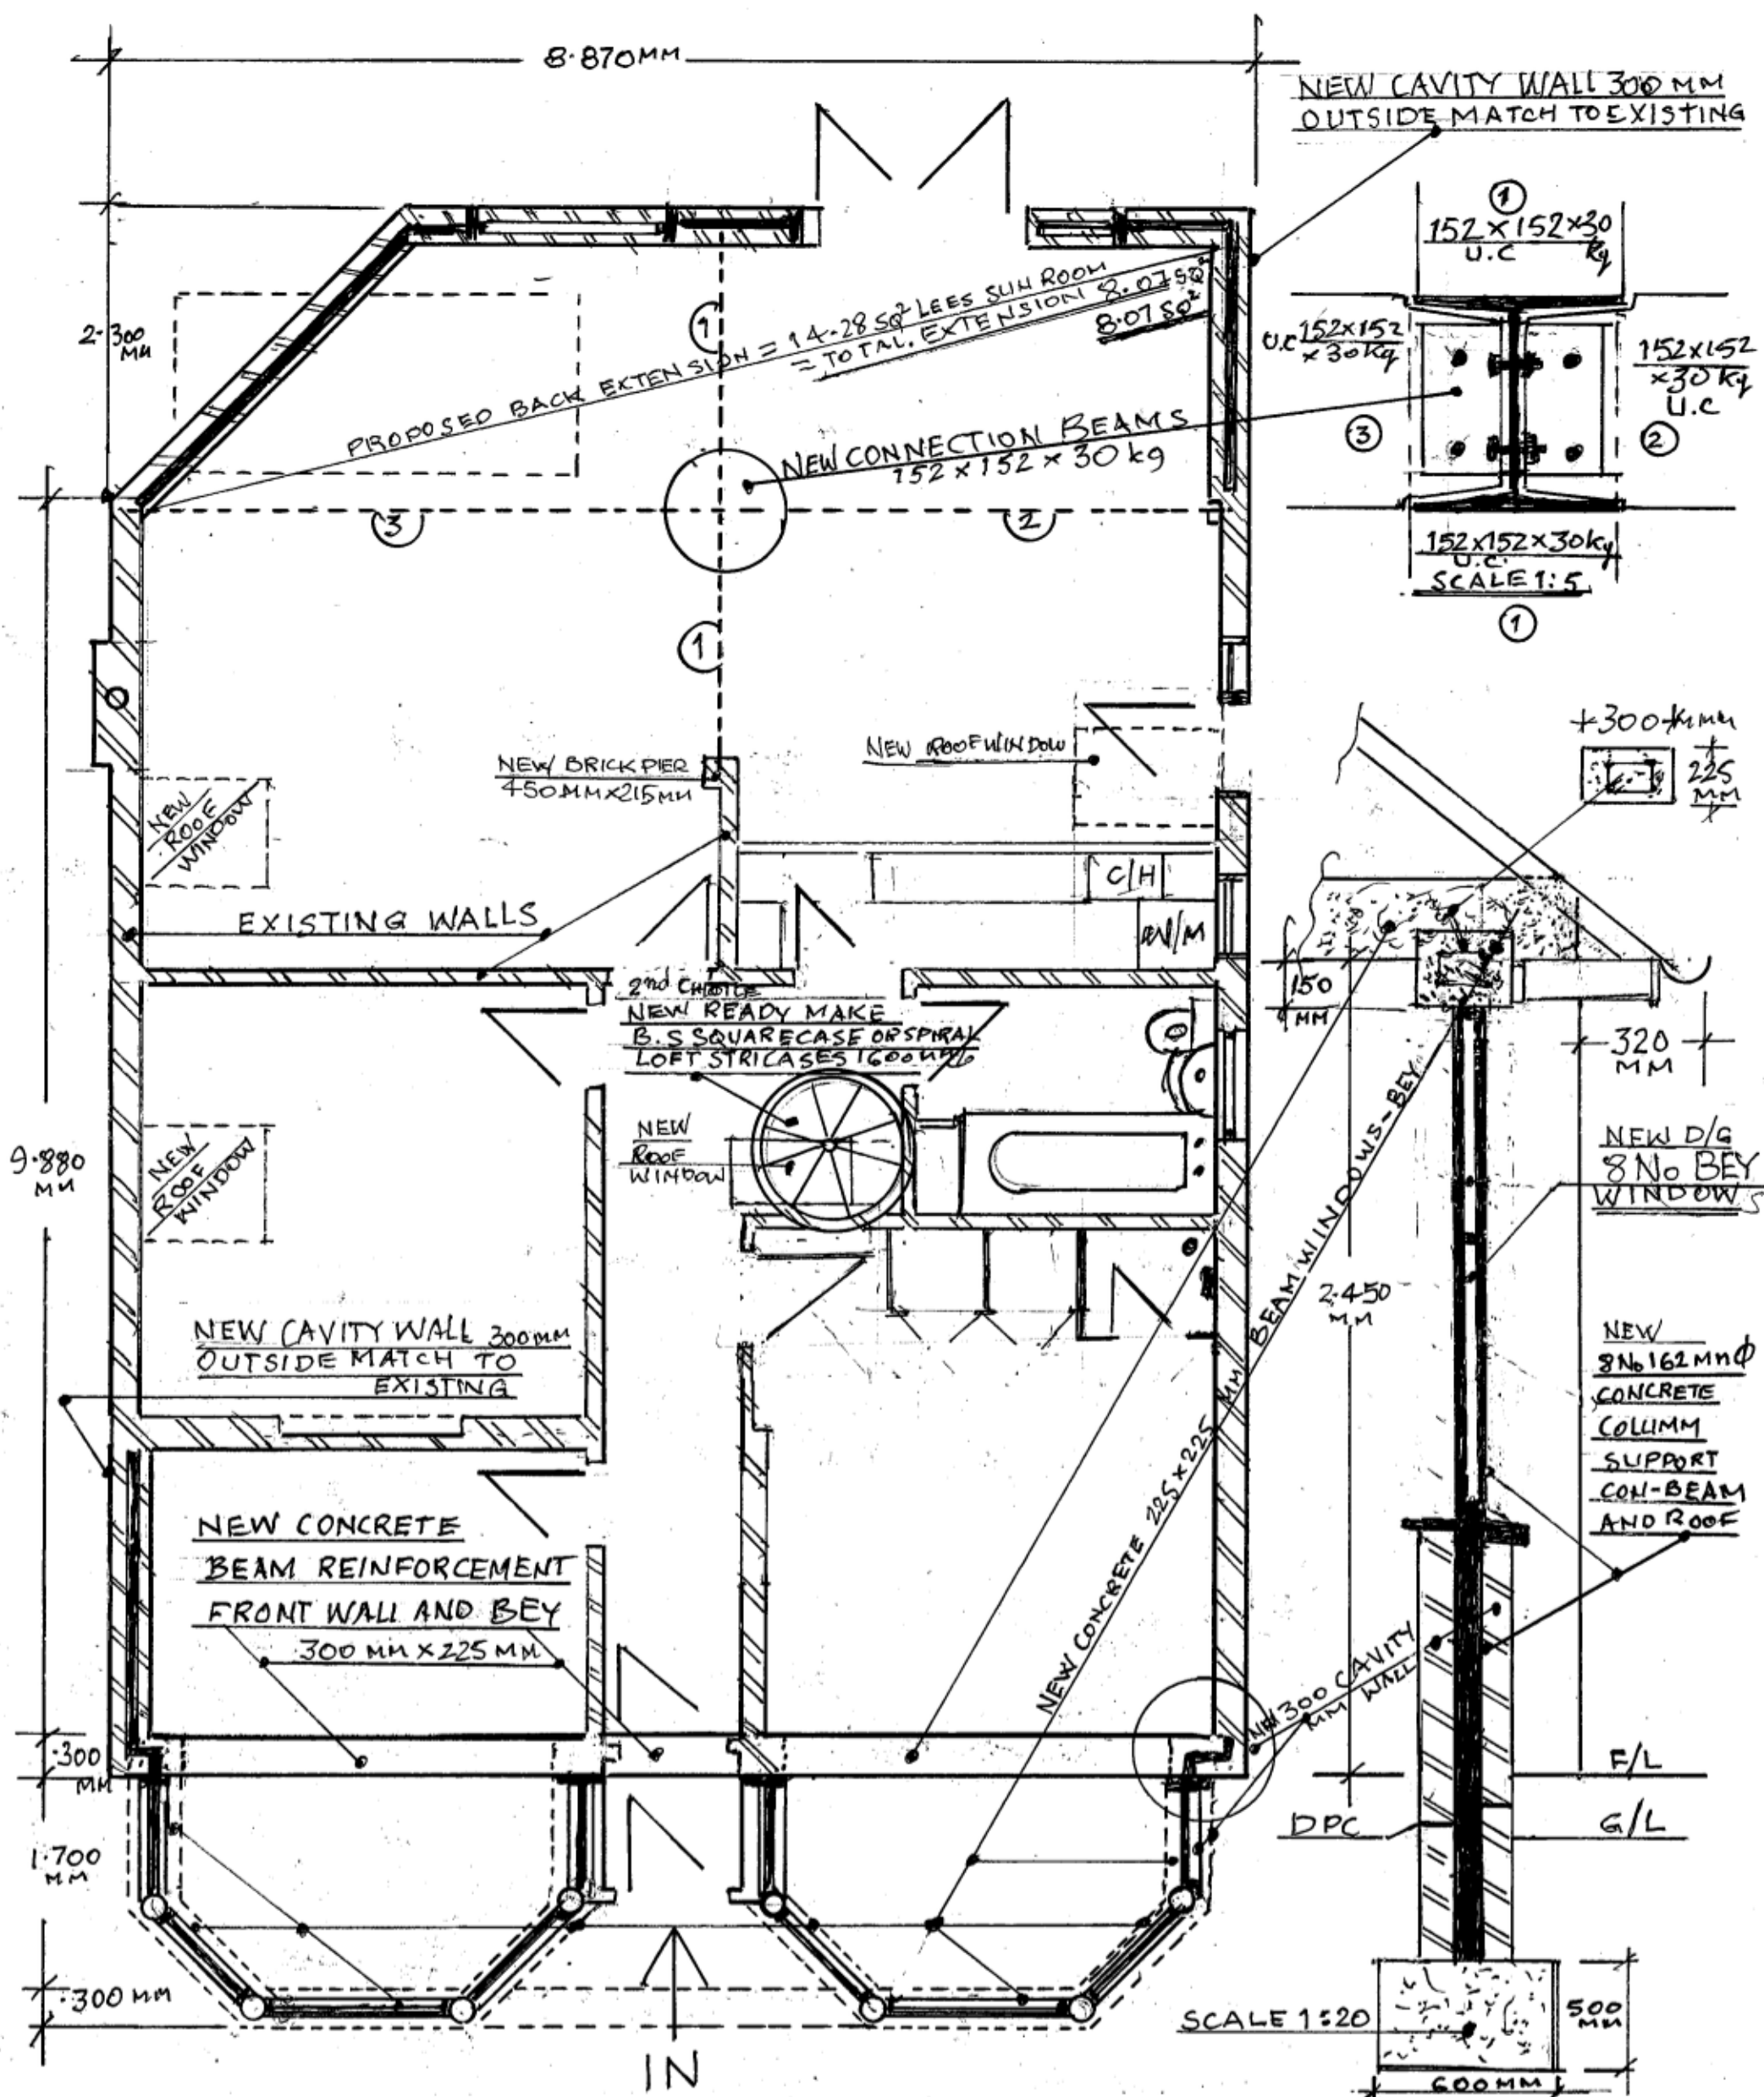

PROPOSED GROUND FLOOR PLAN SCALE 1:50

PROPOSED GROUND FLOOR
PLAN
9 CLOVER LANE
FERRING, WEST SUSSEX

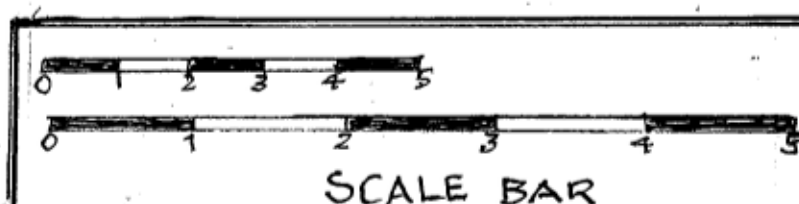

DATE	SCALE	DRAWING
Nov 21	1:50 1:20 1:5	No 11 Z. G