

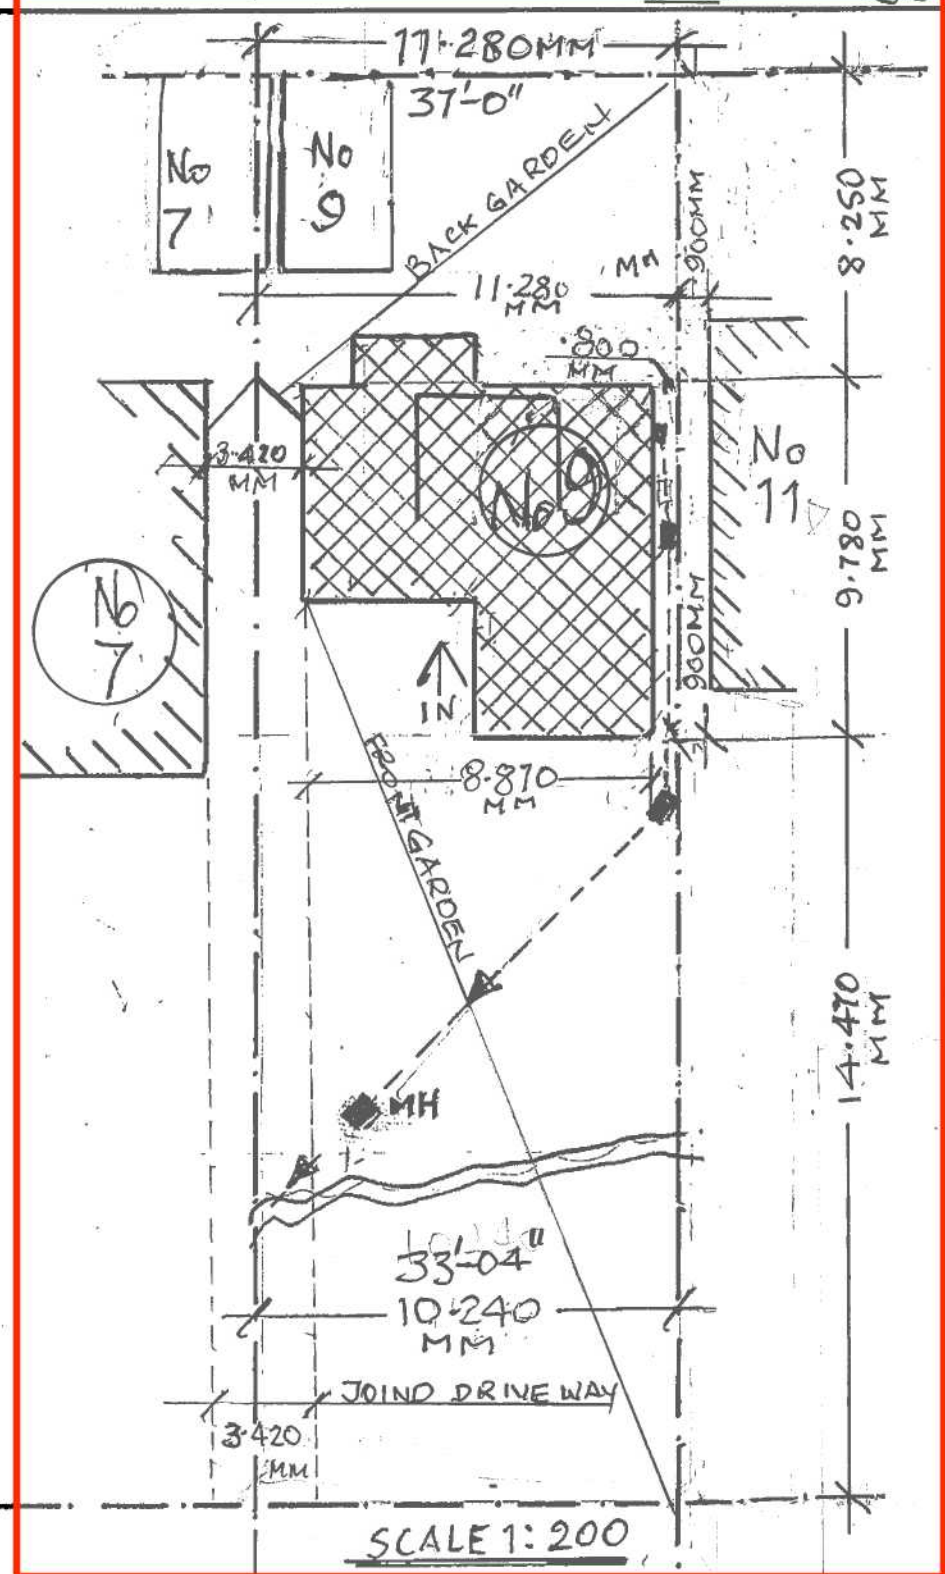


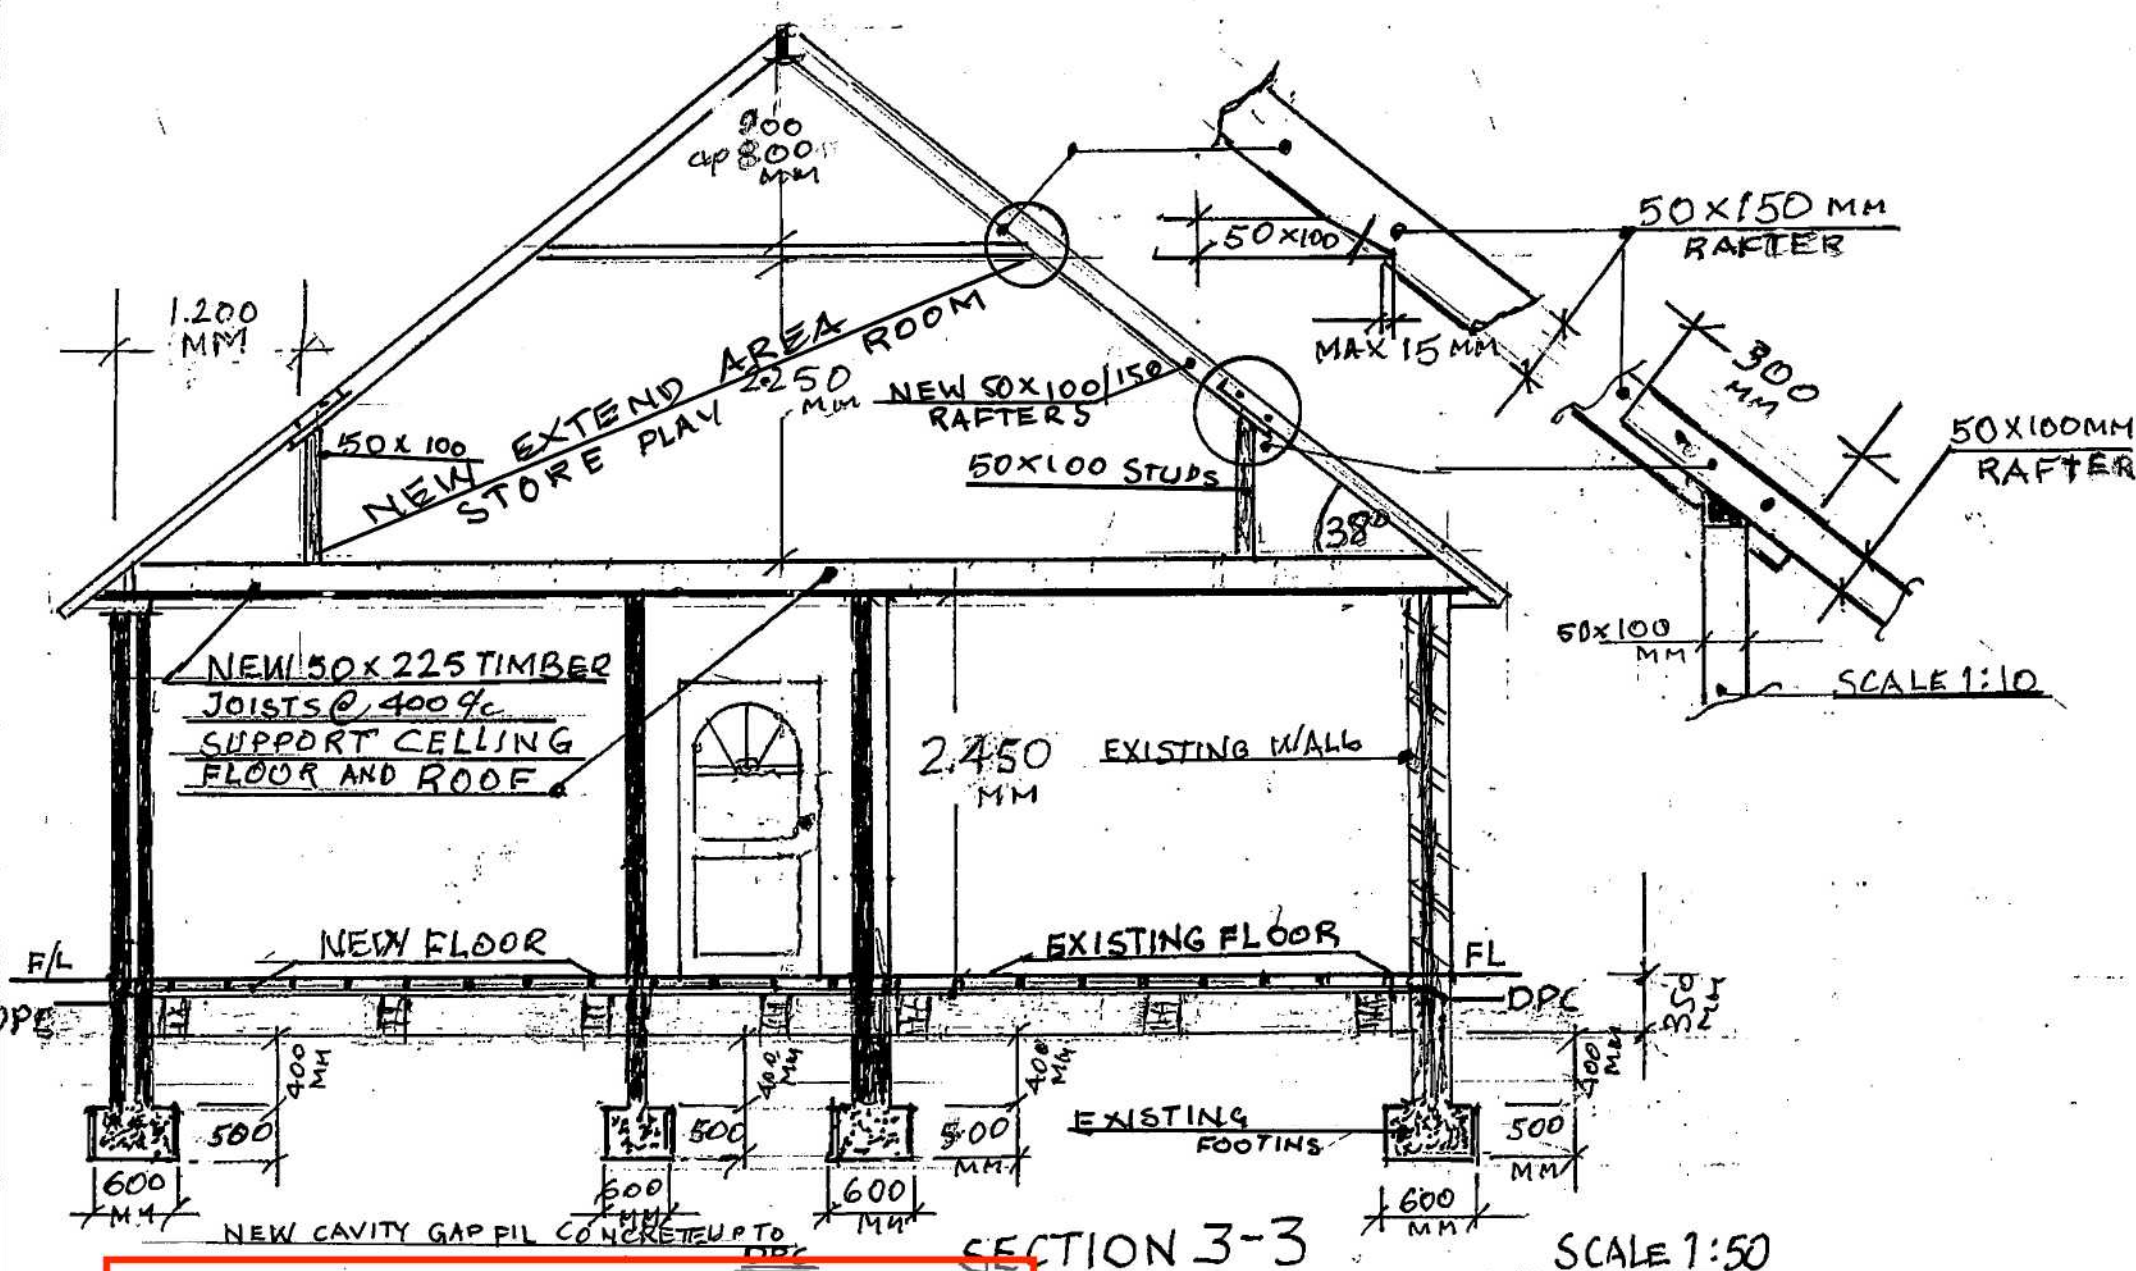

KEY PLAN

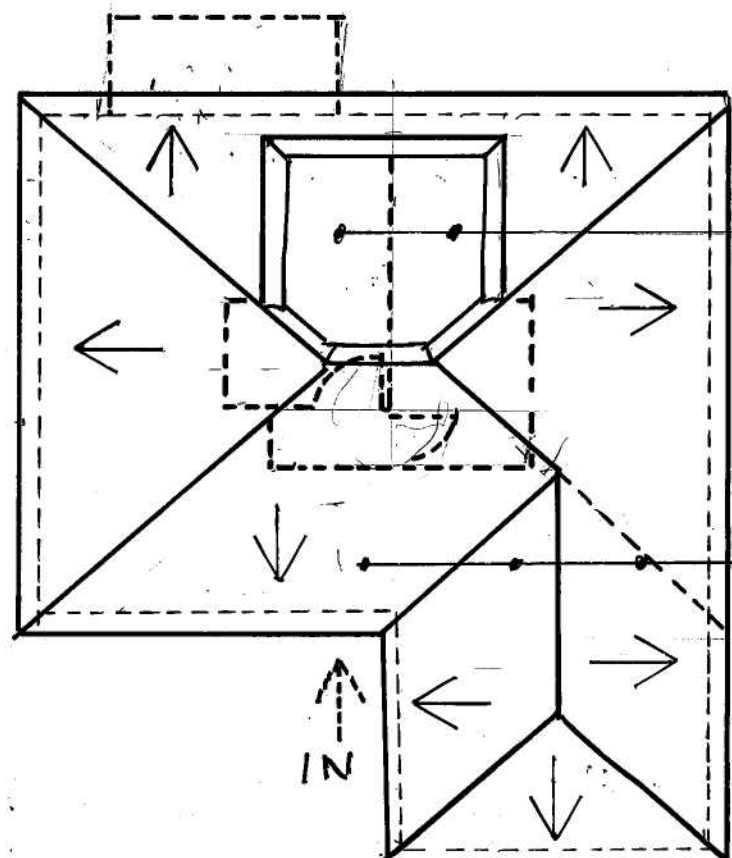


EXISTING ROOF PLAN: SCALE 1:100

BLOCK PLAN SHOWN IN RED BOX

KEY PLAN AND SECTION 3-3	
9 CLOVER LANE	
FERRING WEST SUSSEX	
DATE NOV 2021	
DRAWING BY JG.	SCALE 1:50
	1:100
	1:200
No 9.B	1:10

AND EXISTING ROOF PLAN

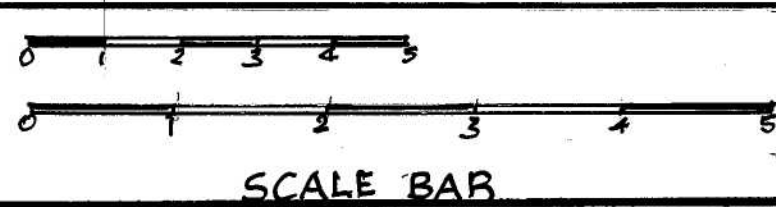

SCALE BAR