


General Notes:

Do not scale dimensions from this drawing, unless for Planning purposes.


The Contractor is responsible for checking all dimensions on site prior to commencement of the works.

This drawing is to be read in conjunction with the specification.

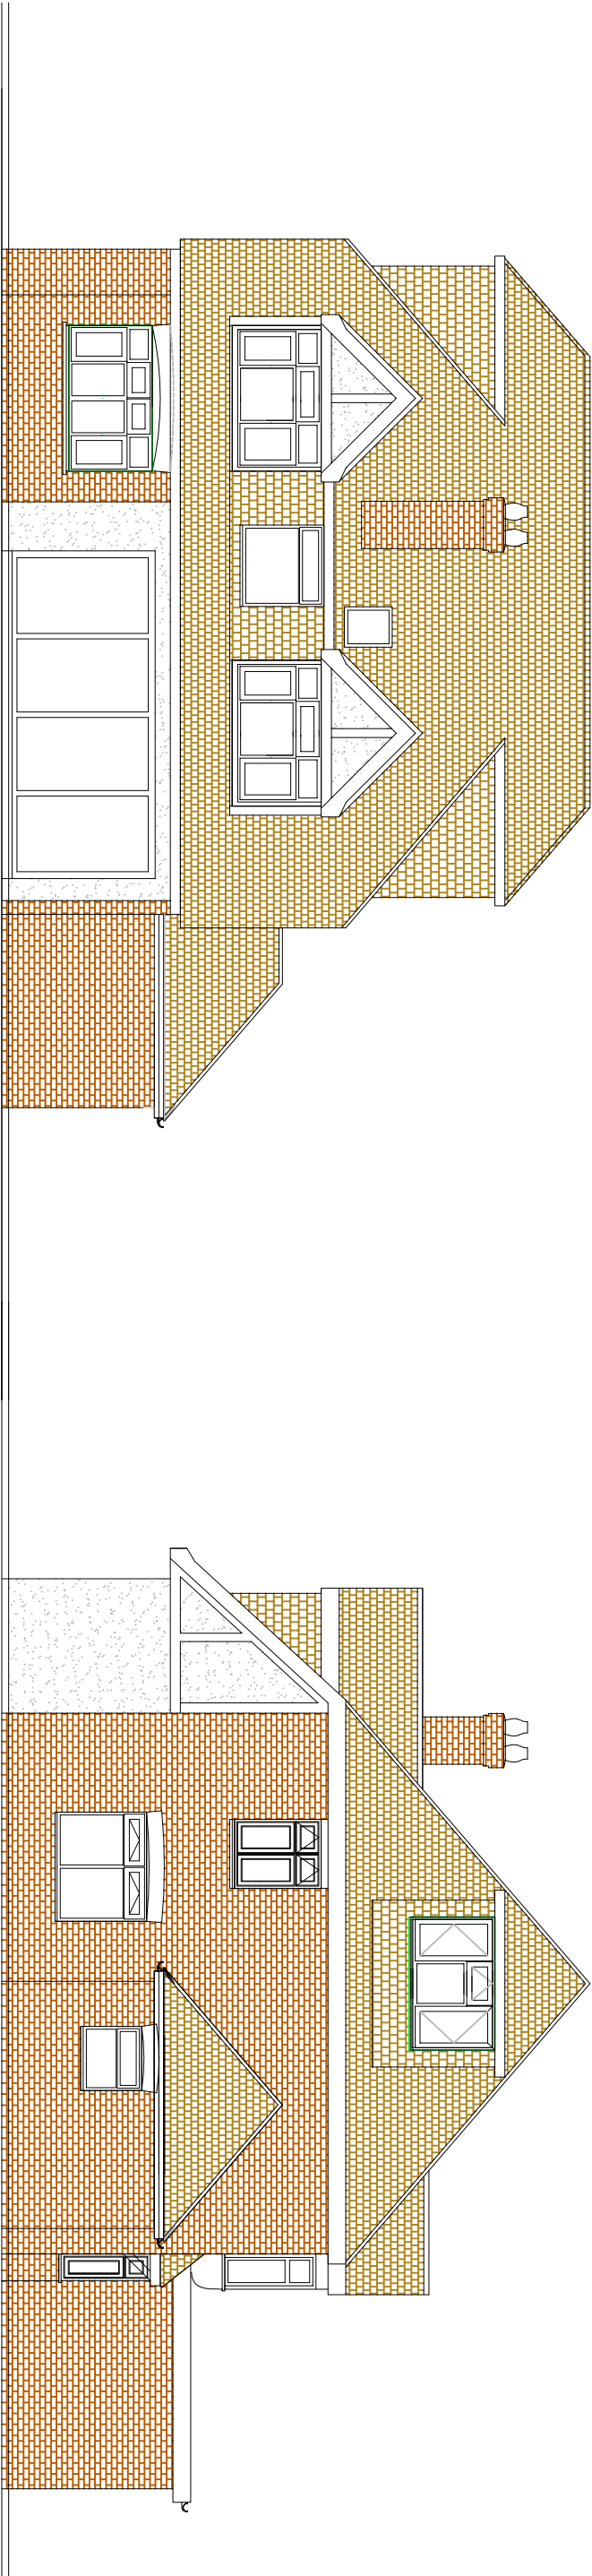

SOUTH ELEVATION

EAST ELEVATION

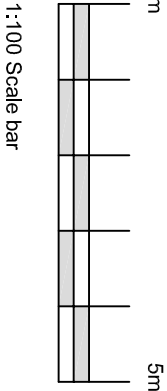

11/11/2021 Clients changes

A

Brian Elstone Surveying Services Ltd Brian Elstone, MCIQB, IMapS, FCABE Building Surveyor and Architectural Consultant CDM Consultant 1 Herne Court, Station Road, Rustington, West Sussex, BN16 3BQ Phone: 01903 784884, Mobile: 07710 593021. Email: brian@elstone.biz	Client: Mr J. Coles, 166 Littlehampton Road, Ferring, BN12 6PH		
	Project: Side Extension and New Road Entrance		
	Drawing Title: Existing Elevations - sheet 1		
	Revision	Date	Description
	Scale:	Date:	Drawn By:
	1:100	12/01/2022	BE
	Drawing Number:	Revision:	
	1488/003	A	