


General Notes:


Do not scale dimensions from this drawing, unless for Planning purposes.

The Contractor is responsible for checking all dimensions on site prior to commencement of the works.


This drawing is to be read in conjunction with the specification.

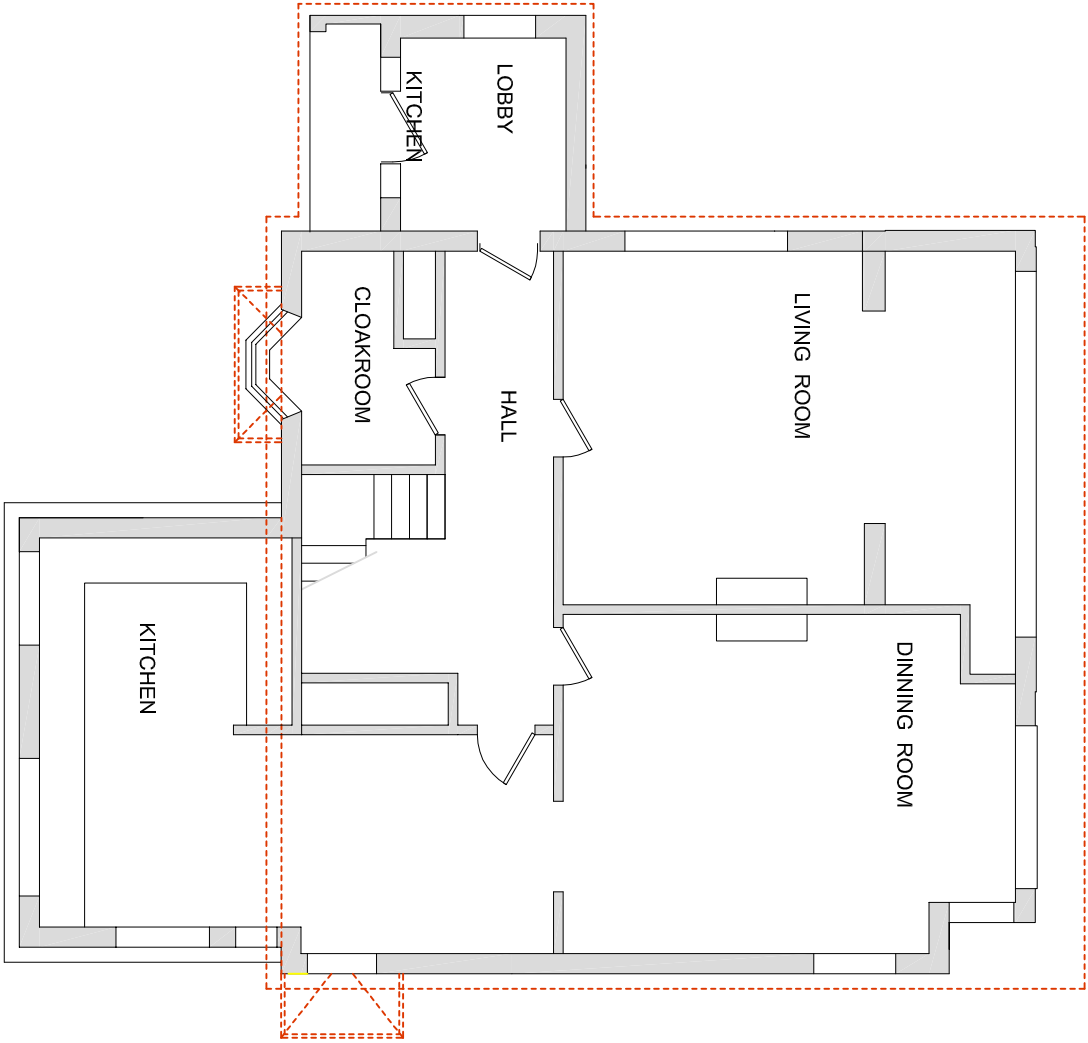

EXISTING GROUND FLOOR PLAN

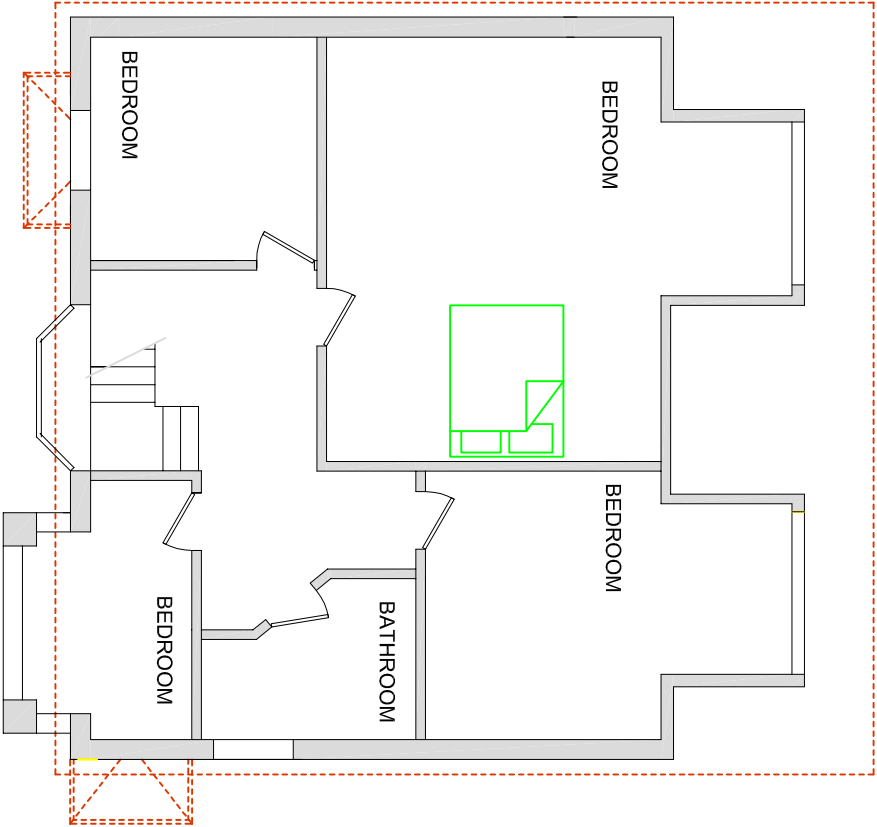

EXISTING FIRST FLOOR PLAN

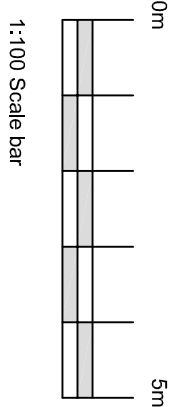

Brian Elstone Surveying Services Ltd Brian Elstone, MCIQB, IMapS, FCABE Building Surveyor and Architectural Consultant CDM Consultant 1 Herne Court, Station Road, Rustington, West Sussex, BN16 3BQ Phone: 01903 784884, Mobile: 07710 593021. Email: brian@elstone.biz			
Client: Mr J. Coles, 166 Littlehampton Road, Ferring, BN12 6PH		RevisionDateDescription	
Project: Side Extension and New Road Entrance		Scale:1:100	Date:12/01/2022 Drawn By:BE
Drawing Title: Existing Floor Plans		Drawing Number:1488/002	Revision:A