


General Notes:


Do not scale dimensions from this drawing, unless for Planning purposes.

The Contractor is responsible for checking all dimensions on site prior to commencement of the works.


This drawing is to be read in conjunction with the specification.

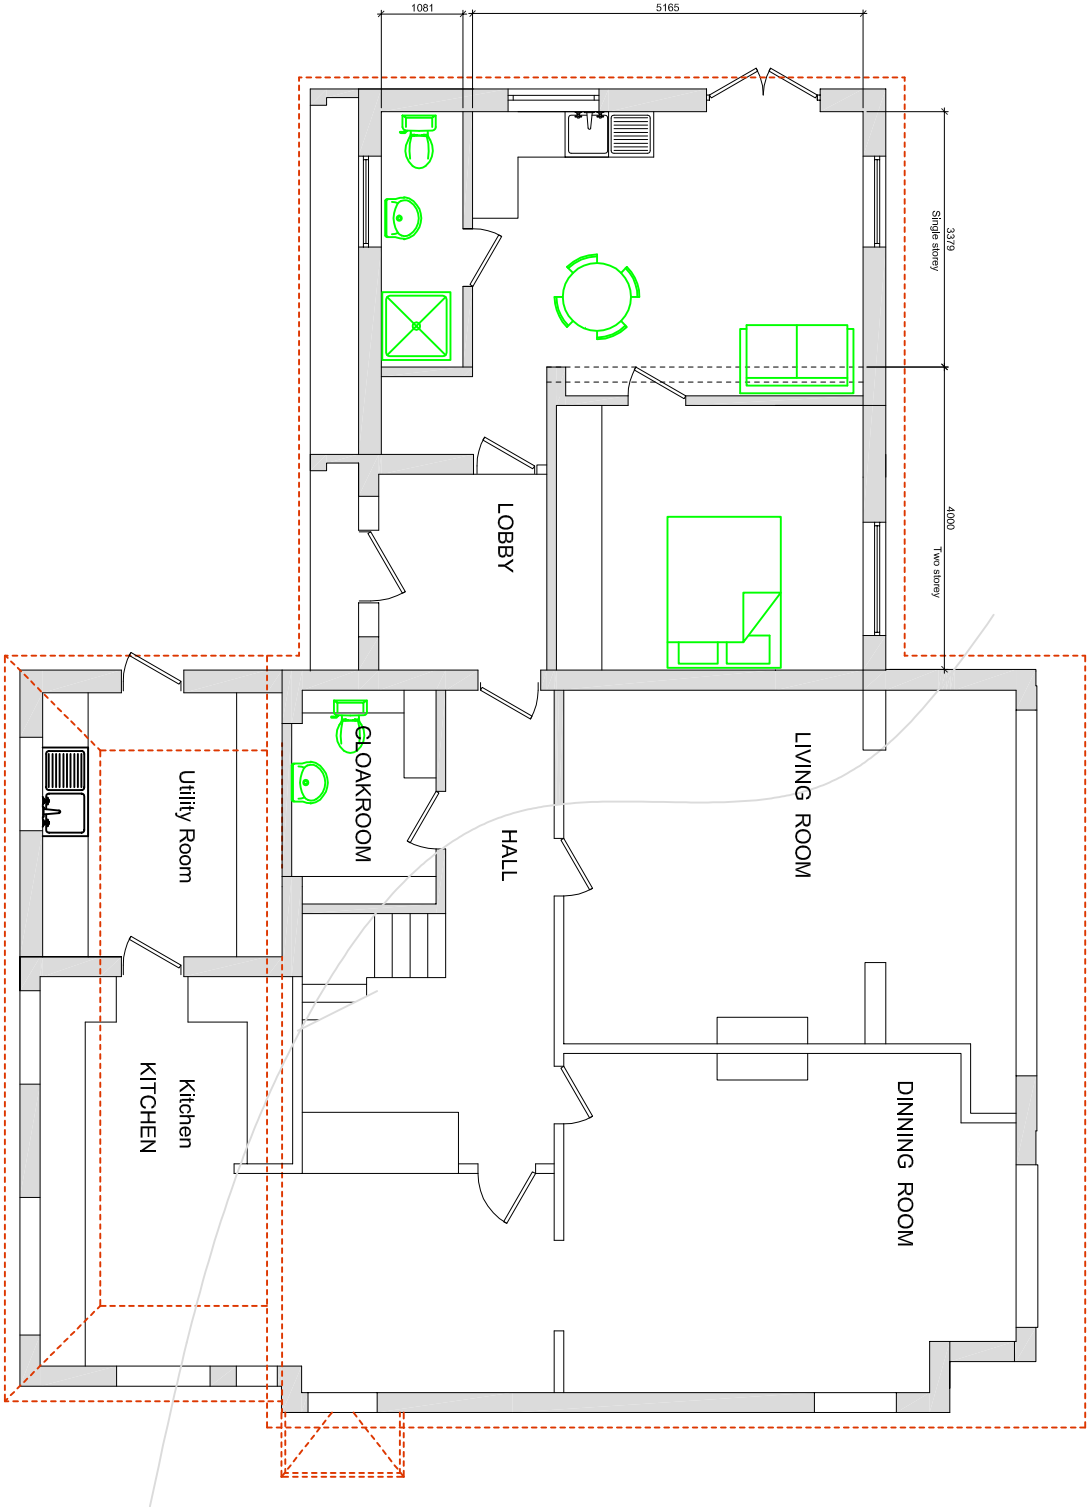

PROPOSED GROUND FLOOR PLAN

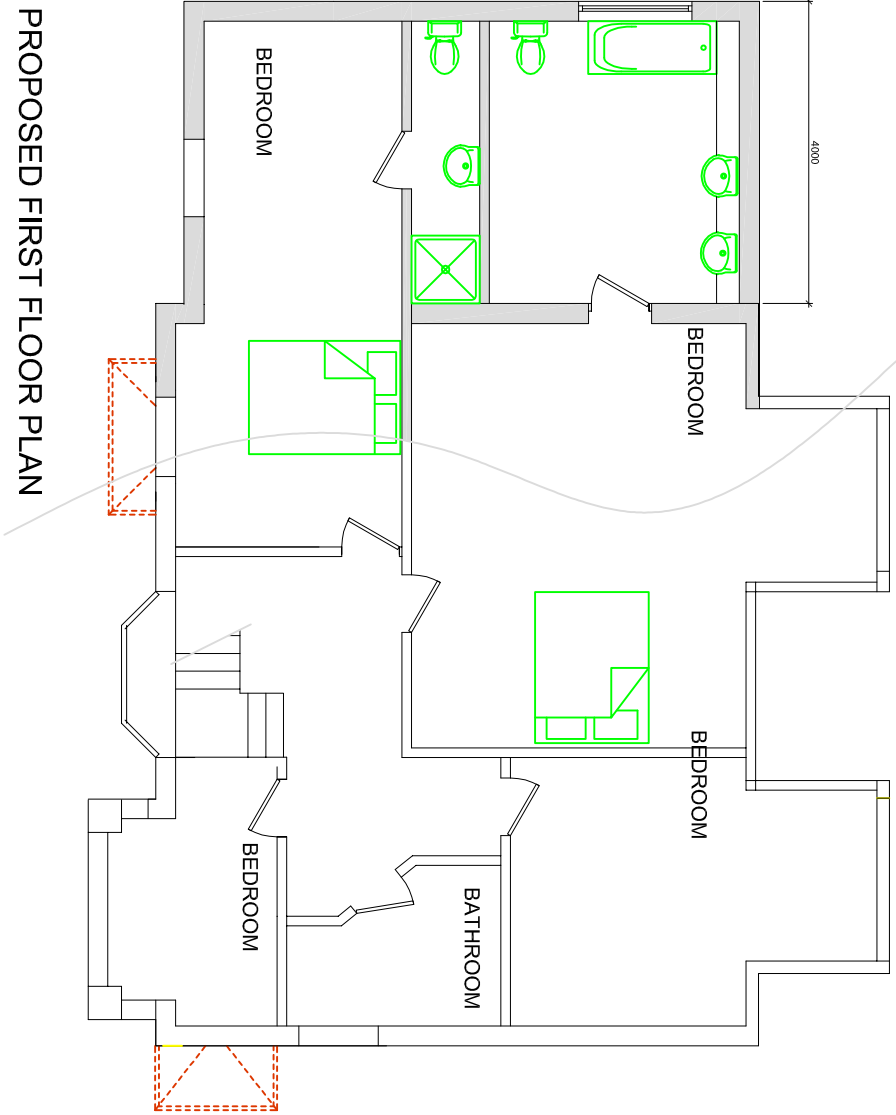

PROPOSED FIRST FLOOR PLAN

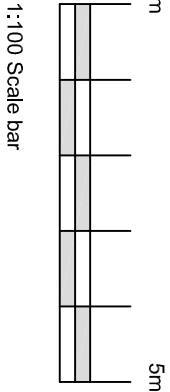

1:100 Scale bar

11/11/2021 Clients changes

A

Brian Elstone Surveying Services Ltd
Brian Elstone, MCIQB, IMapS, FCABE
Building Surveyor and Architectural Consultant
CDM Consultant
1 Herne Court, Station Road, Rustington,
West Sussex, BN16 3BQ
Phone: 01903 784884, Mobile: 07710 593021.
Email: brian@elstone.biz

Client:
Mr J. Cotes, 166 Littlehampton Road, Ferring, BN12 6PH
Project:
Side Extension and New Road Entrance
Drawing Title:
Proposed Floor Plans

Revision	Date	Description
Scale:	Date:	Drawn By:
1:100	12/01/2022	BE
Drawing Number:	Revision:	
1488/005	B	