
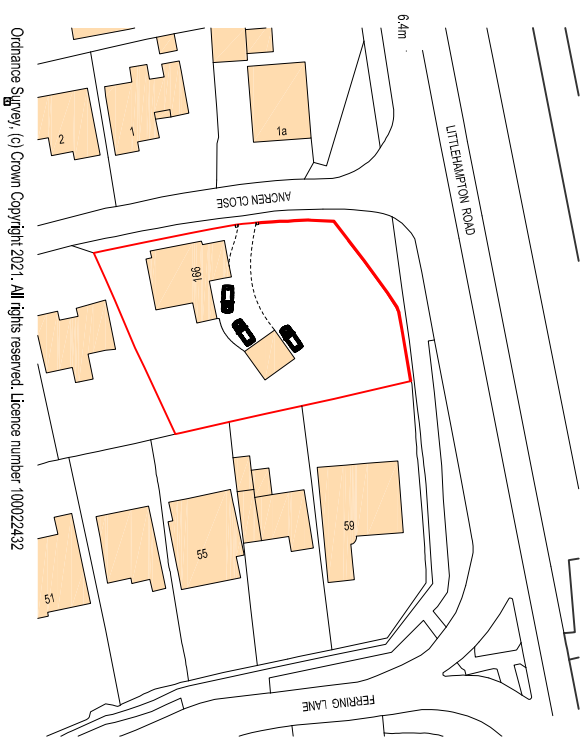


General Notes:

Do not scale dimensions from this drawing, unless for Planning purposes.


The Contractor is responsible for checking all dimensions on site prior to commencement of the works.

This drawing is to be read in conjunction with the specification.

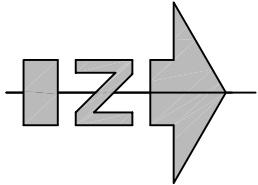


Location Plan

0m 5m 10m 15m 20m 25m
1:1250 Scale bar

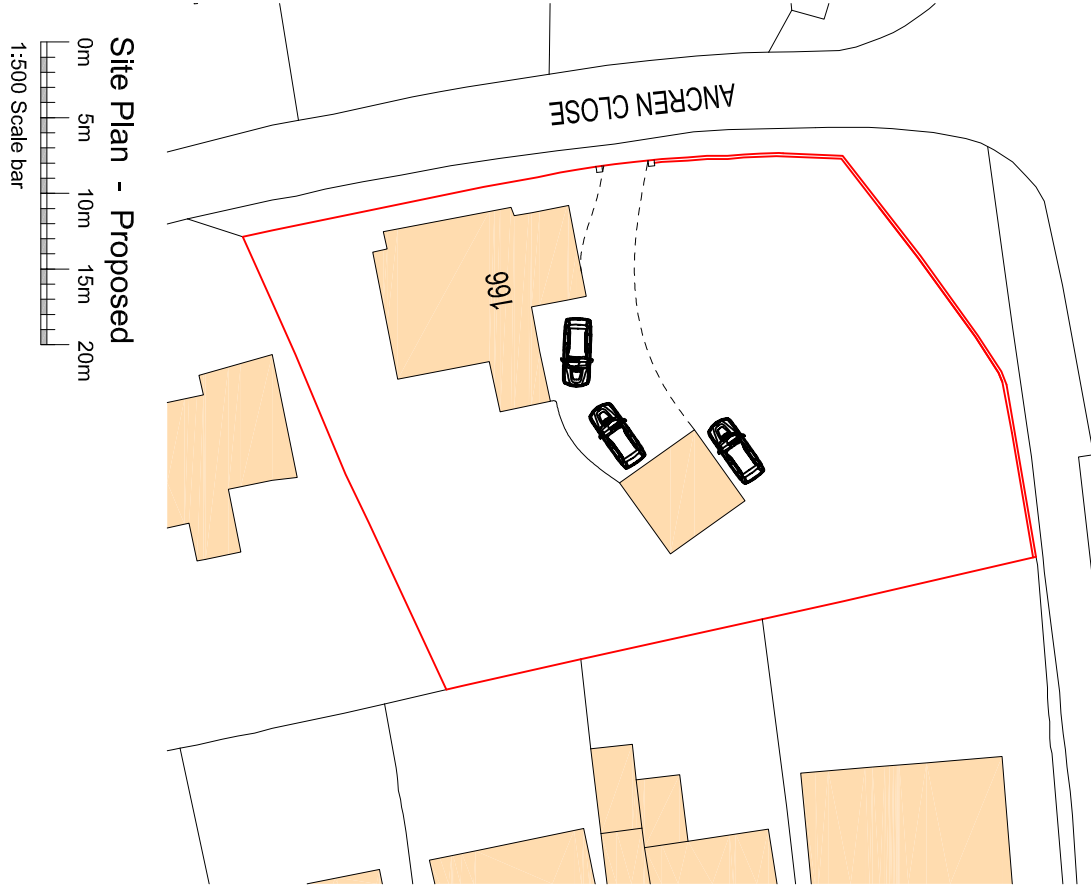

Site Plan - Proposed

0m 5m 10m 15m 20m
1:500 Scale bar

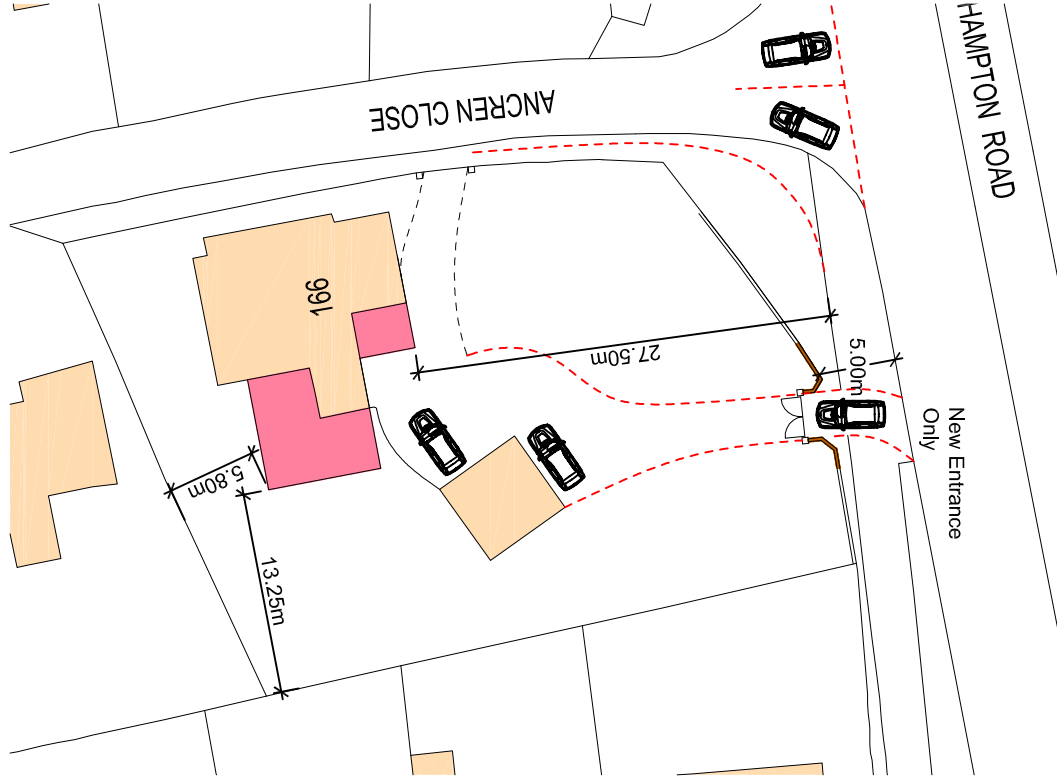

Site Plan - Proposed

0m 5m 10m 15m 20m
1:500 Scale bar

Brian Elstone Surveying Services Ltd

Brian Elstone, MCIOS, IMapS, FCABE
Building Surveyor and Architectural Consultant
CDM Consultant
1 Herne Court, Station Road, Rustington,
West Sussex, BN16 3BQ
Phone: 01903 784884, Mobile: 07710 593021.
Email: brian@elstone.biz

Client:
Mr J. Coles, 166 Littlehampton Road, Ferring, BN12 6PH

Project:
Side Extension and New Road Entrance

Drawing Title:
Site Plan and Location Plan

Revision	Date	Description
----------	------	-------------

Scale: 1:500 Date: 29/10/2021 Drawn By: BE

Drawing Number: 1488/001 Revision: B1