



Proposed Elevations

Planning Notes
Materials of new structure to match those of existing.

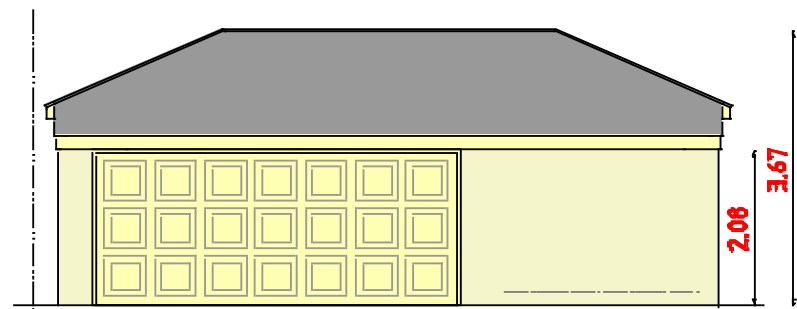


West Elevation

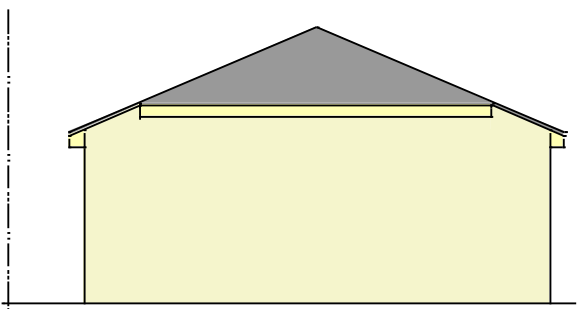


North Elevation

Scale 1 : 100

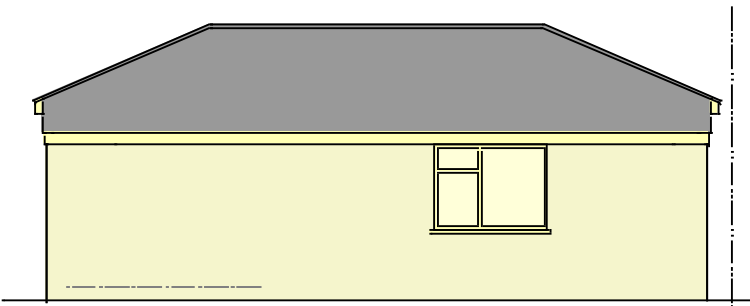


East Elevation

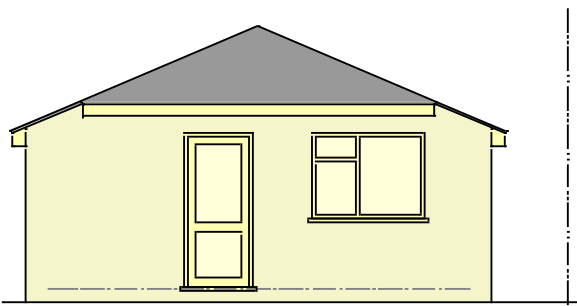


South Elevation

Existing Elevations

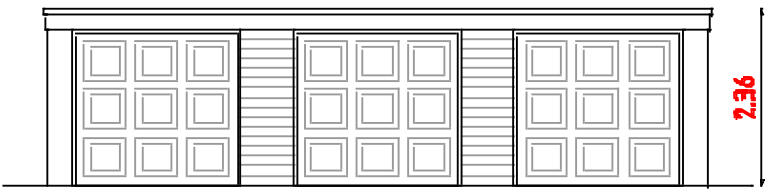


West Elevation

 


North Elevation

Scale 1 : 100

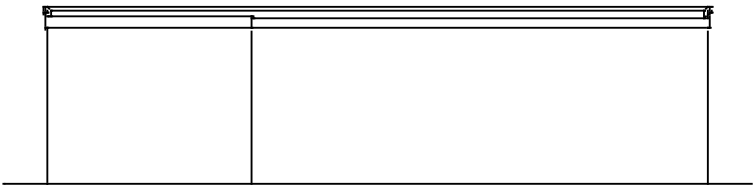


East Elevation


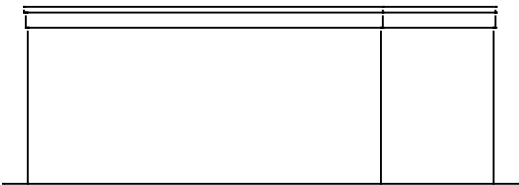


South Elevation


PROJECT Proposed demolition of flat roof triple garage and erection of pitched roof double garage and attached utility at 48 Ferring Lane, Ferring. BN12 6QT	Scales 1:50, 1:100 1:500, 1:1250	Revisions	
	Date Oct 2020		
	Drawn srb	Drawing No 15/20/25	1
CLIENT Mr M Rogers			

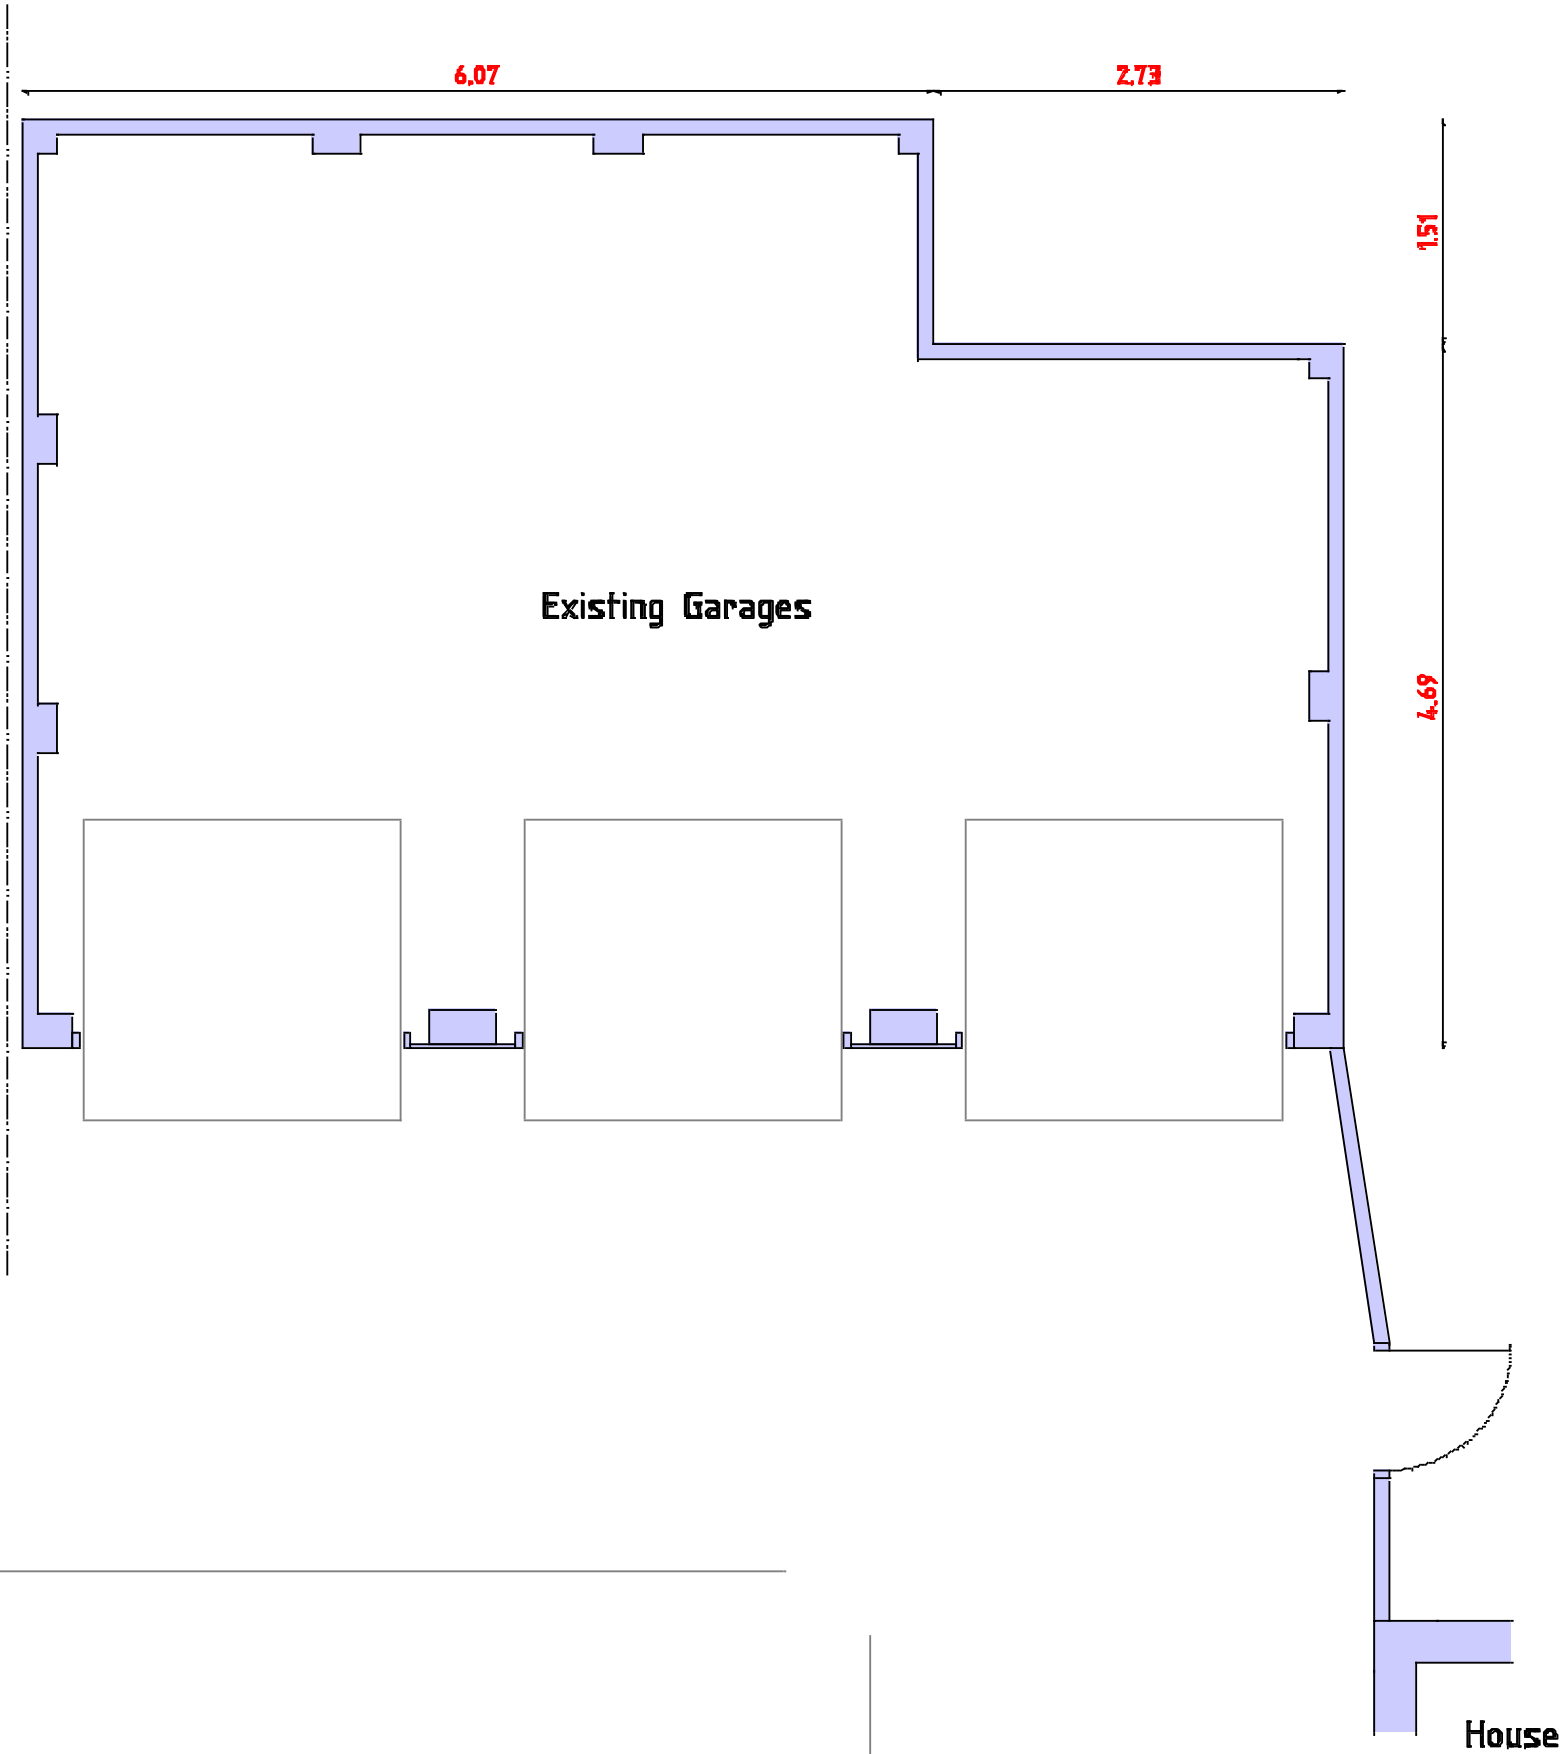

Existing Ground Floor

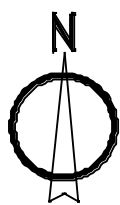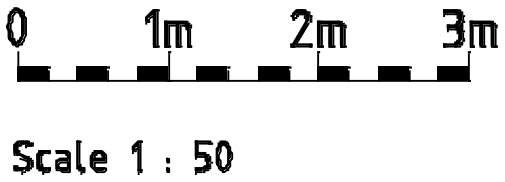



PROJECT Proposed demolition of flat roof triple garage and erection of pitched roof double garage and attached utility at 48 Ferring Lane, Ferring. BN12 6QT	Scales 1:50, 1:100 1:500, 1:1250	Revisions	
	Date Oct 2020		
	Drawn srb	Drawing No 15/20/25	2
CLIENT Mr M Rogers			

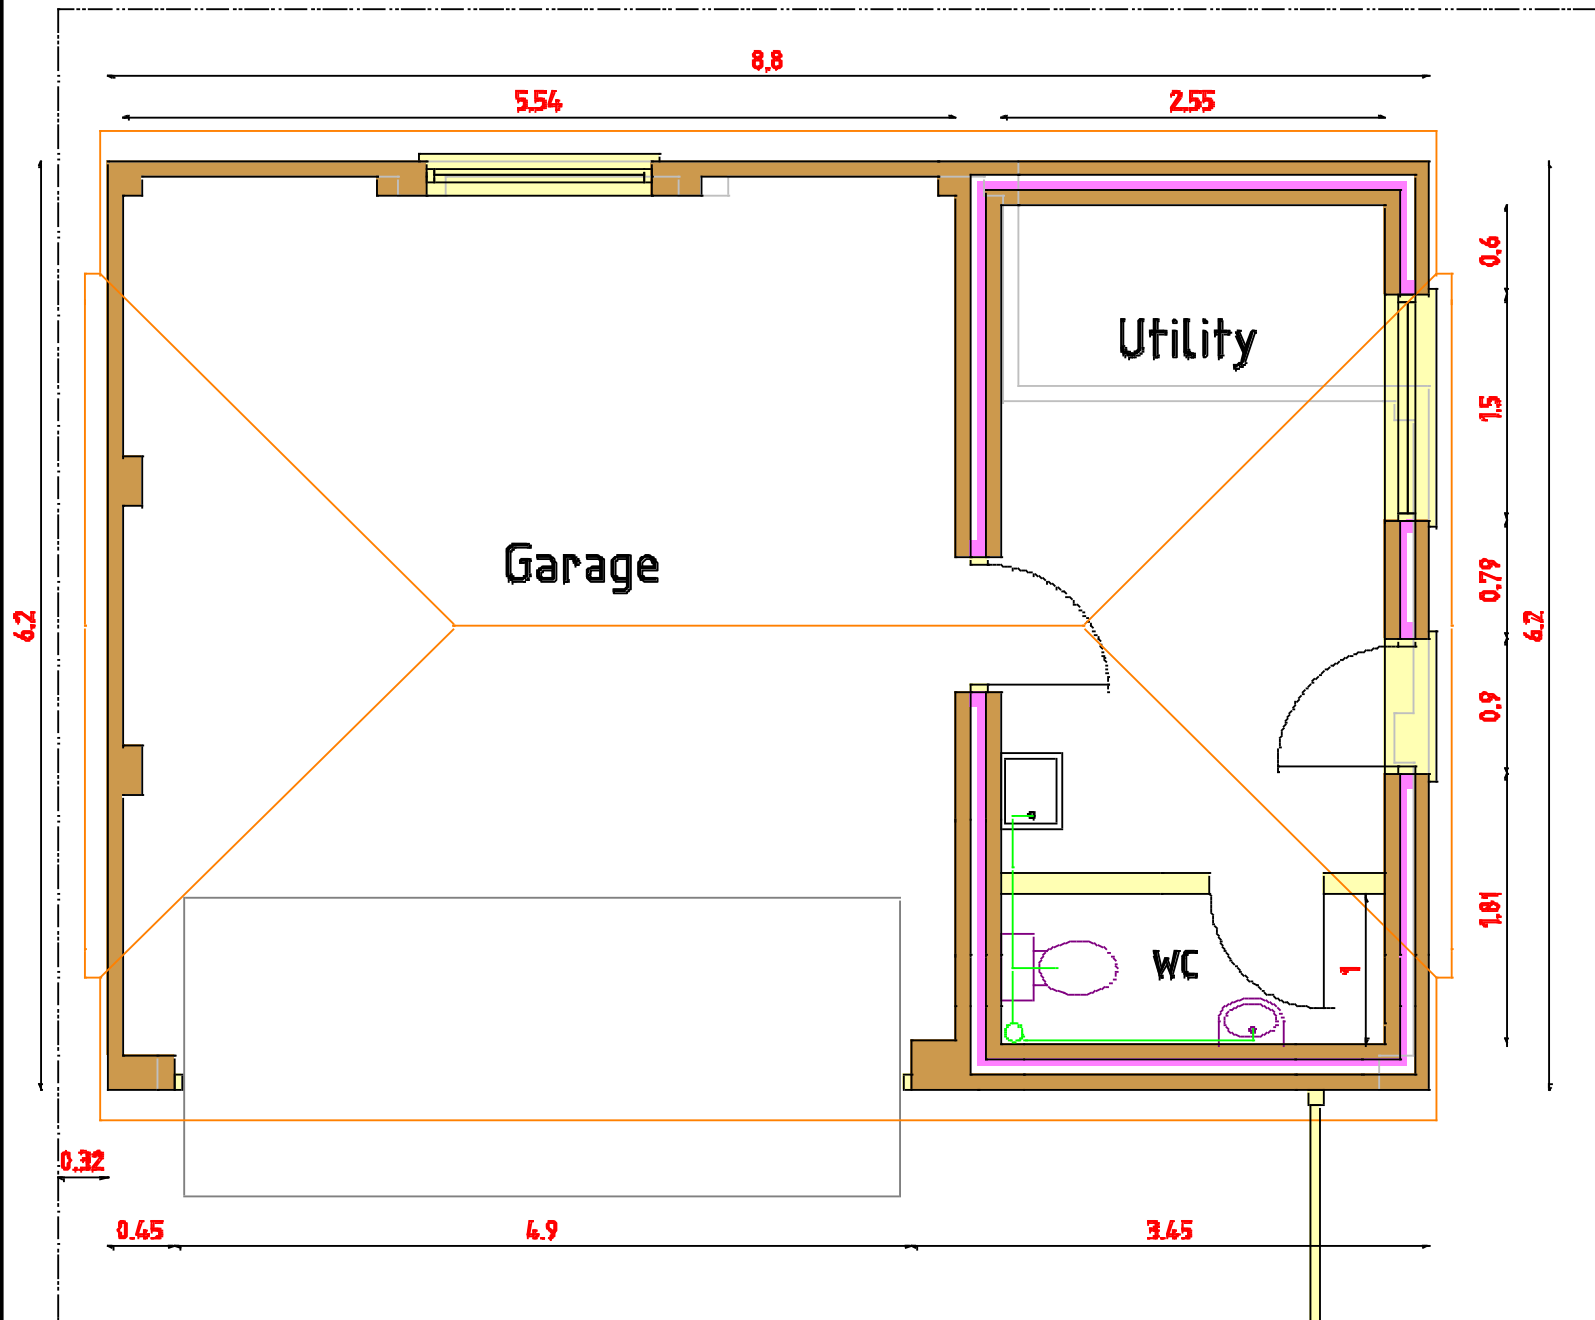

Proposed Ground Floor



Scale 1 : 50

 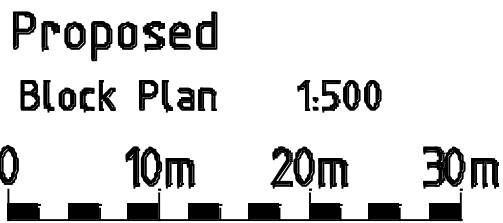

PROJECT
Proposed demolition of flat roof triple garage and erection of pitched roof double garage and attached utility at 48 Ferring Lane, Ferring. BN12 6QT

CLIENT Mr M Rogers

Scales
1:50, 1:100
1:500, 1:1250

Date
Oct 2020

Drawn
srb

Revisions

Drawing No 15/20/25