




South Elevation

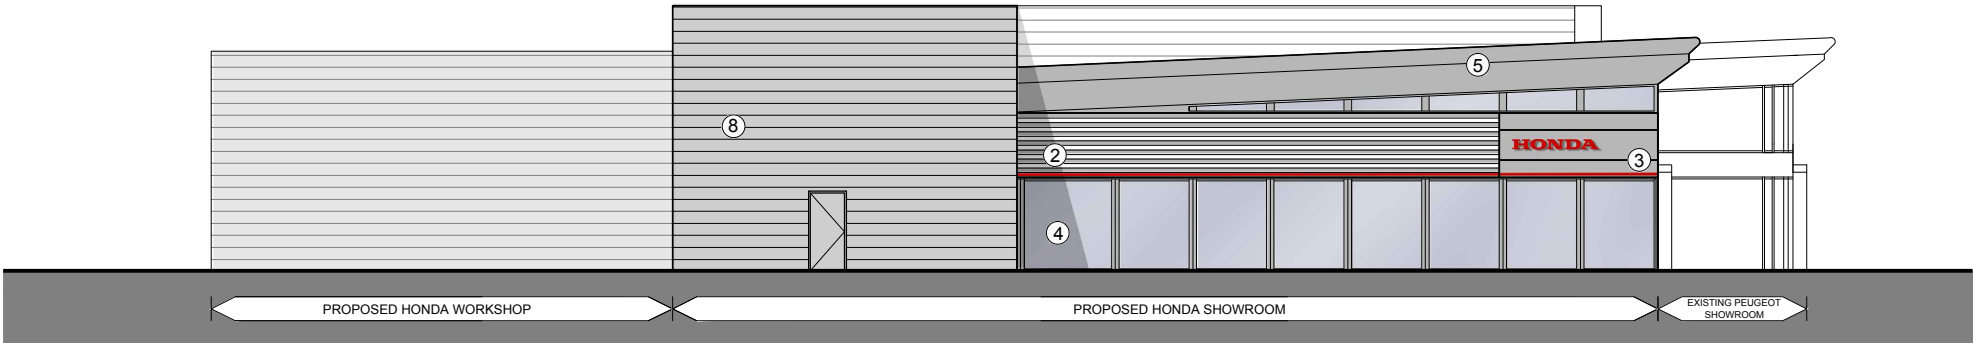

West Elevation

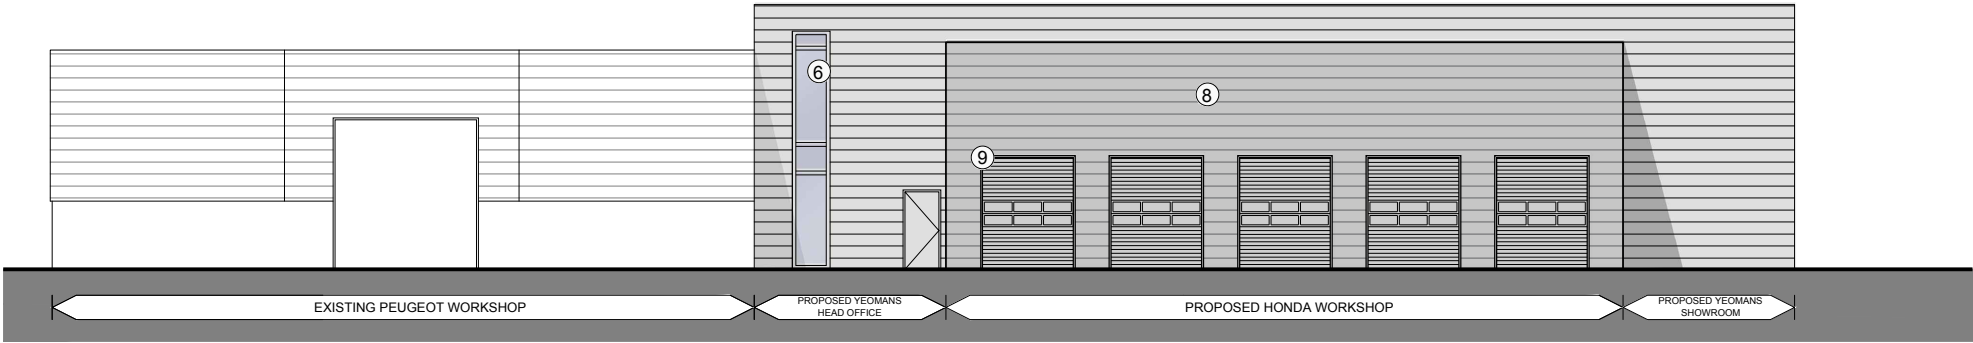

North Elevation

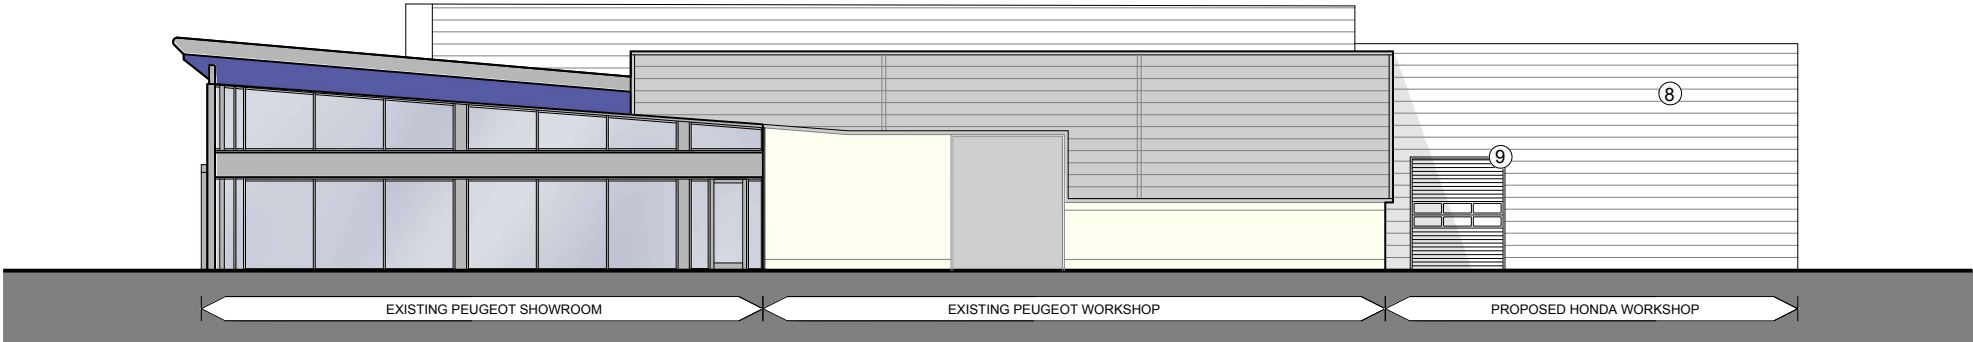

East Elevation



This drawing is the copyright of HNW Architects Ltd.
All dimensions must be verified on site prior to construction.
Do not scale this drawing except for Planning Application purposes.
Ordnance Survey Licence No. 100000200

Rev	Amendments	By	Chkd	Date
A	PLANNING ISSUE	RW	SD	28/02/18

Materials Key:

- 1 Honda signage and branding to meet brand CI requirements (signage shown illustratively and subject to separate advertisement consents)
- 2 PPC Alu silver horizontal louvres (RAL 9006)
- 3 Smooth face Silver Architectural Cladding Panel: RAL 9006
- 4 Double Glazed curtain walling with silver external frames colour: RAL 9007
- 5 Silver/ light grey clad fascia profile
- 6 PPC aluminium framed double glazing colour: RAL 9006 with glazed look-a-like panels
- 7 Dark grey aluminium profile/ cladding
- 8 Horizontal Trapezoidal profile architectural cladding colour: Silver RAL 9006
- 9 Insulated, up and over shutter doors Silver/RAL 9006 + Glazing.

NOTES:

- All external material subject to Brand Approvals.
- Signage shown illustratively but subject to separate signage/advertisement consent applications.
- Existing Plans/Elevations based on record information & site photographs.

0m 1m 2m 5m 10m
Scale 1:200

hnw
architects

HNW Architects, 61 North Street, Chichester, West Sussex, PO19 1NB
Telephone: 01243 533300 E-mail: hnw@hnw.co.uk www.hnw.co.uk

Project
YEOMANS LIMITED
WORTHING
HONDA / OFFICE PEUGEOT

Drawing Title
PROPOSED ELEVATIONS

Drawing Status
PLANNING

Project No.
17036

Scale
A3 - 1:200

Revision
A



Drawn By
RW

Checked By
SD

Date
DEC 17

Drawing Name
P310

HNW Architects Ltd - Registered No. 3589904 TD 300317