




SOUTH ELEVATION

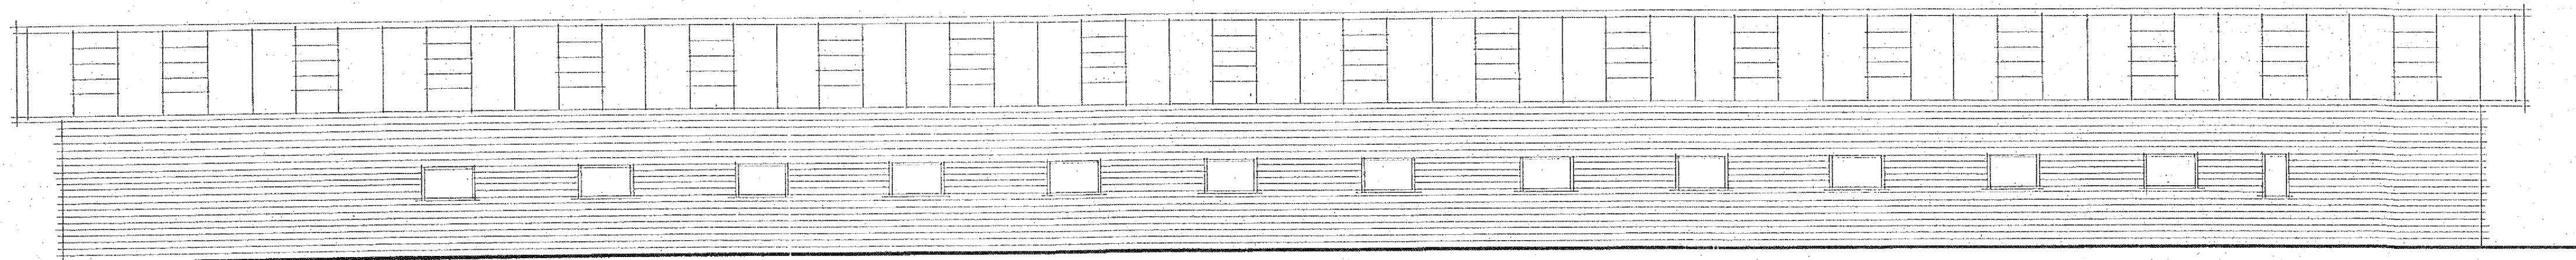


NORTH ELEVATION

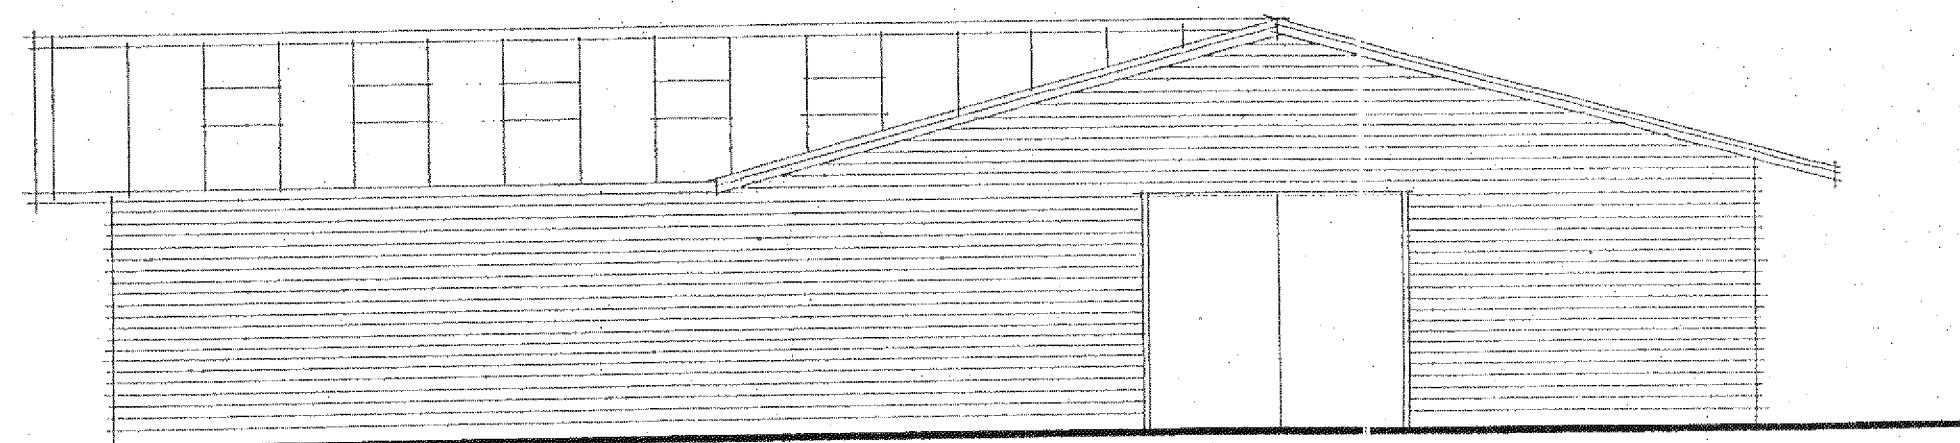

EAST ELEVATION

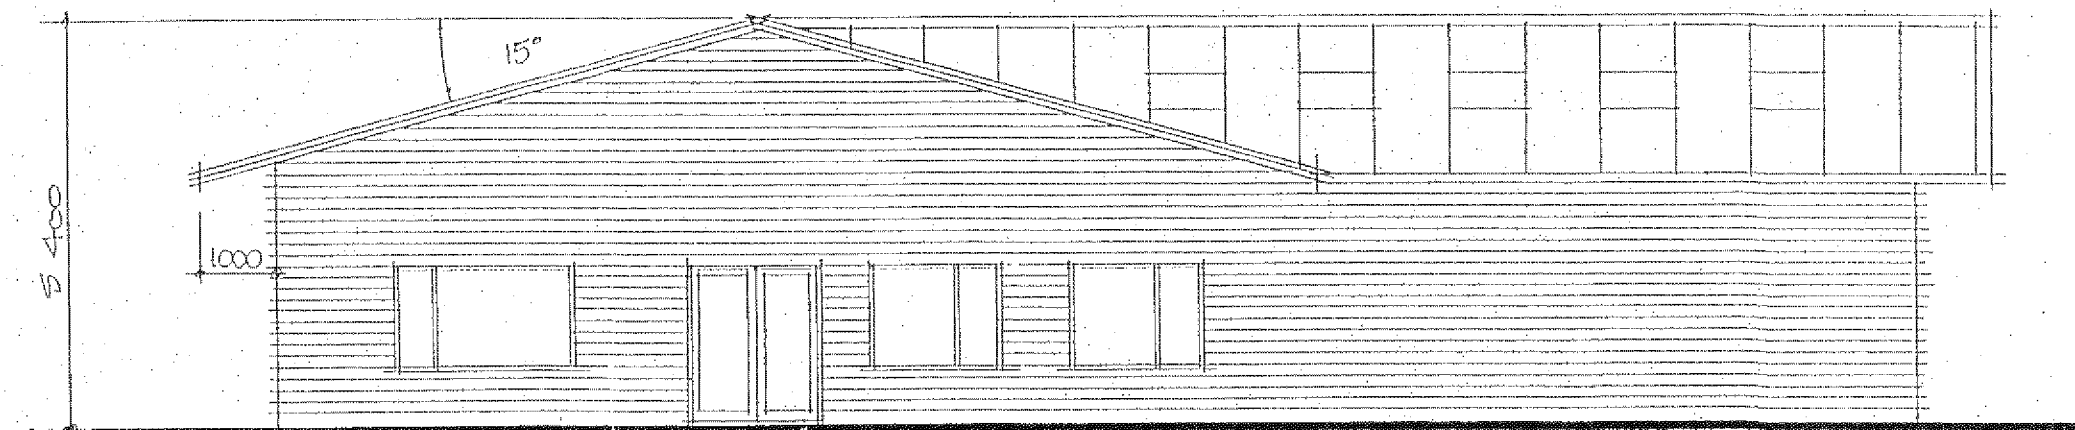

WEST ELEVATION

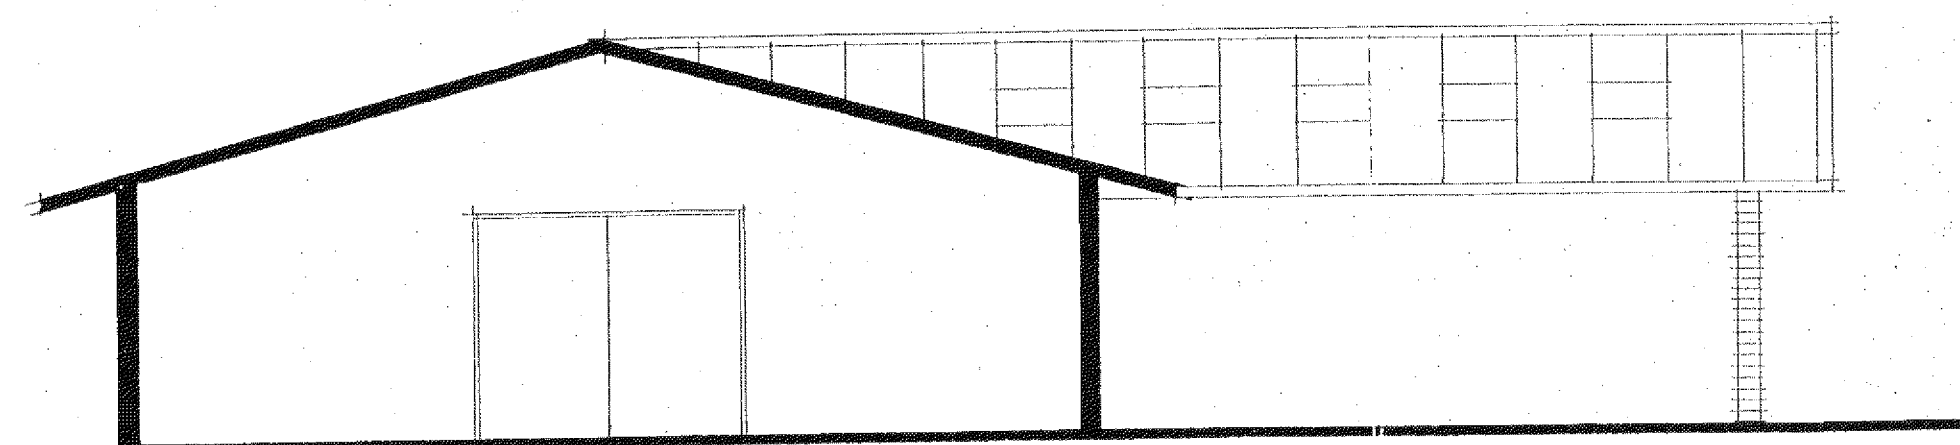

(VIEWING EAST)STORE ELEVATION

Feb. Typical store elevation Viewing East at 1/100 scale

Alan Scarratt
ARCHITECTURAL SERVICES

33 Hurley Road, Worthing, West Sussex BN11 3 2PA
Tel/Fax: (01303) 690102

client
Mr. C. Ellis

job
Hangleton Farm
Equestrian Centre
Hangleton Farm
Ferring

dwg. no. AS.548.15A

dwg. title
foaling unit
ELEVATIONS

drawn by

date Feb. 2012 scale 1:100

Do not scale off drawings
Check all elevations on the location
of work is concerned
All work must be done in accordance
with current building
regulations, B.S. 5 and C.O.D.S.