


SECTION A A

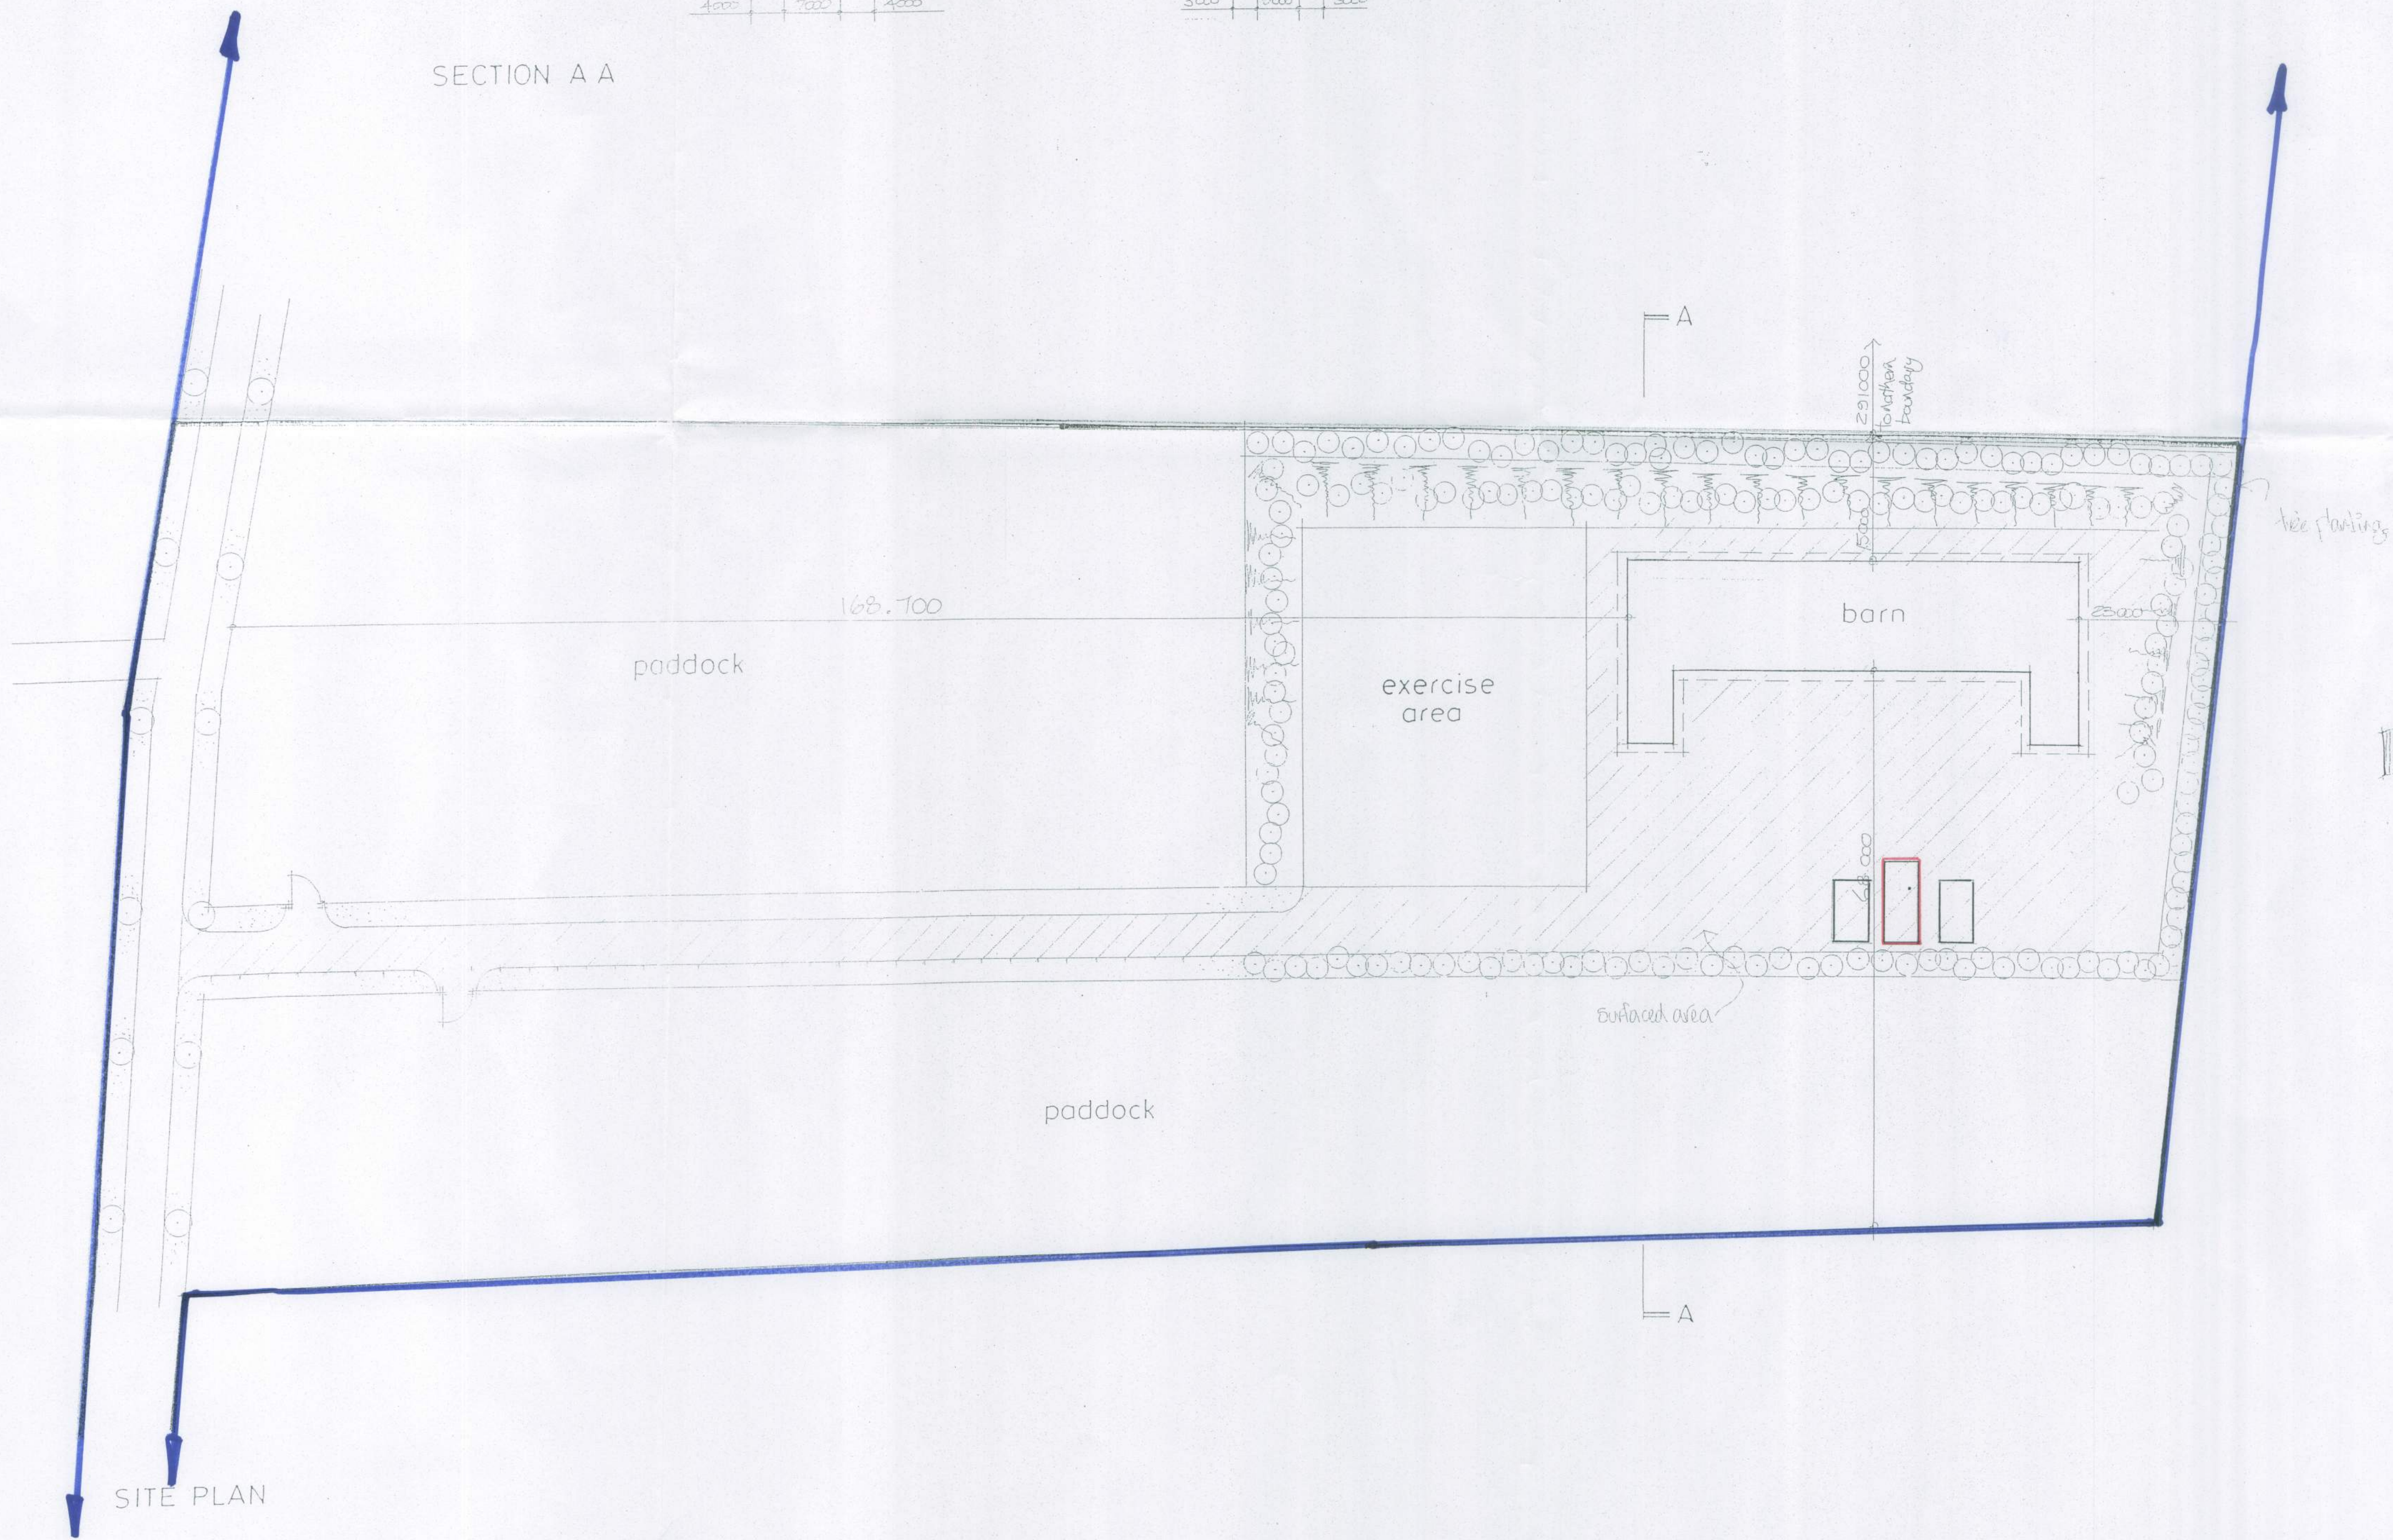

SITE PLAN

Rev E. surfaced area shown hatched & drawn to boundaries indicated. Oct 2010
Rev G. larger barn April 2011
Rev H. Barn revised Feb 2012

Alan Scarratt
ARCHITECTURAL SERVICES

33 Hurley Road, Worthing, West Sussex BN13 2YU
Tel/Fax: (01903) 430102

client
Mr. C. Ellis

job
Hangleton Farm
Equestrian Centre
Hangleton Lane
Ferring

dwg. no. AS. 548.1H

dwg. title
foaling unit
Site plan & Section

drawn by
Alan Scarratt

date April 2011 scale 1:500

Do not scale off drawings
Check all dimensions on site before
all work is commenced
All ground levels and dimensions
to centre of building
unless stated otherwise