




ELEVATIONS 1:100




EXISTING & PROPOSED REAR ELEVATION AT 'A'

PROPOSED FRONT ELEVATION

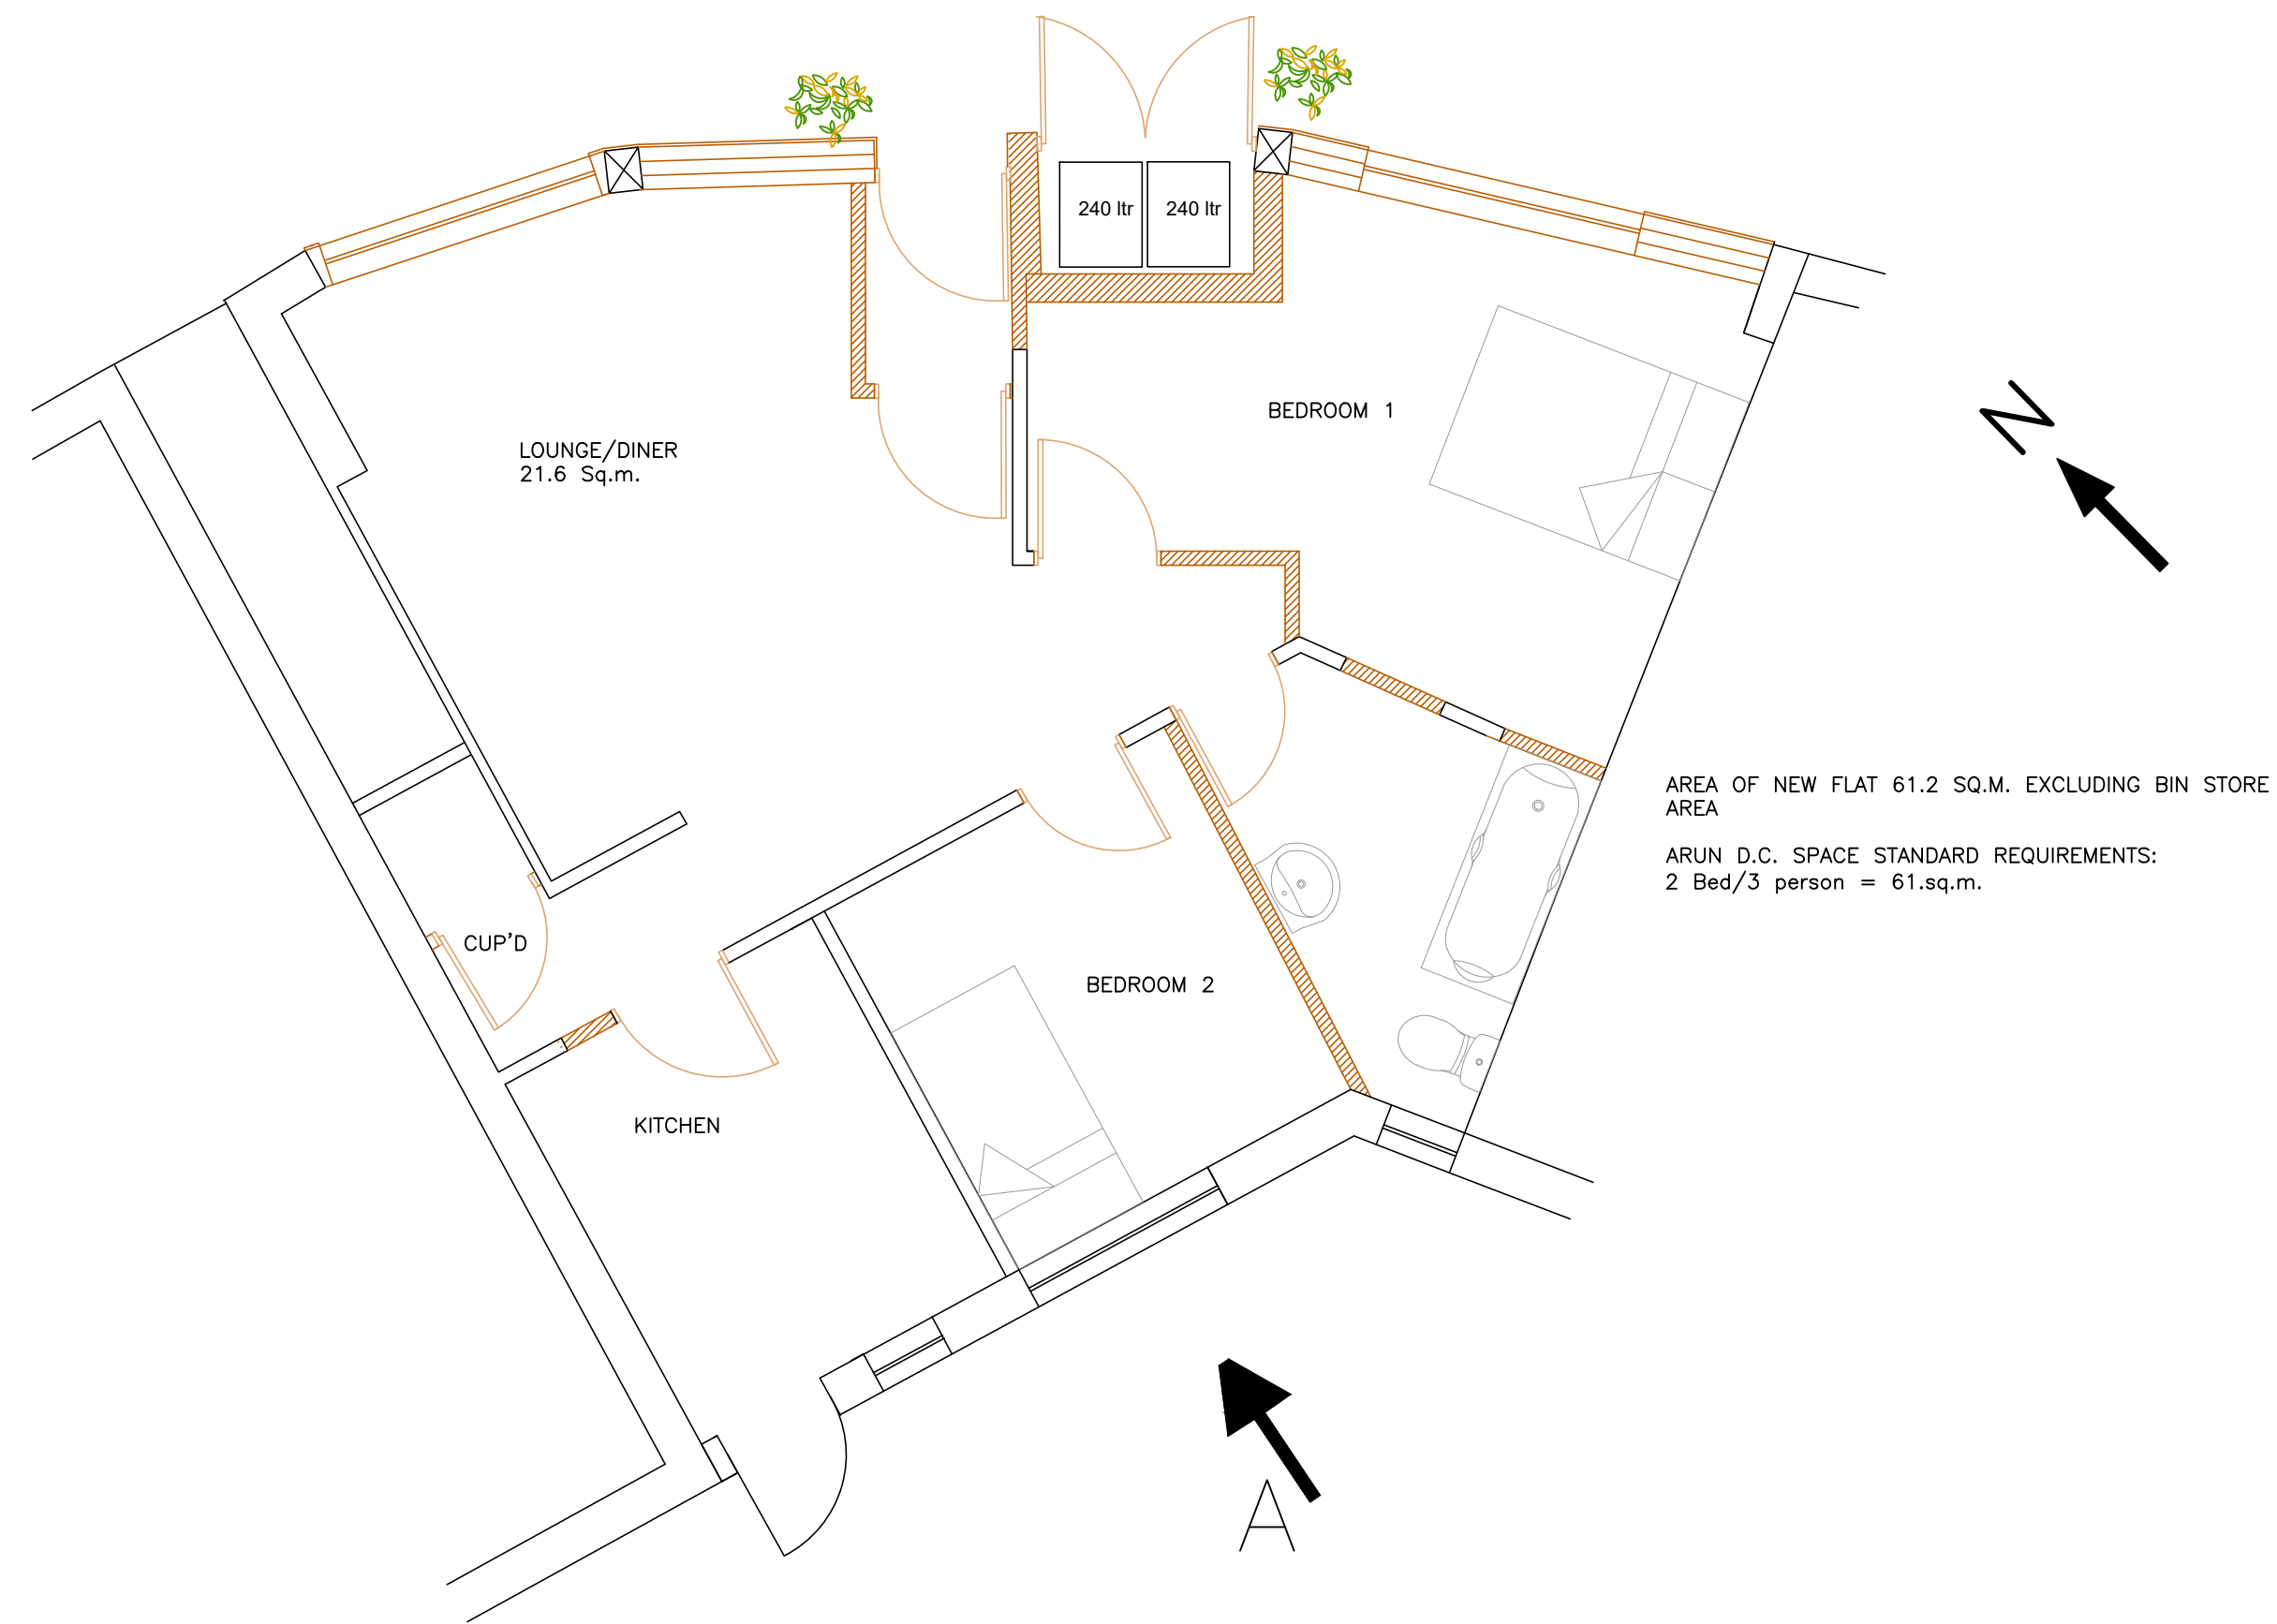

PROPOSED FLOOR PLAN

FLOOR PLAN WITHOUT REMOVED WALLS 1:50

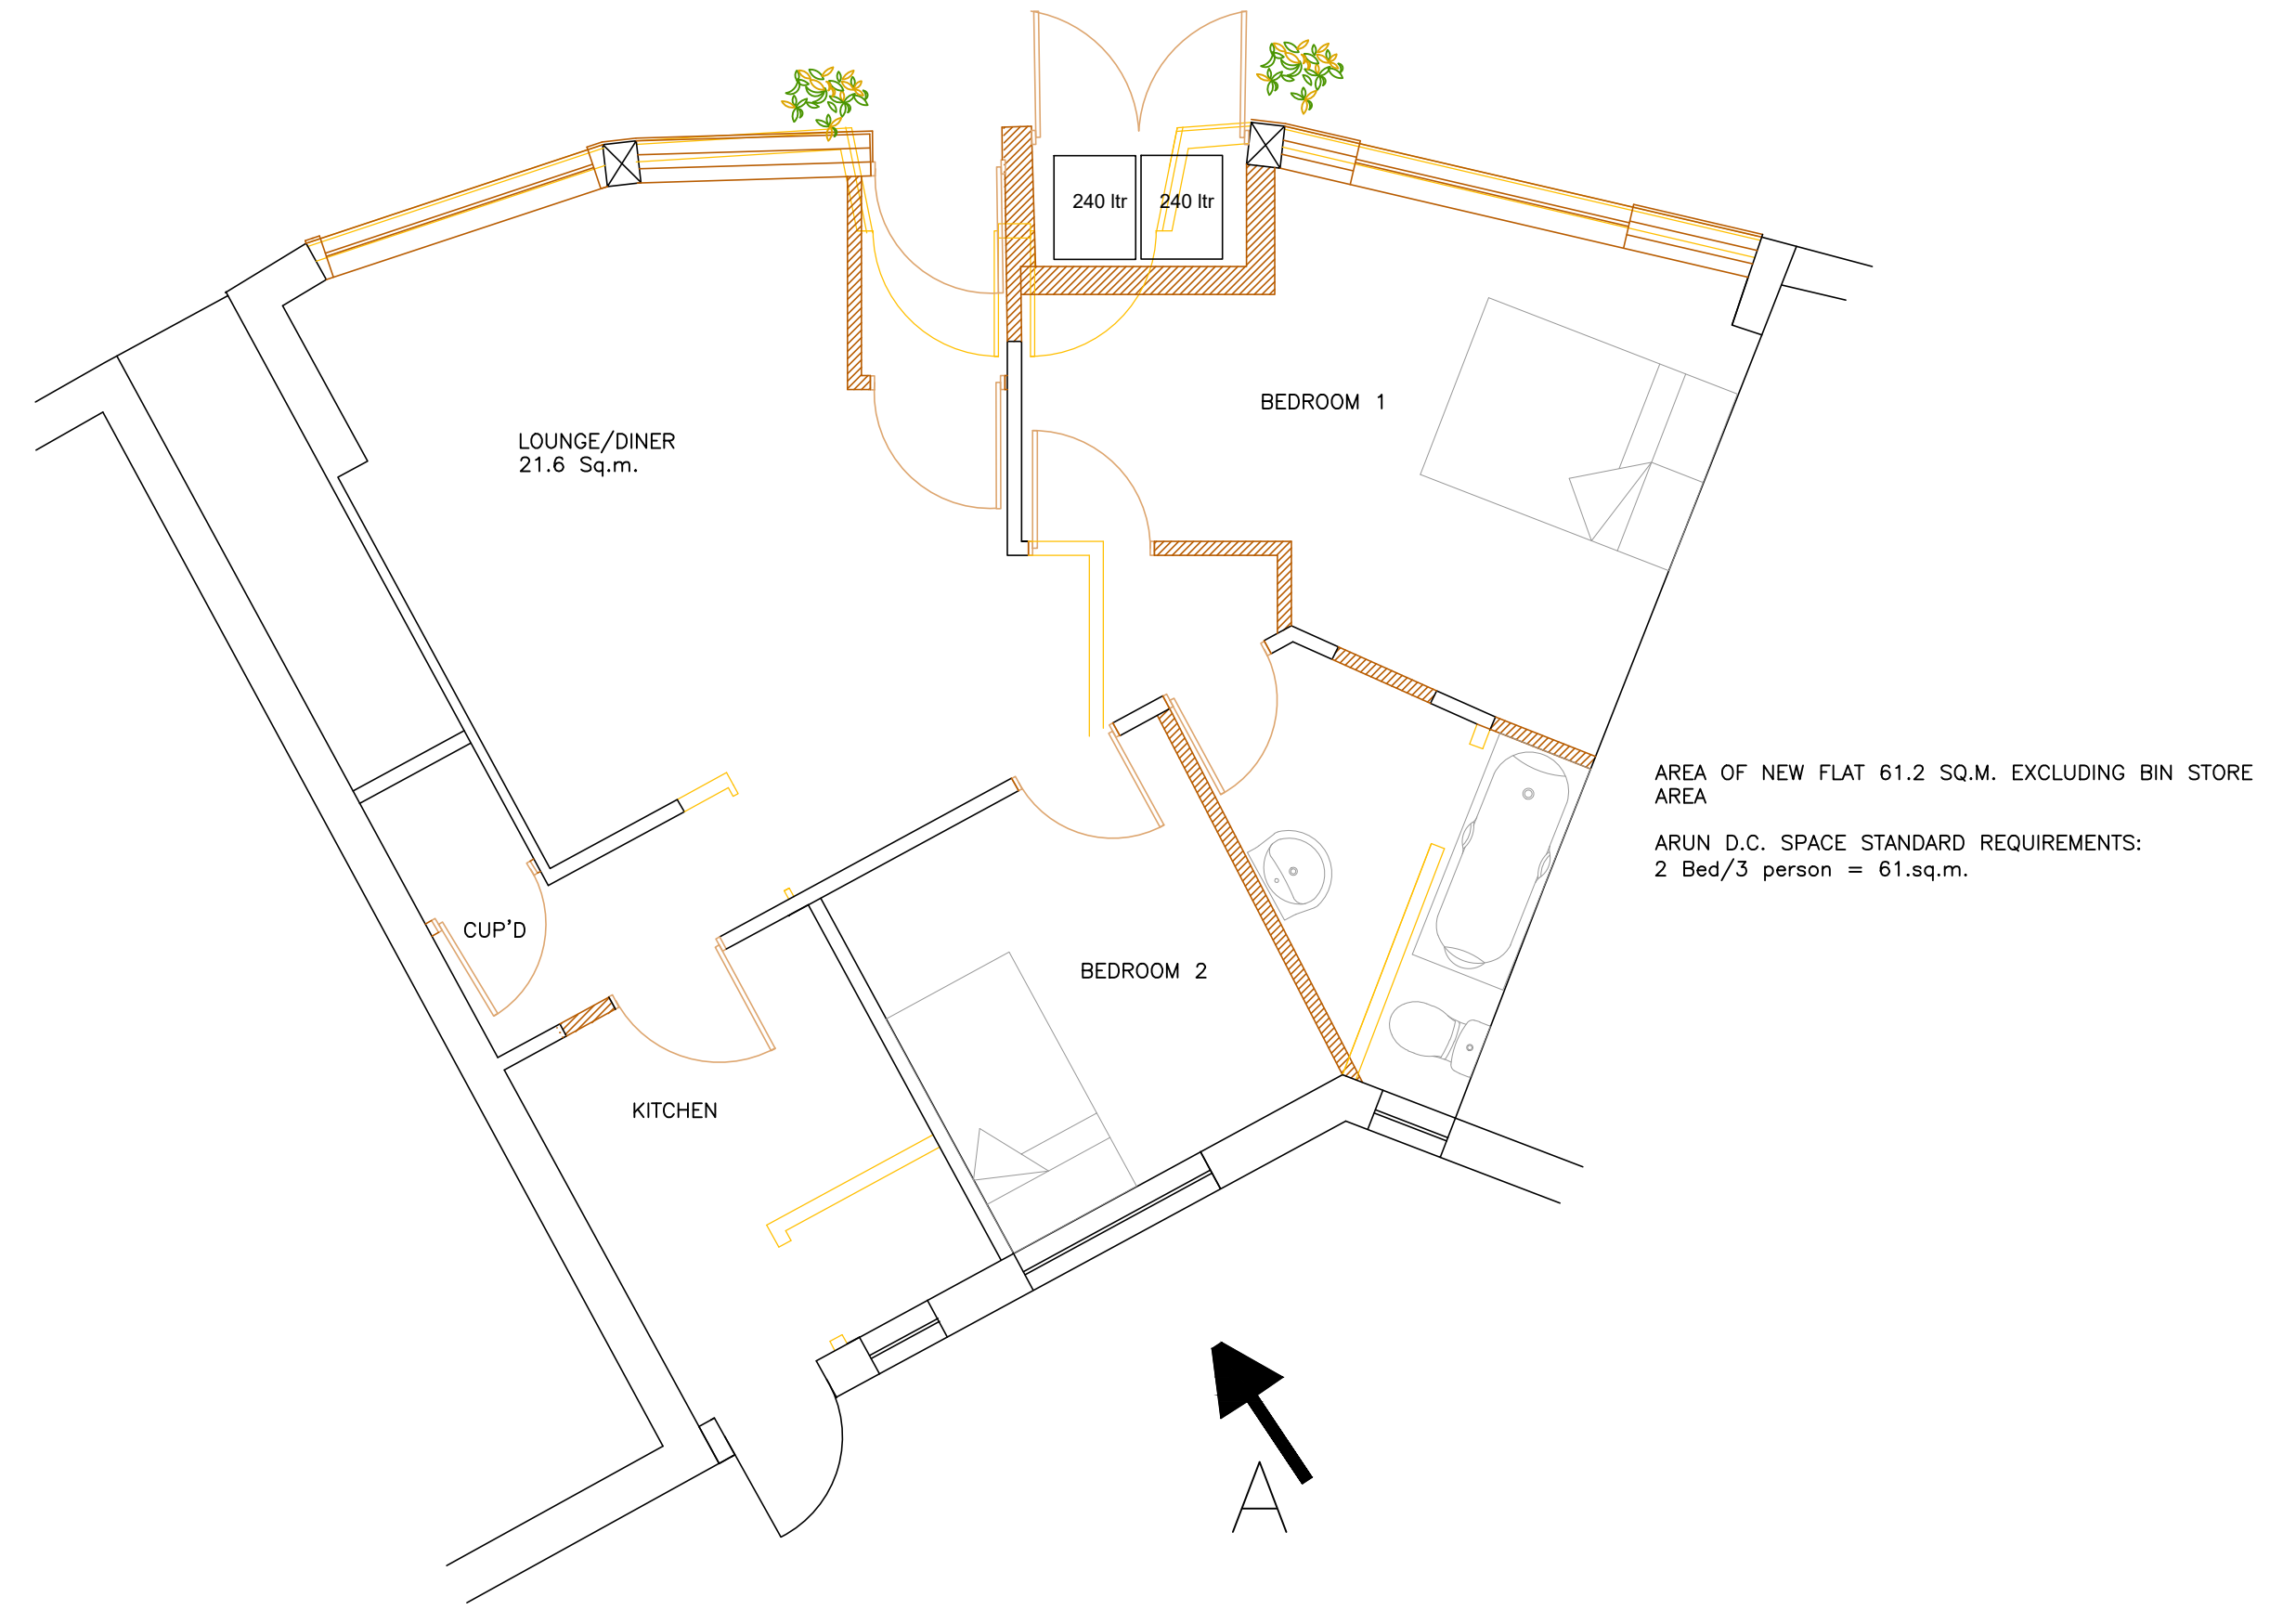

PROPOSED FLOOR PLAN

FLOOR PLAN SHOWING REMOVED WALLS 1:50

All dimensions to be checked on site prior to commencement of work, except for planning purposes.			
This drawing is the copyright of CALDOTEC LTD and may not be copied, altered or reproduced in any way without written authority.			
CALDOTEC LTD 11 THE PARADE WILLOWHAYNE CRESCENT EAST PRESTON WEST SUSSEX BN16 1NS Telephone 01903 859176			
PROPOSED FLOOR PLANS & ELEVATIONS 3 OCEAN PARADE FERRING SUSSEX BN12 5QQ			
CLIENT MAHON PROPERTIES			
Issue	Details	By	Date
SCALE	AS SHOWN on A1		
DATE	15/06/16		
DRAWING NUMBER	15151/02		