


- NOTES**
- DO NOT SCALE OFF THIS DRAWING EXCEPT FOR PLANNING PURPOSES
 - CHECK ALL DIMENSIONS ON SITE BEFORE ANY WORK IS COMMENCED
 - ALL GOODS MATERIALS AND WORKMANSHIP MUST CONFORM WITH CURRENT BUILDING REGULATIONS, BRITISH STANDARDS AND CODES OF PRACTICE
 - COPYRIGHT OF THIS DRAWING IS RETAINED BY THE ARCHITECT AND IT MUST NOT BE REPRODUCED WITHOUT WRITTEN CONSENT

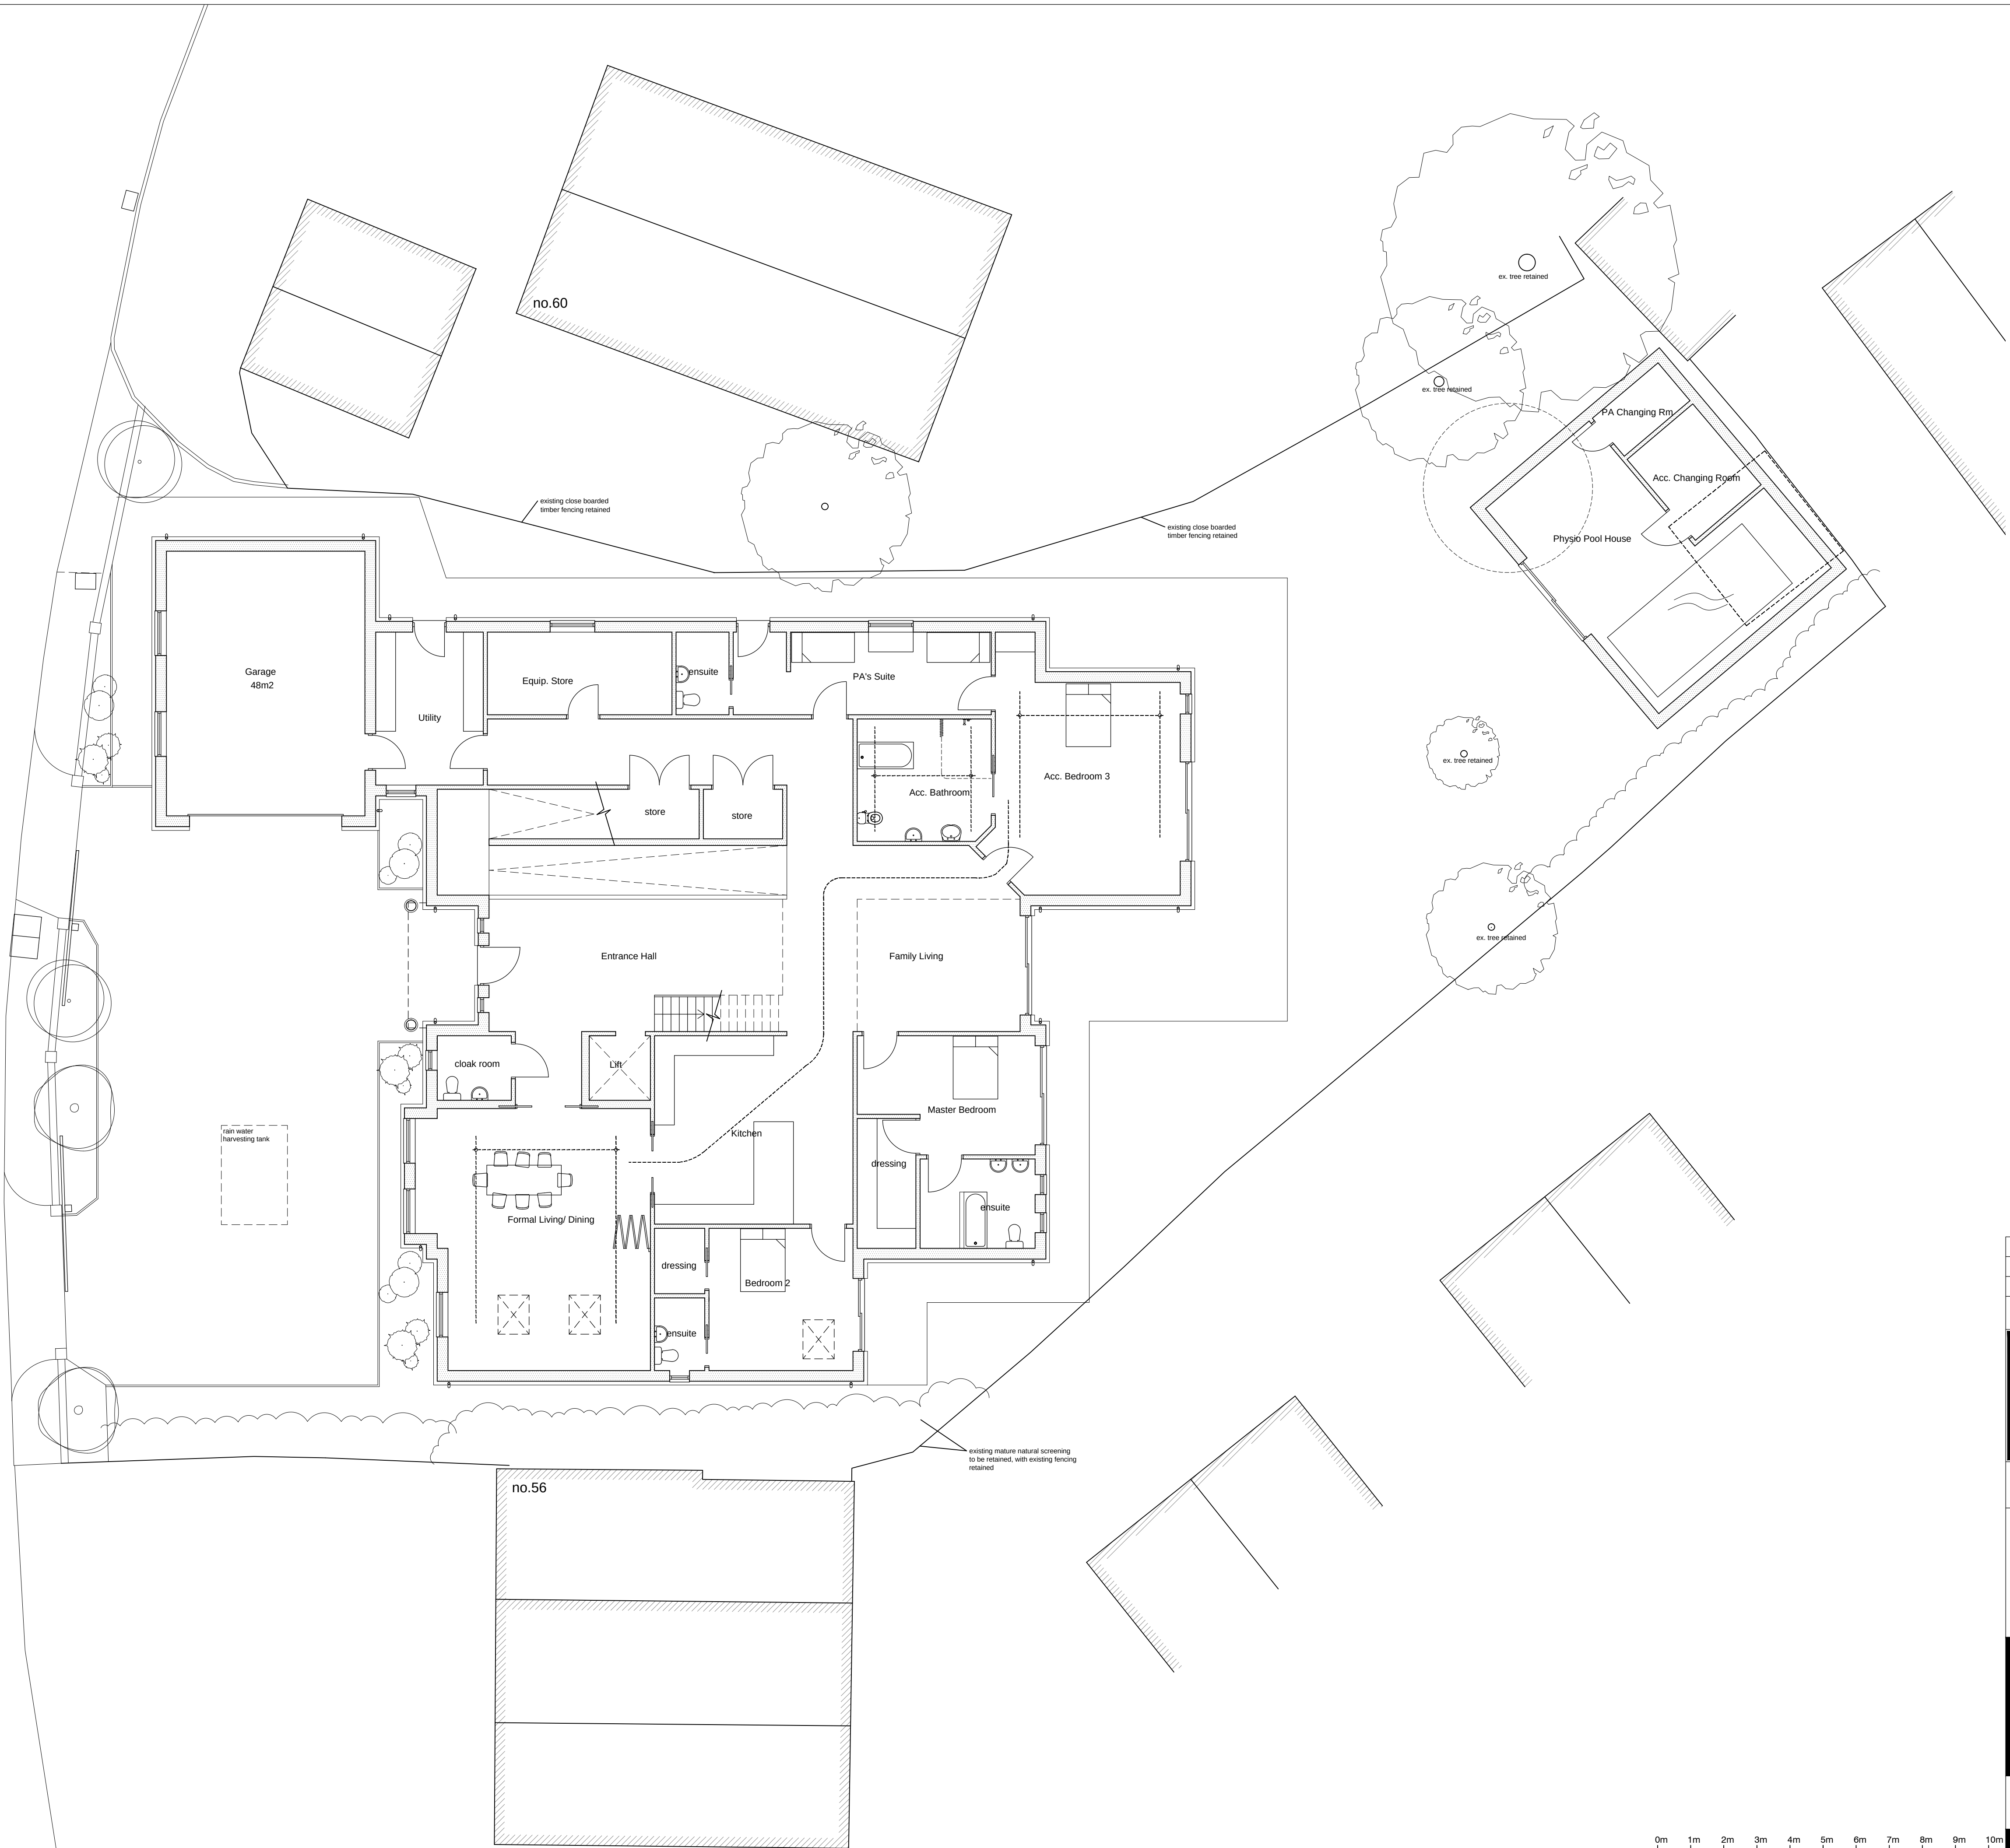

A	02.03.2020	EC	PLANNING ISSUE
REV	DATE	BY	AMENDMENT
 folkesarchitects The Old Forge 8 Church Street Storrington West Sussex BN12 5LU L: 01903 808020 info@folkesarchitects.co.uk			
CLIENT			
Zoe Ferrigno c/o Mayo Wynne Baxter Solicitors			
JOB TITLE			
New Dwelling at Ferringham House 58 Ferringham Lane Ferring West Sussex BN12 5LU			
DRAWING TITLE			
Proposed Ground Floor Plan			
PLANNING ISSUE			
DATE	SCALE	DRAWN BY	
Jan 2020	1:100 @ A1	ec	
		CHECKED BY	
		mf	
JOB NO.	DRAWING NO.	REVISION	
19036	2.02	A	

