



- NOTES
- DO NOT SCALE OFF THIS DRAWING EXCEPT FOR PLANNING PURPOSES
 - CHECK ALL DIMENSIONS ON SITE BEFORE ANY WORK IS COMMENCED
 - ALL GOODS MATERIALS AND WORKMANSHIP MUST CONFORM WITH CURRENT BUILDING REGULATIONS, BRITISH STANDARDS AND CODES OF PRACTICE
 - COPYRIGHT OF THIS DRAWING IS RETAINED BY THE ARCHITECT AND IT MUST NOT BE REPRODUCED WITHOUT WRITTEN CONSENT

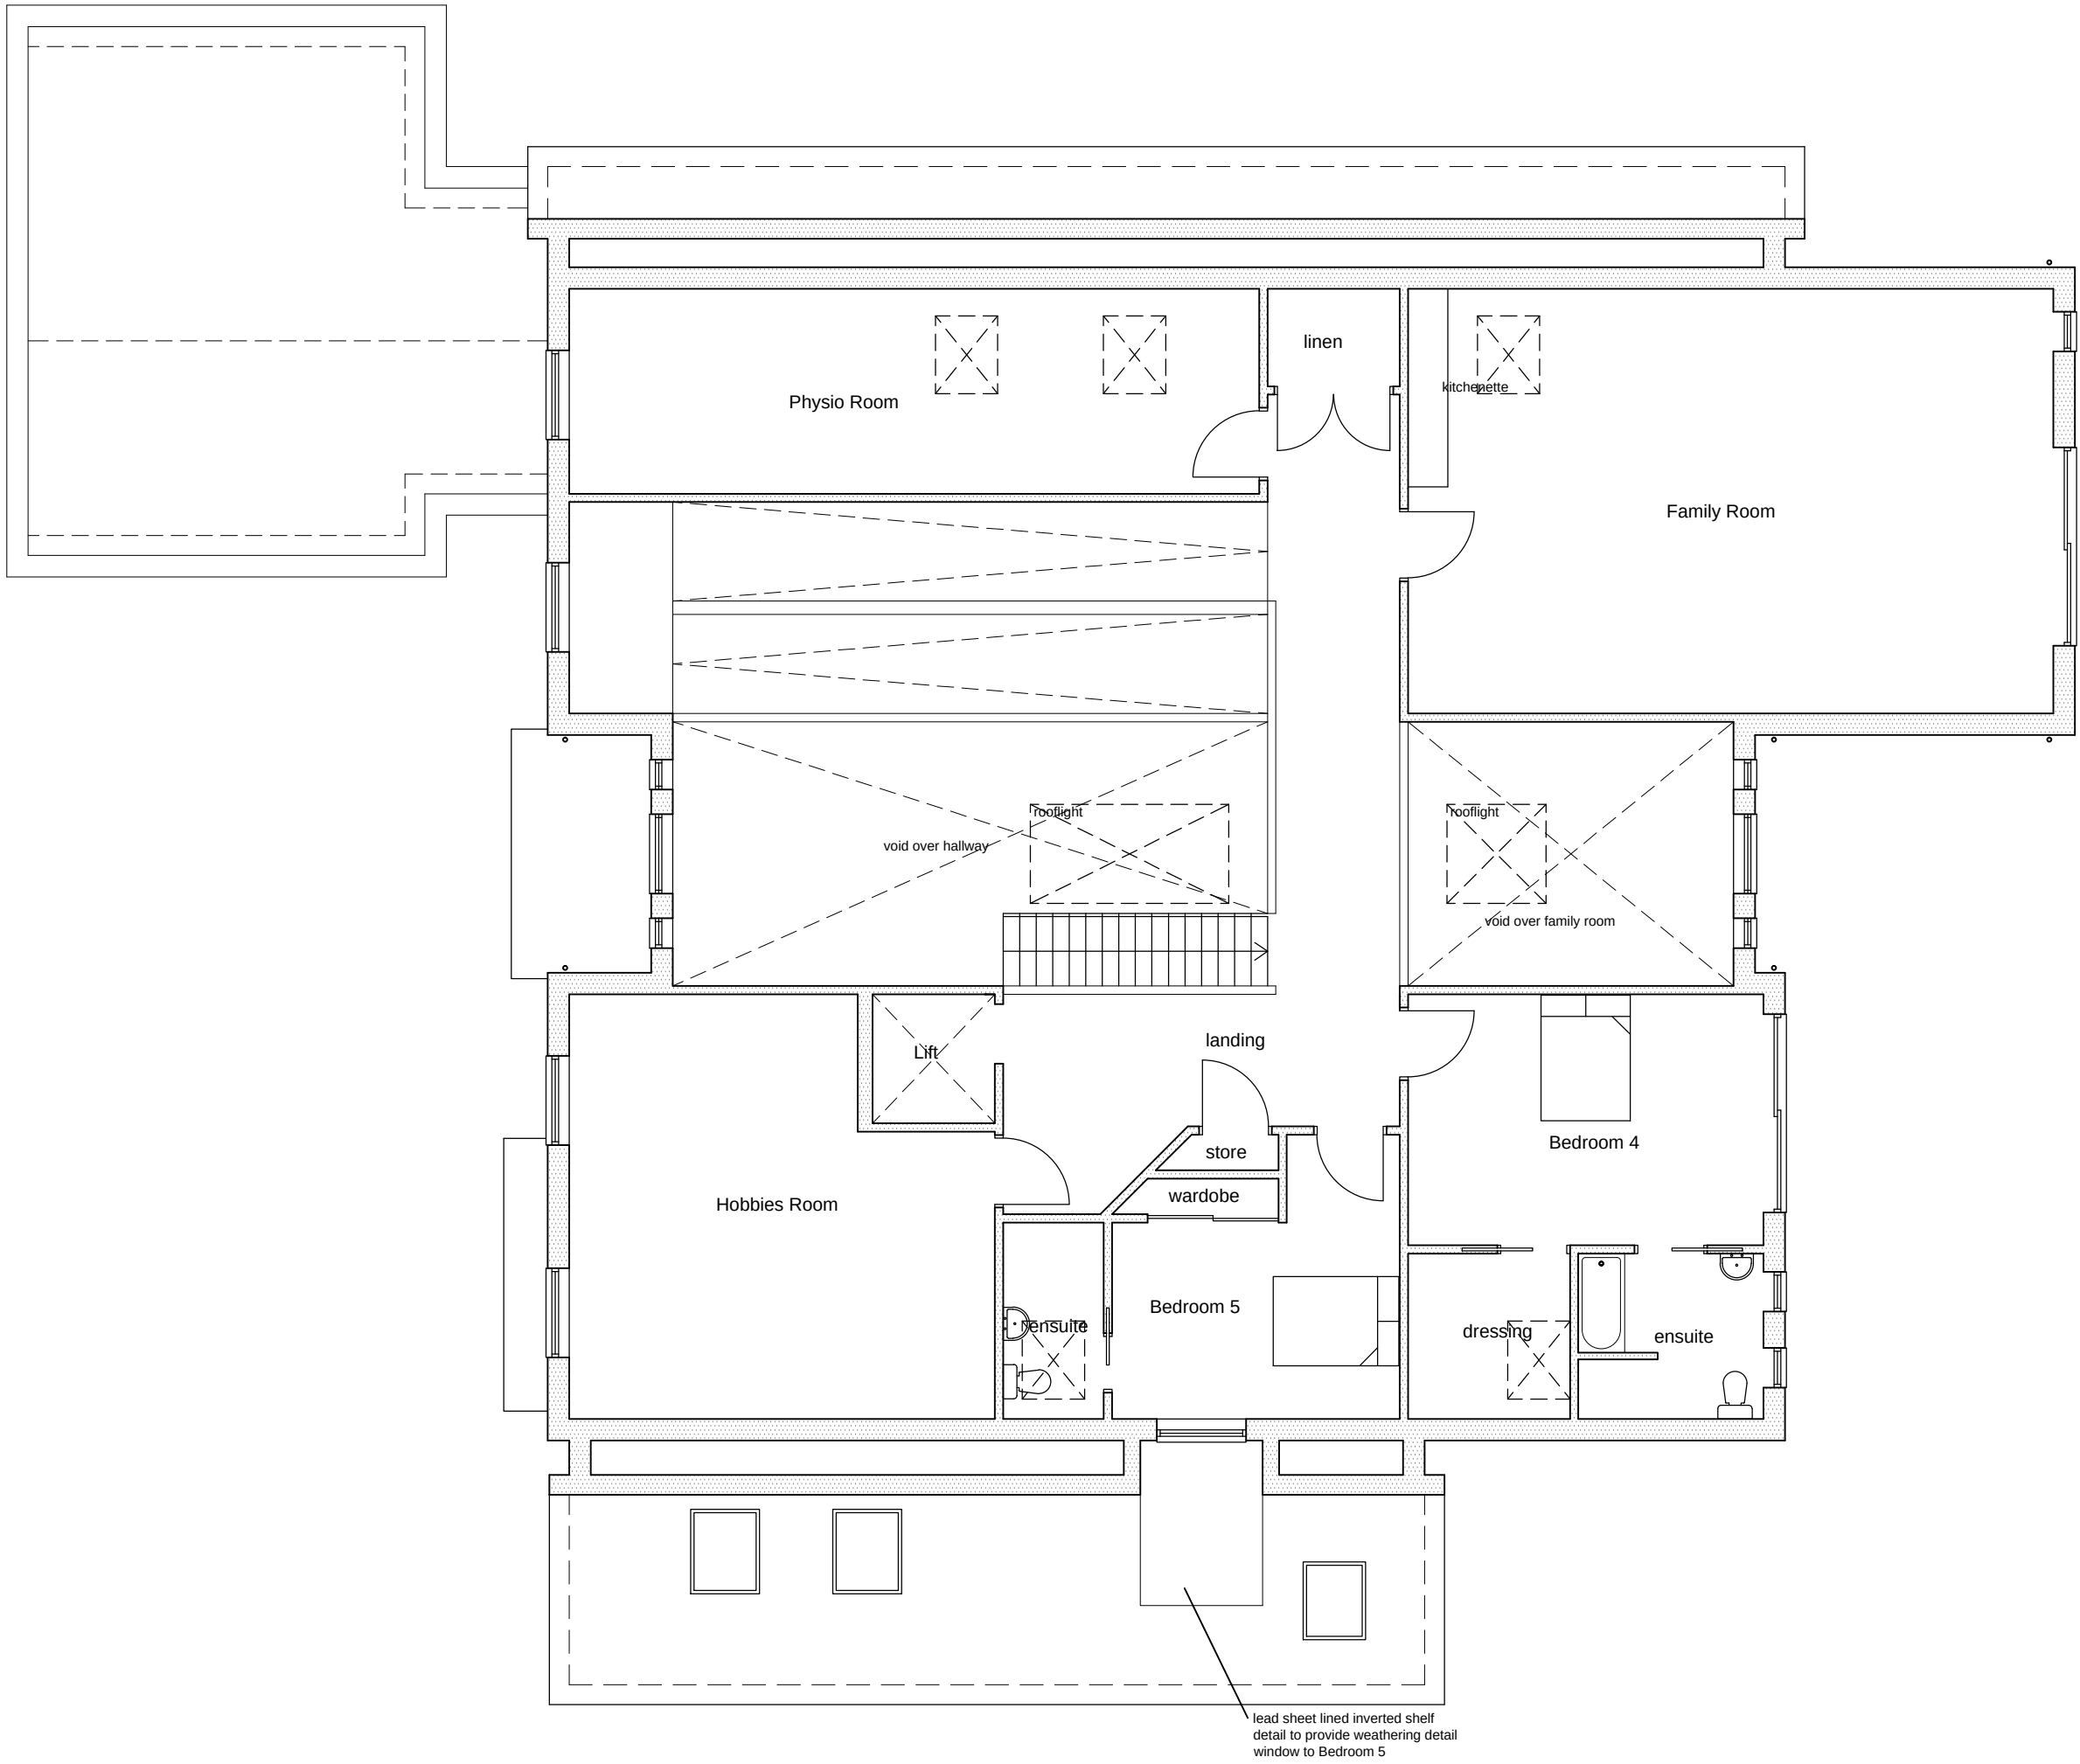


First Floor Plan As Proposed

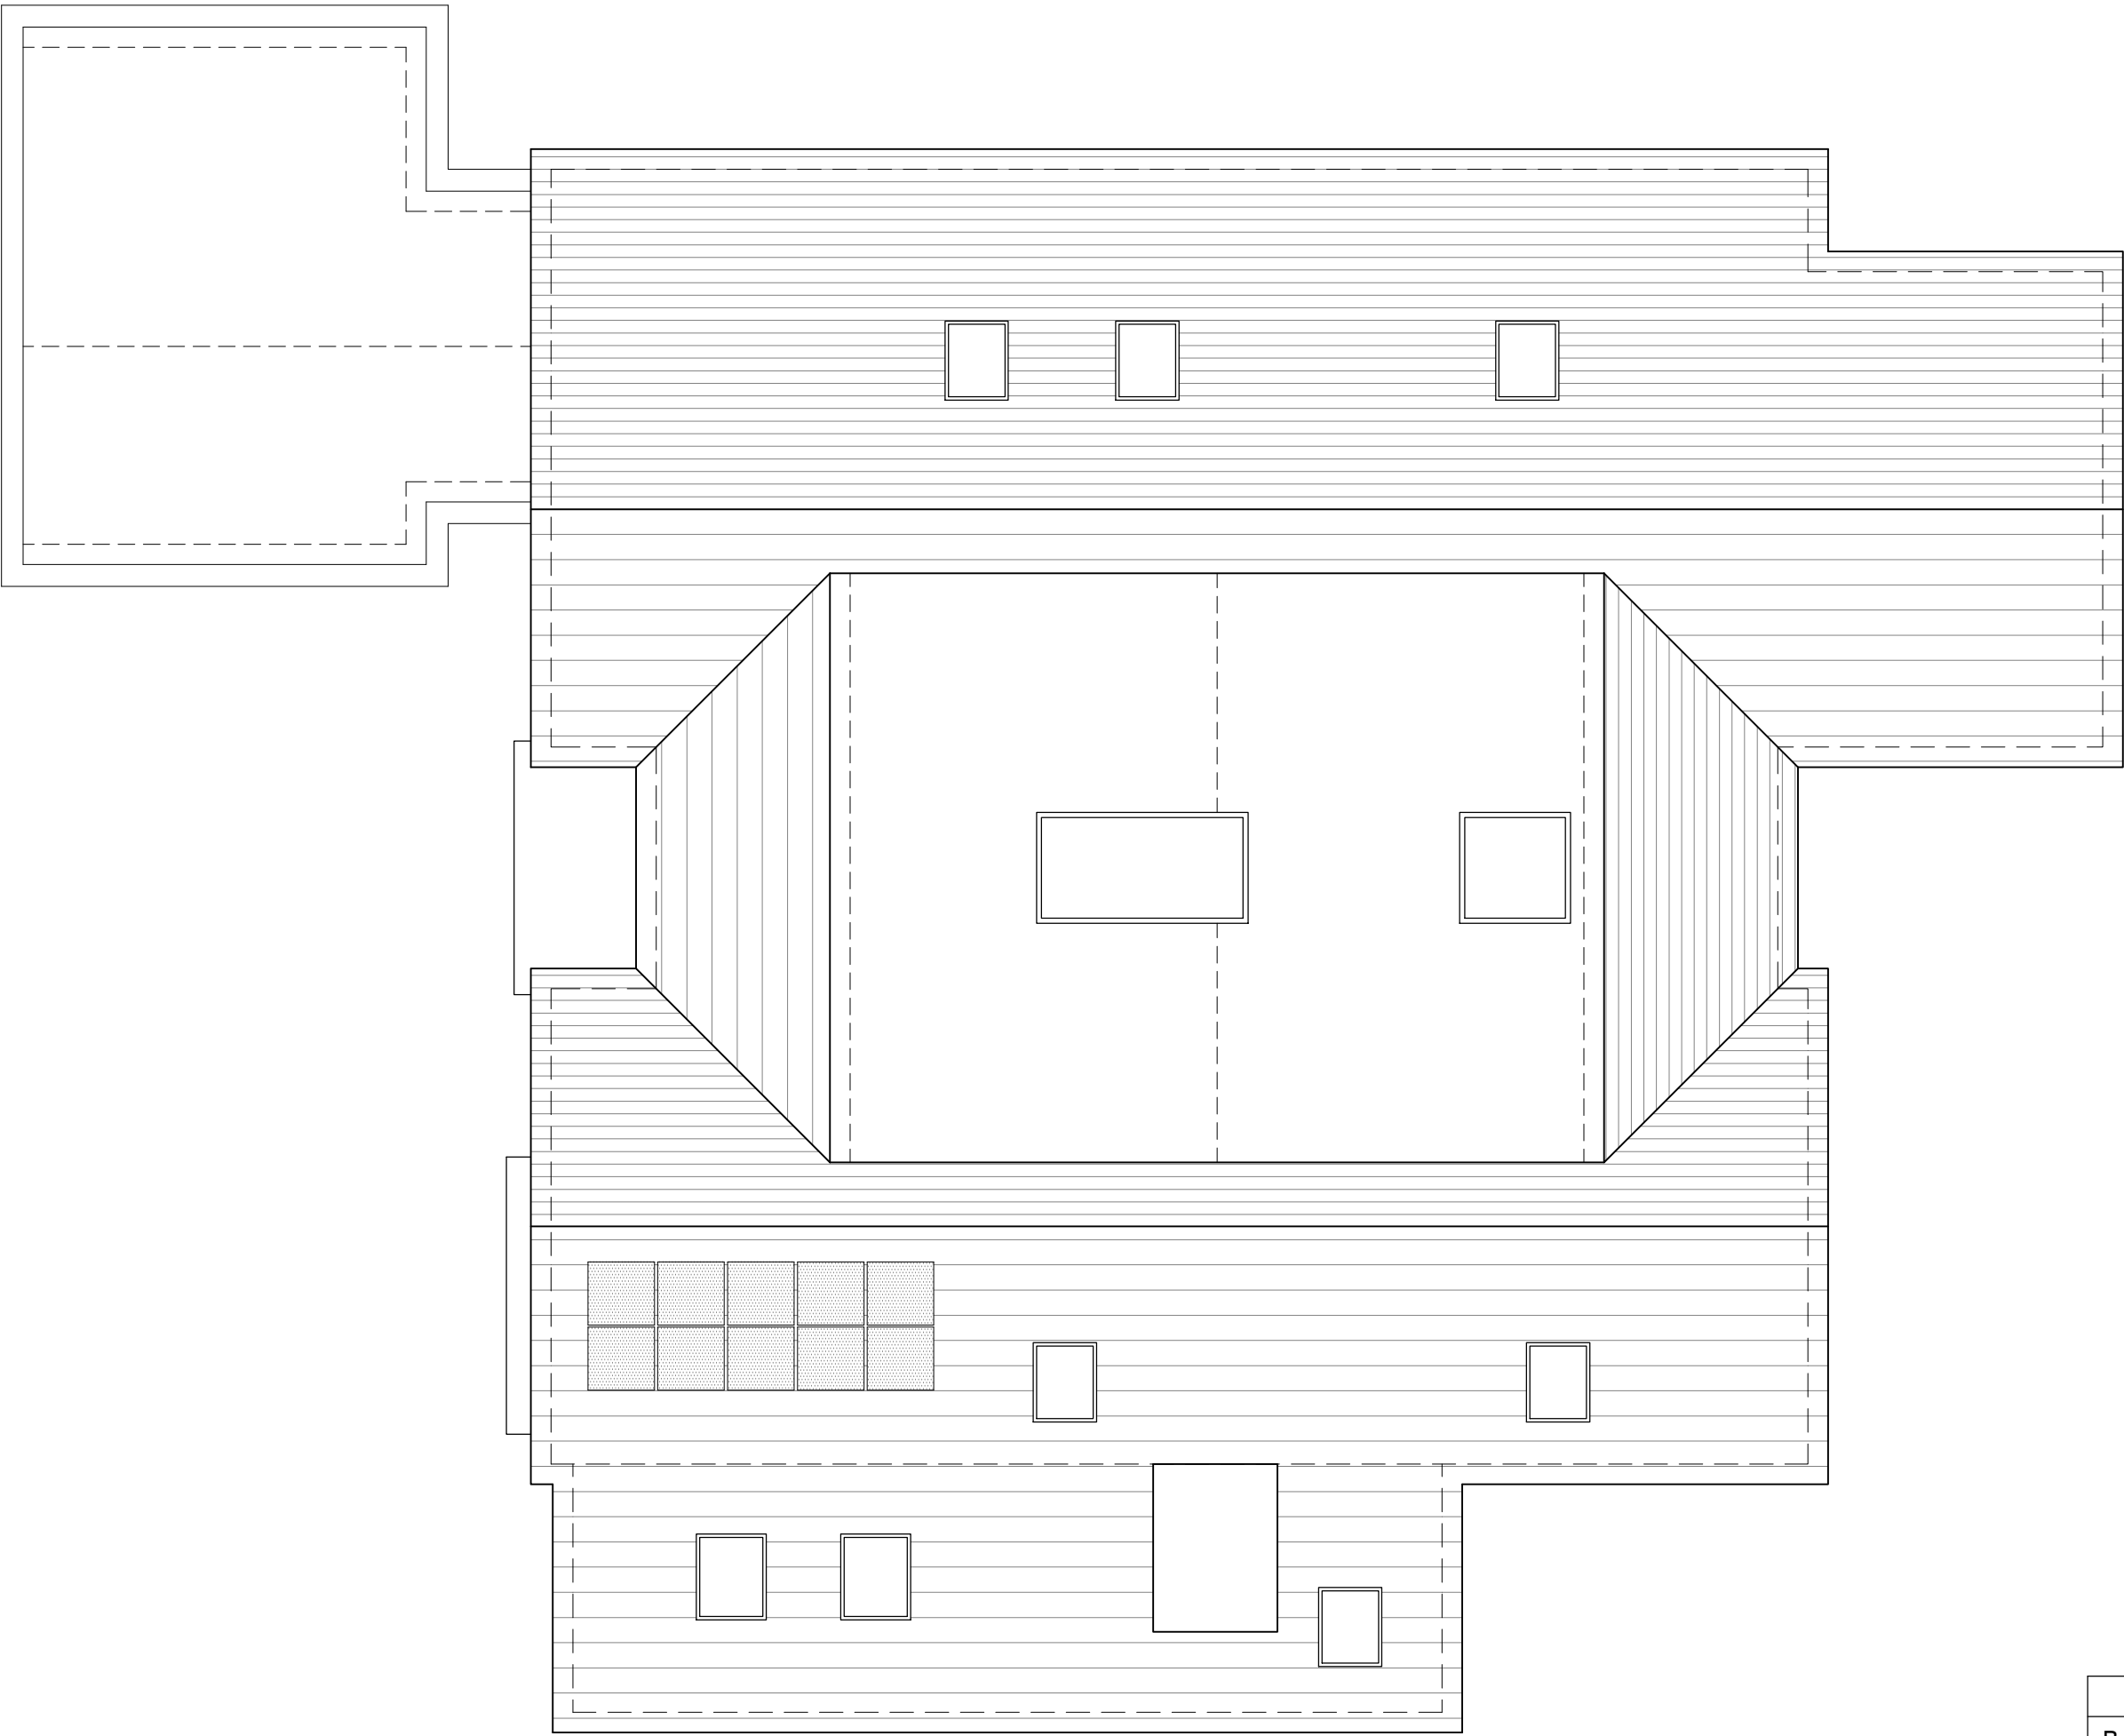

Roof Plan As Proposed

Hydro Therapy Pool House Elevations As Proposed

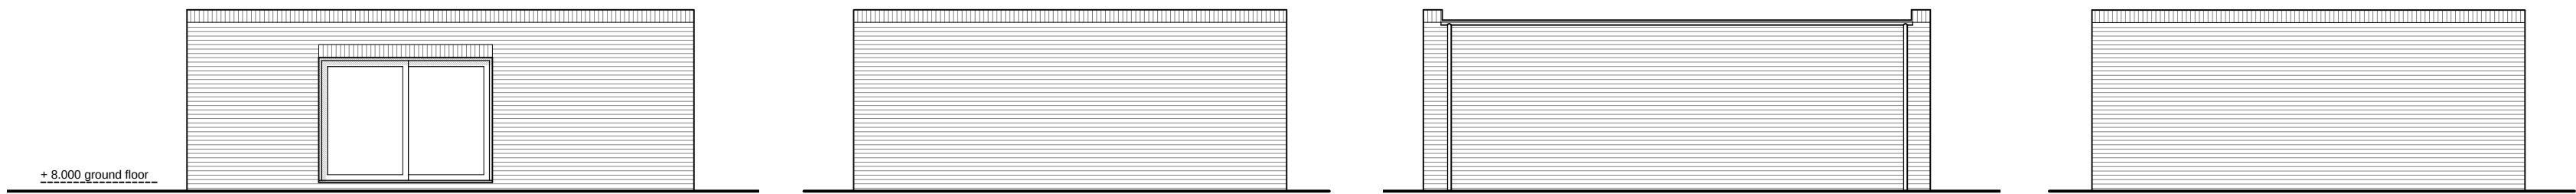


West Elevation

South Elevation

East Elevation

North Elevation

 

B	02.03.2020	EC	PLANNING ISSUE
A	28.02.2020	ec	pool house elevations added
REV	DATE	BY	AMENDMENT
 folkes architects 1 01903 868629 info@folkesarchitects.co.uk The Old Forge 6 Church Street Storrington West Sussex BN12 4LA			
CLIENT			
Zoe Ferrigno c/o Mayo Wynne Baxter Solicitors			
JOB TITLE			
New Dwelling at 58 Ferringham Lane Ferring West Sussex BN12 5LU			
DRAWING TITLE			
Proposed First Floor & Roof Plan			
PLANNING ISSUE			
DATE	SCALE	DRAWN BY	ec
Jan 2020	1:100 @ A1	CHECKED BY	mf
JOB NO.	DRAWING NO.	REVISION	
19036	2.03	B	